





Proposed Front Elevation

1:50

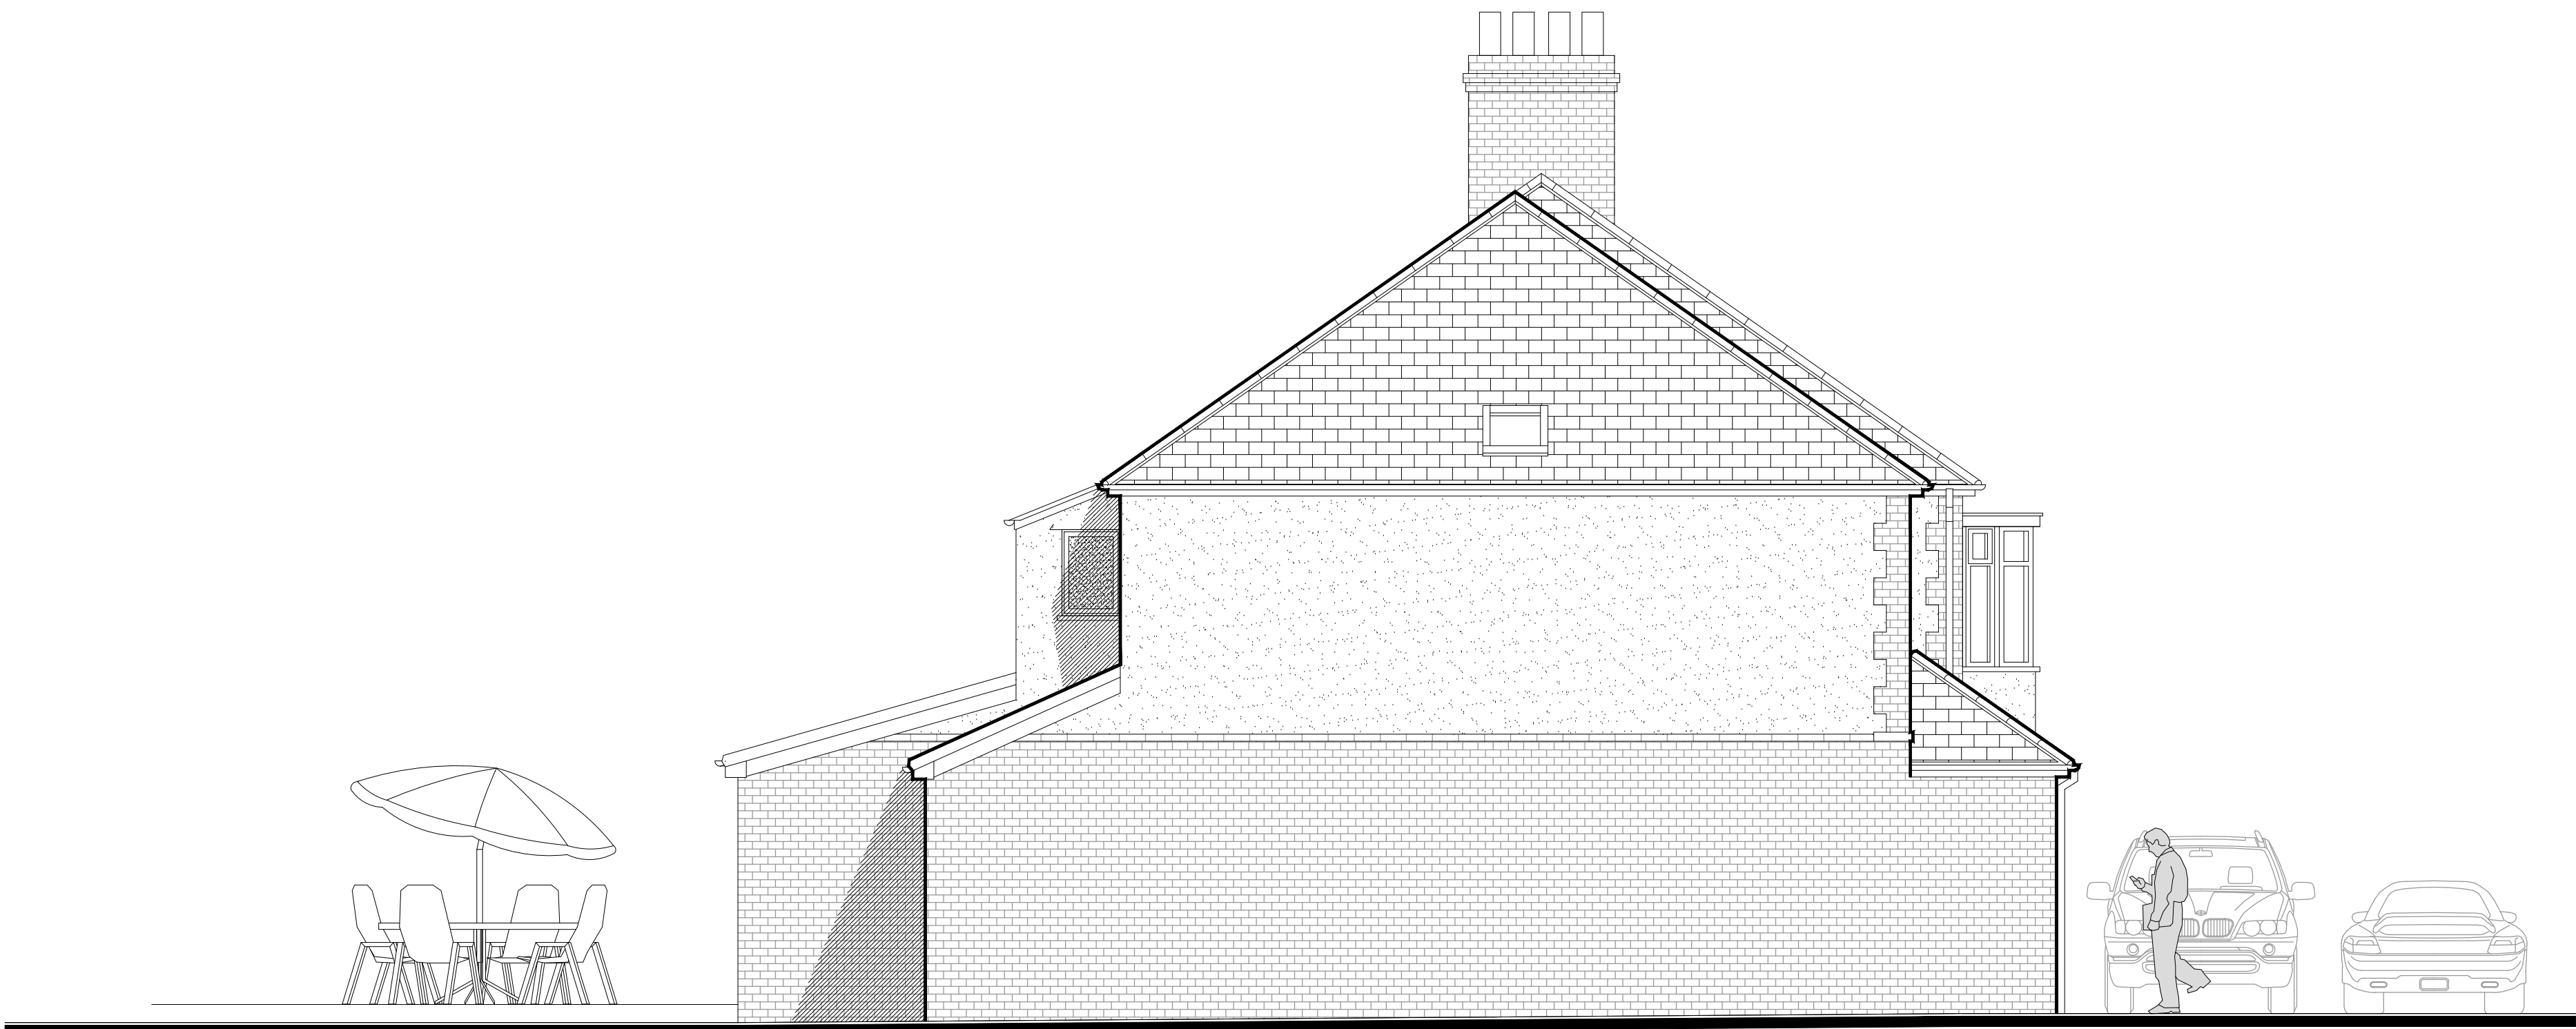


Proposed Side Elevation

1:50

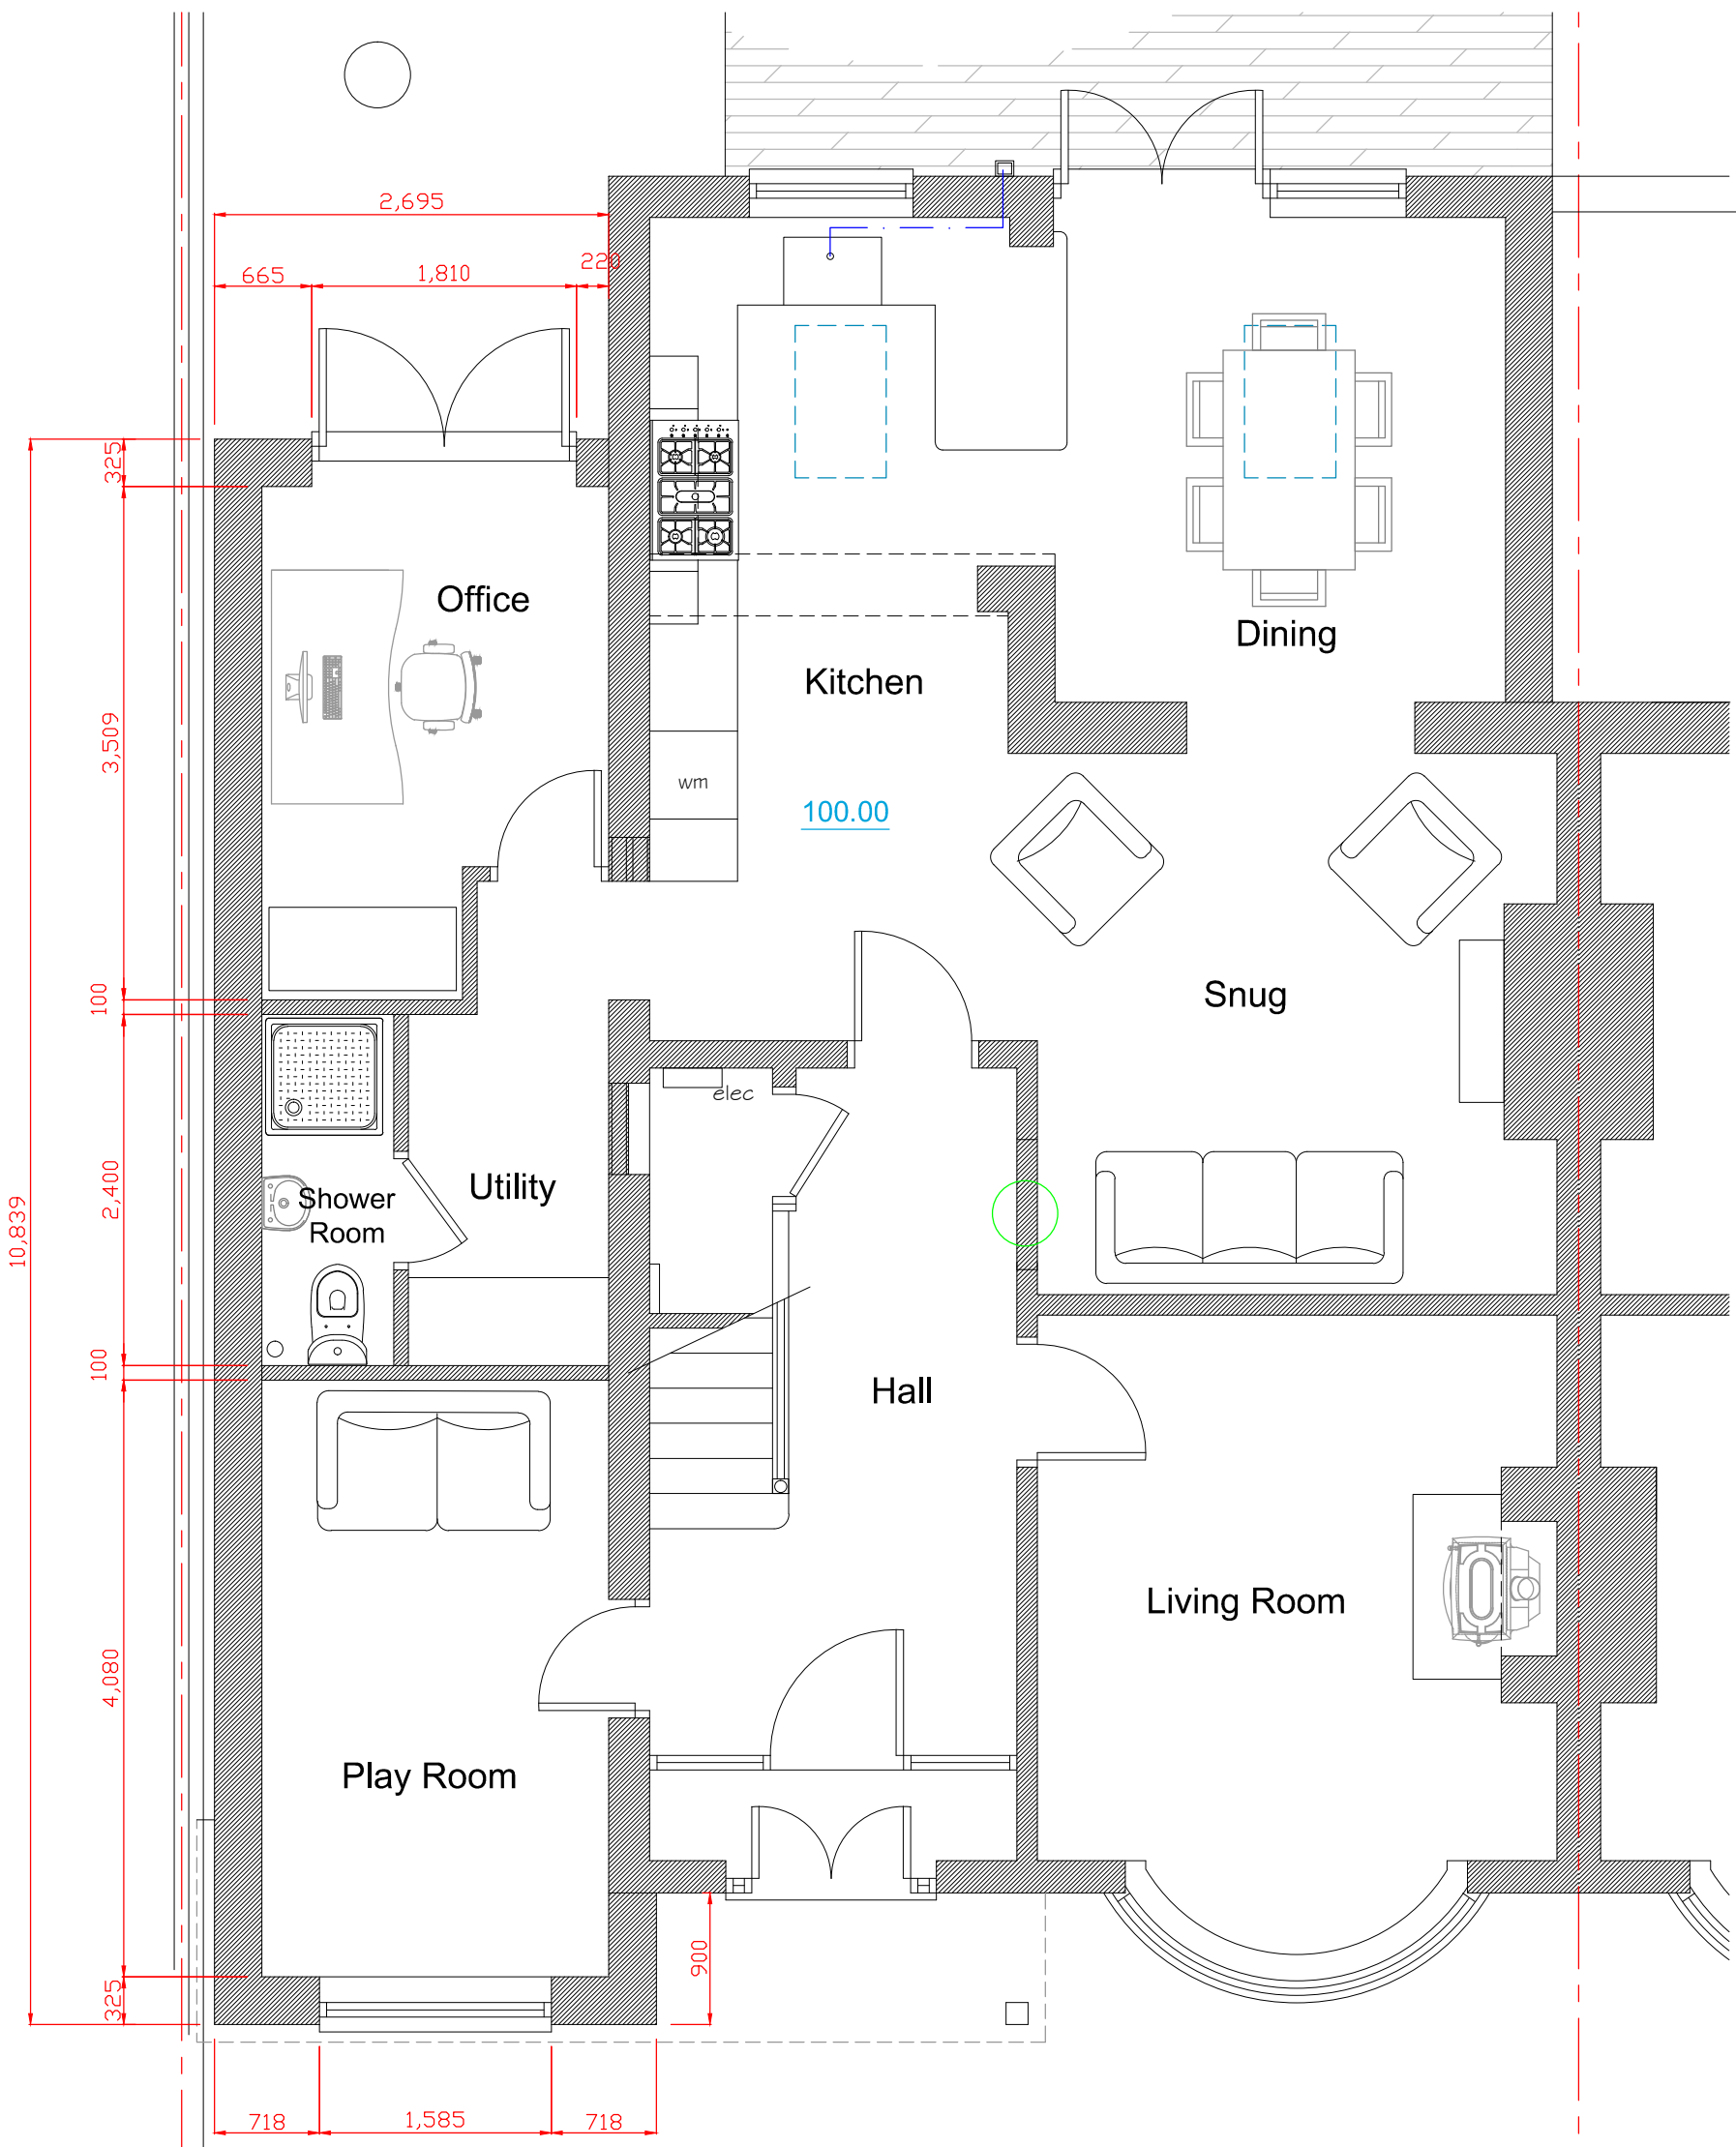

Proposed Ground Floor Plan

1:50

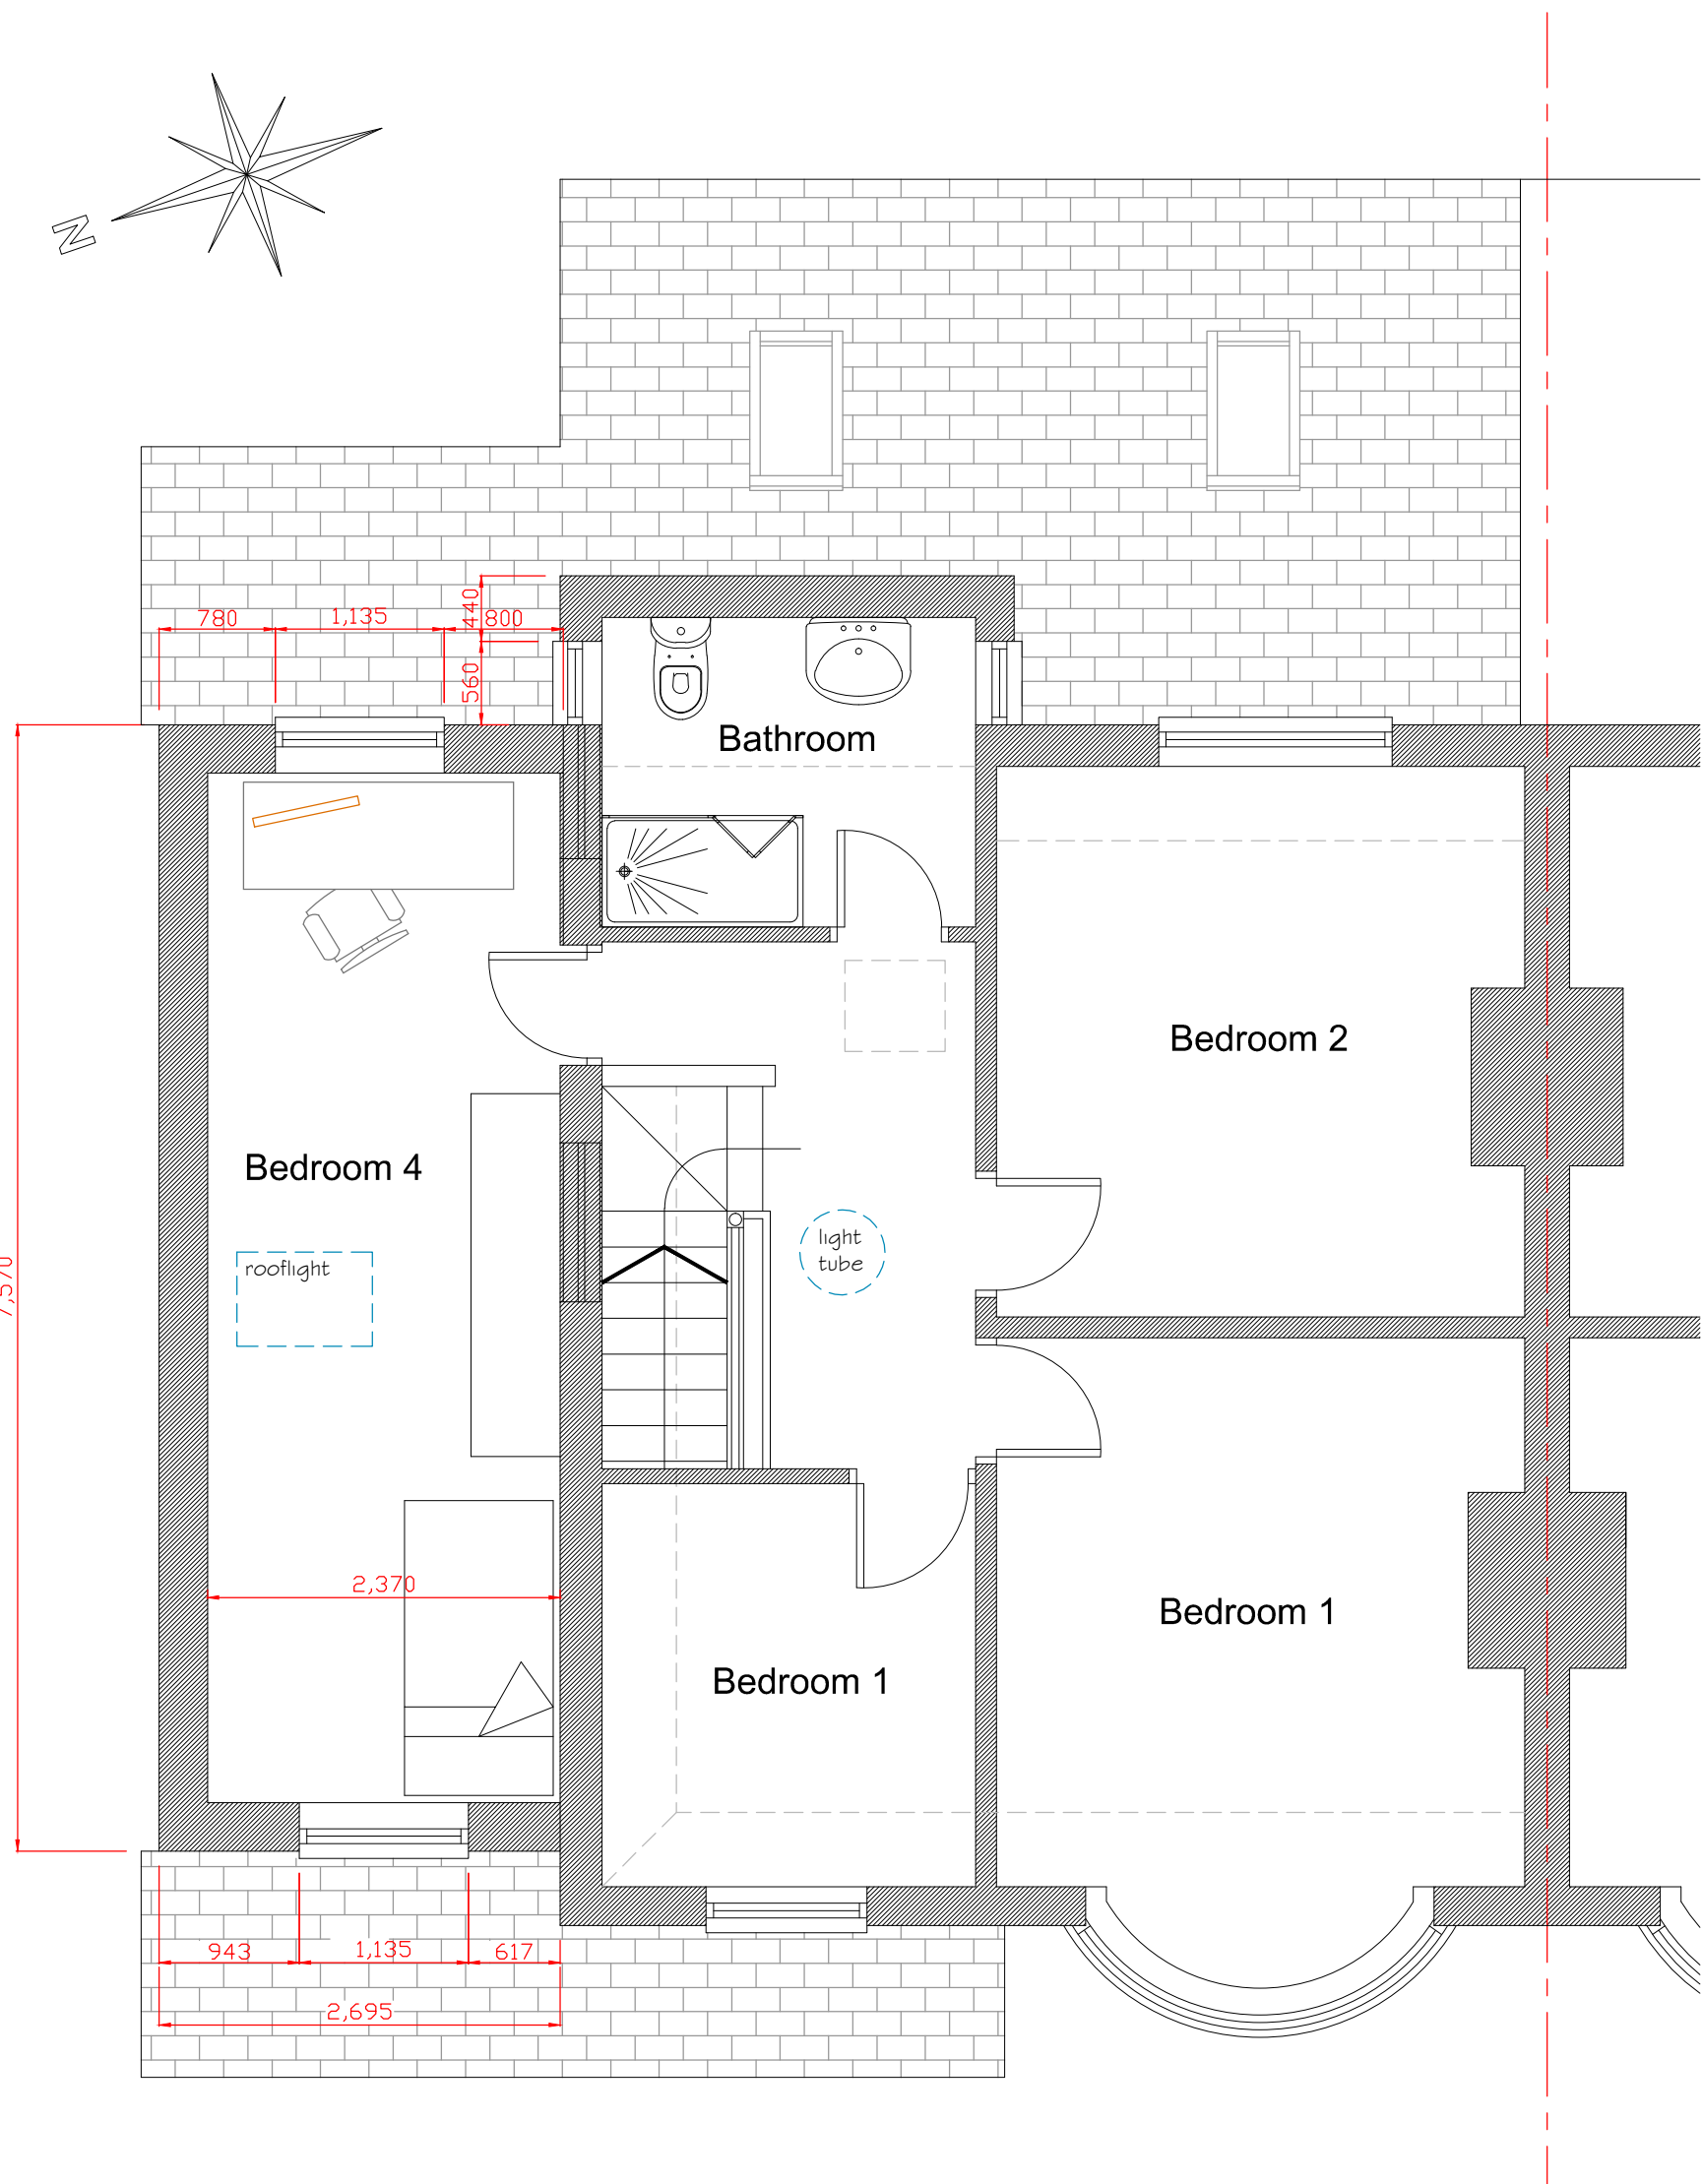


Proposed First Floor Plan

1:50




Proposed Rear Elevation

1:50

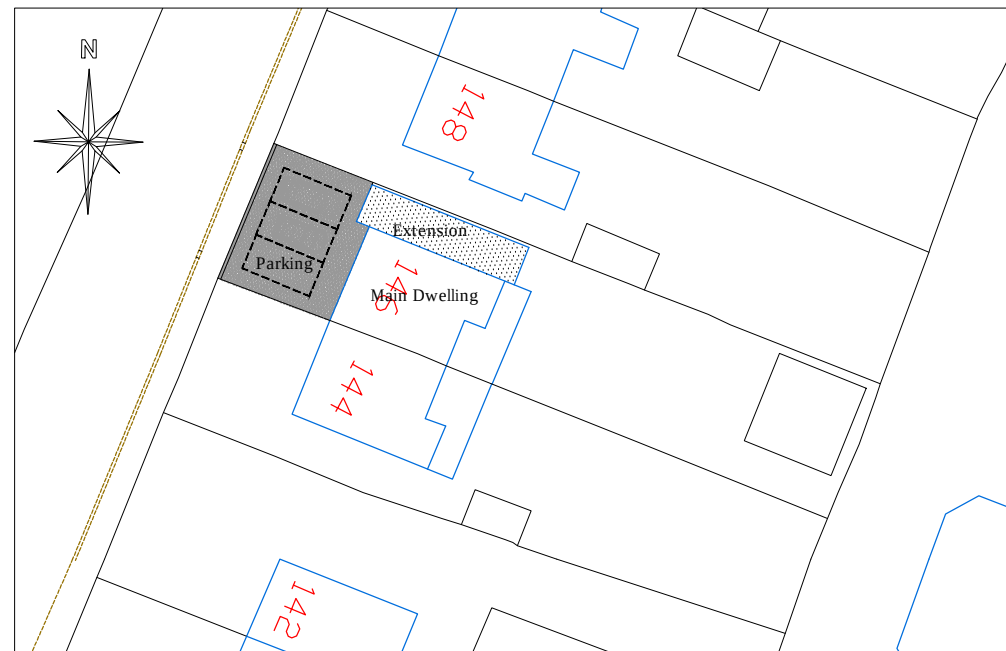

Proposed Block Plan

1:500

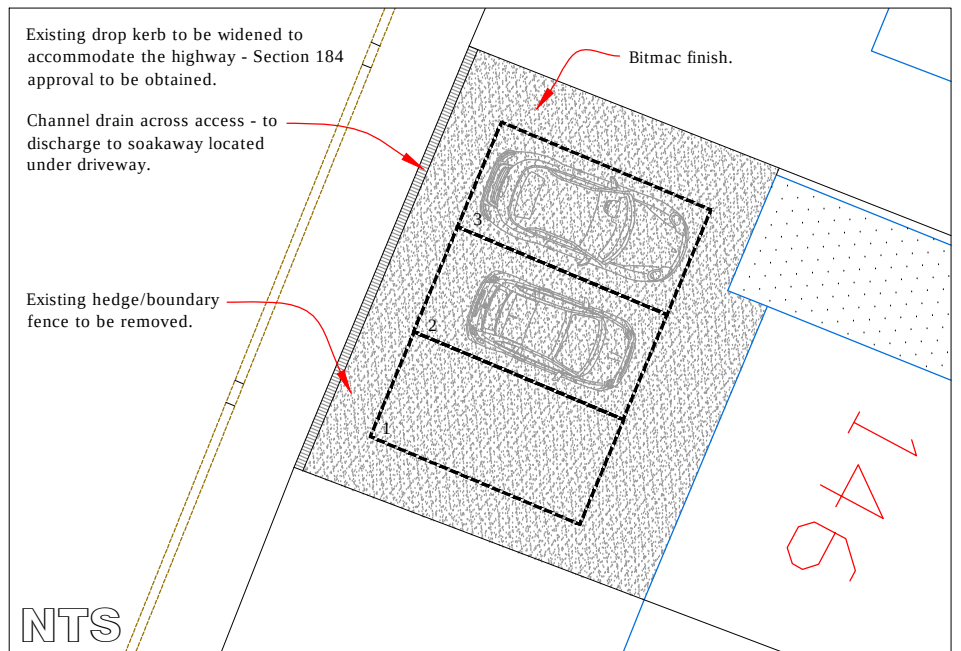

Existing drop kerb to be widened to accommodate the highway - Section 184 approval to be obtained.
Channel drain across access - to discharge to soakaway located under driveway.

Existing hedge/boundary fence to be removed.

Bitmac finish.

NTS

 CELLS-ARCHITECTURAL-DESIGN 25 Sunningdale Close Wrexham North Wales LL13 9QU T 01978 264376 M 07791 480768 E ajones540@btinternet.com	 LABC	Client: Ms. A. Owens. & Mr. G. Otto.			
		Drawing Title: Proposed Drawings.			
		Job Title: Proposed Extension to 146 Borrass Road, Wrexham.			
		Date: June 2018	Scale: 1:50 at A1	Rev:	Draw No: 02