



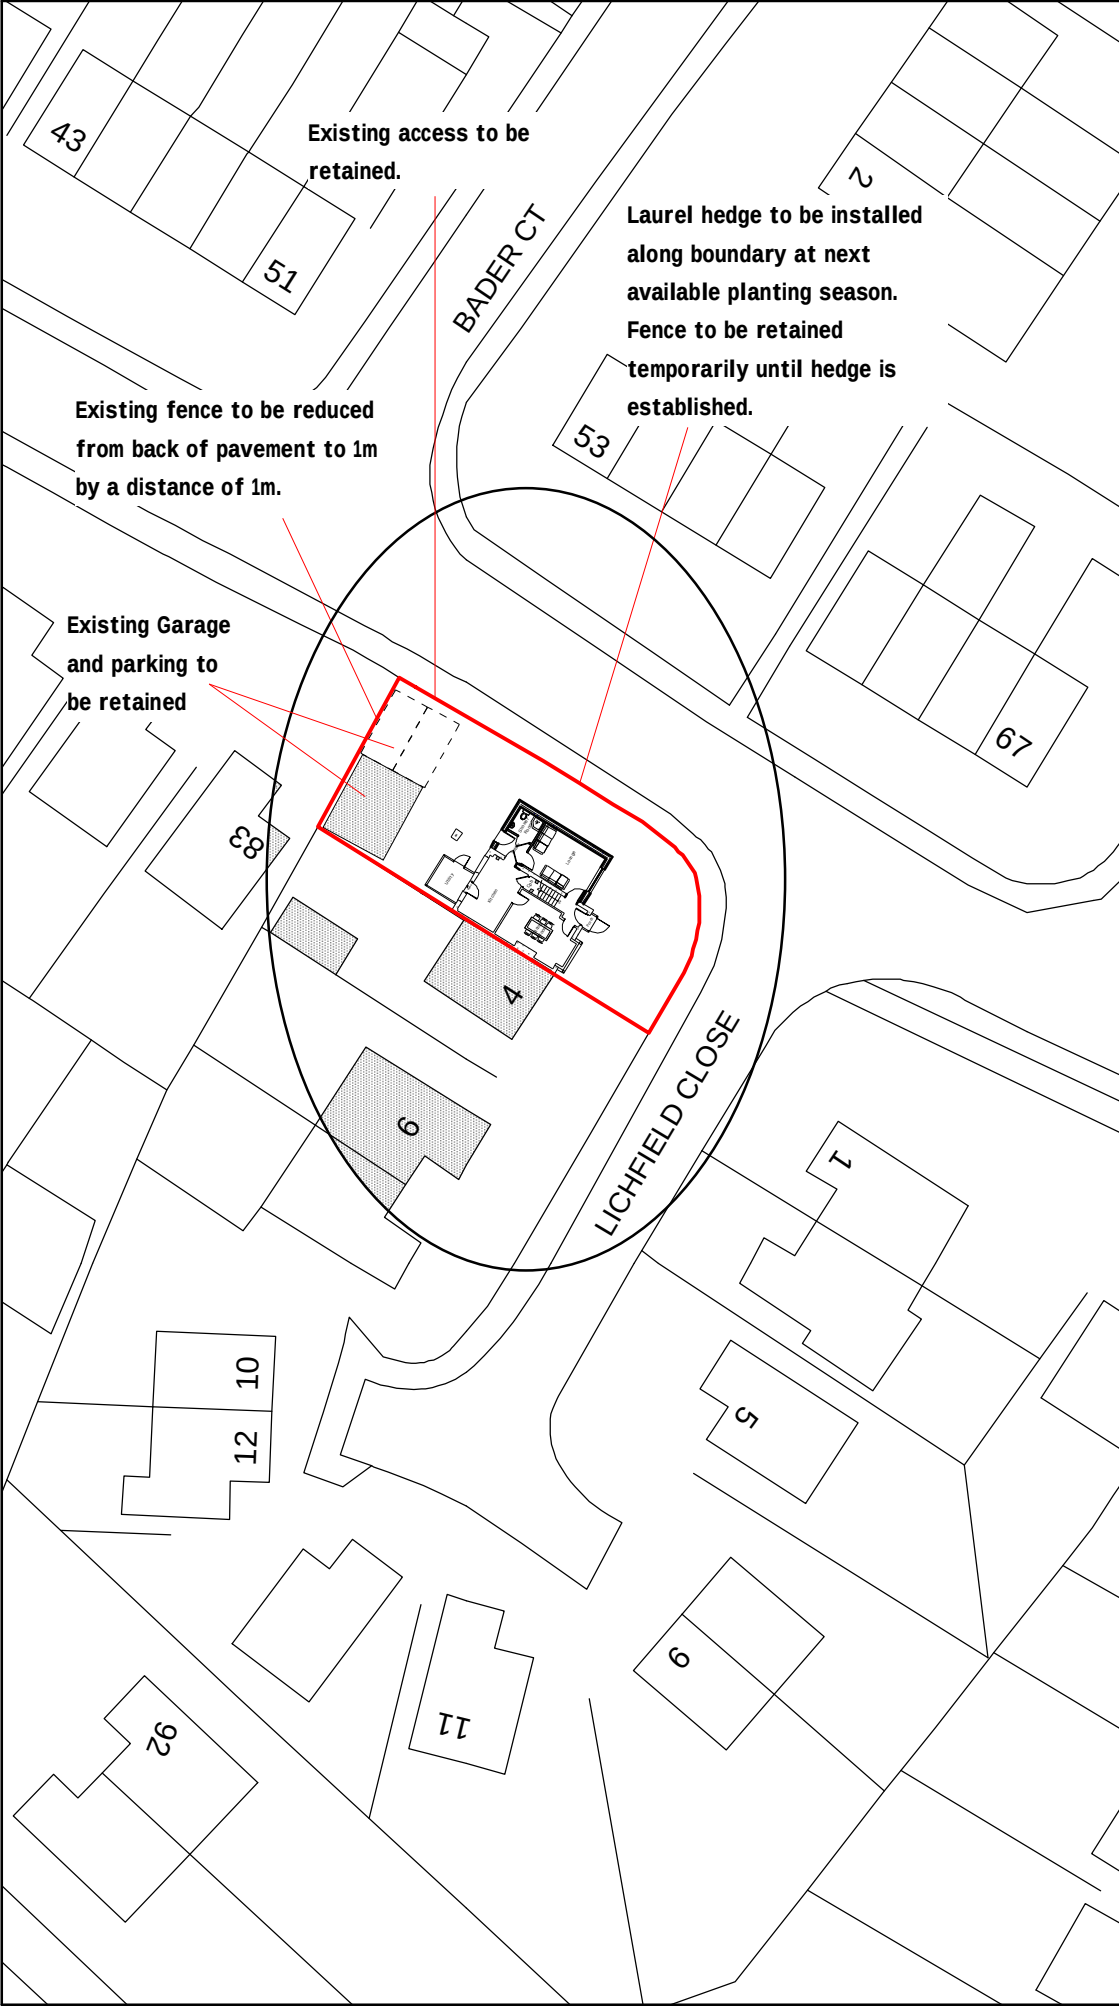

Site Plan 1:500

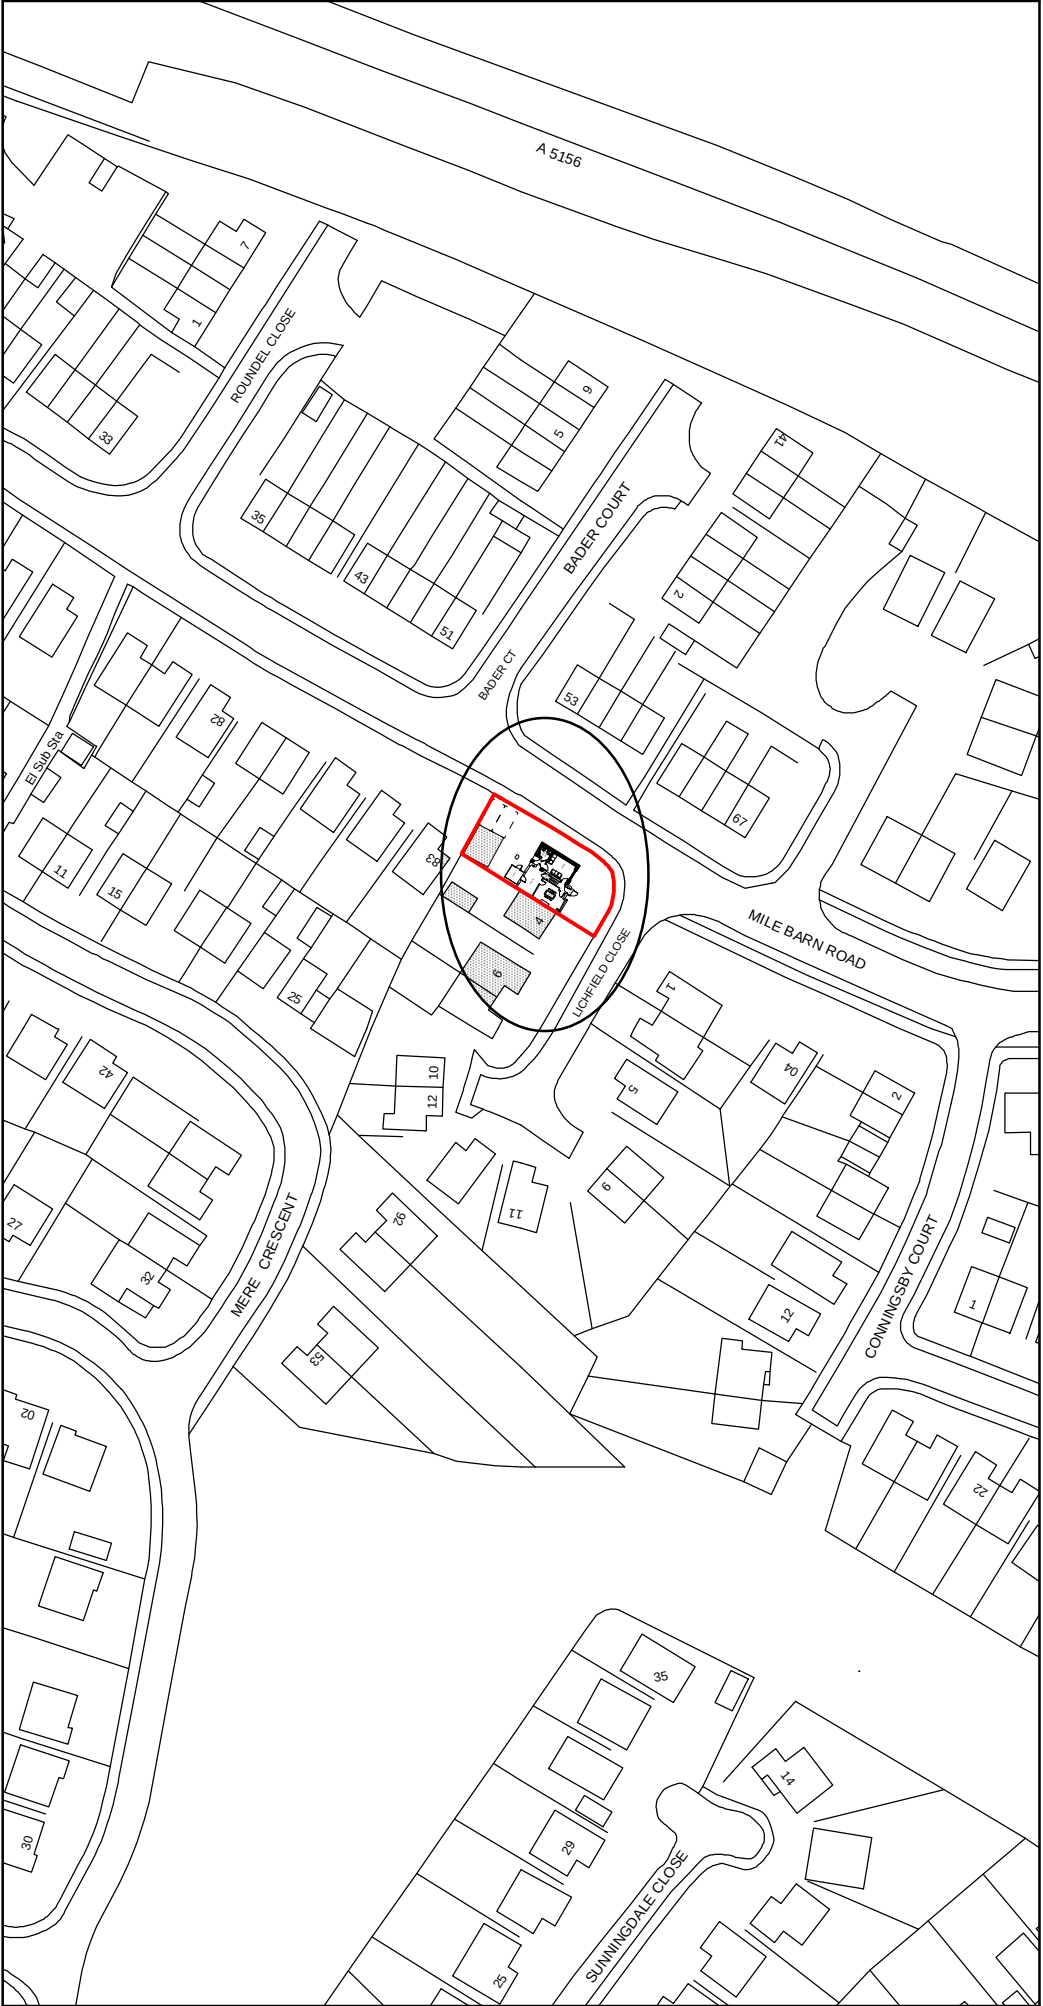


Location Plan 1:1250

**Key**

Surrounding Buildings

Proposed Site

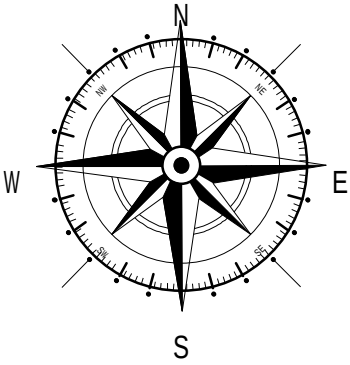

|     |       |               |         |
|-----|-------|---------------|---------|
|     |       |               |         |
|     |       |               |         |
|     |       |               |         |
| B   | 08/18 | Design Amends | D.J.F.  |
| A   | 08/18 | Design Amends | D.J.F.  |
| Rev | Date  | Detail        | Initial |

Project:

Proposed Alterations at,  
2 Lichfield Close,  
Wrexham  
LL13 9QZ

Title: Planning: Site & Location Plan

Scale: (A3)  
1:500 &  
1:1250

|             |           |
|-------------|-----------|
| Drawn By:   | Date:     |
| J Felgate   | June 2018 |
| Drawing No: | Sheet:    |
| S074/004    | 1 of 1    |

**blueprint**  
architectural services

**partner**  
**LABC**

Office 3K4,  
Redwither Business Tower,  
Wrexham. LL13 9XT  
Tel: 01978 356500  
www.blueprintarchitectural.com  
© copyright all rights reserved