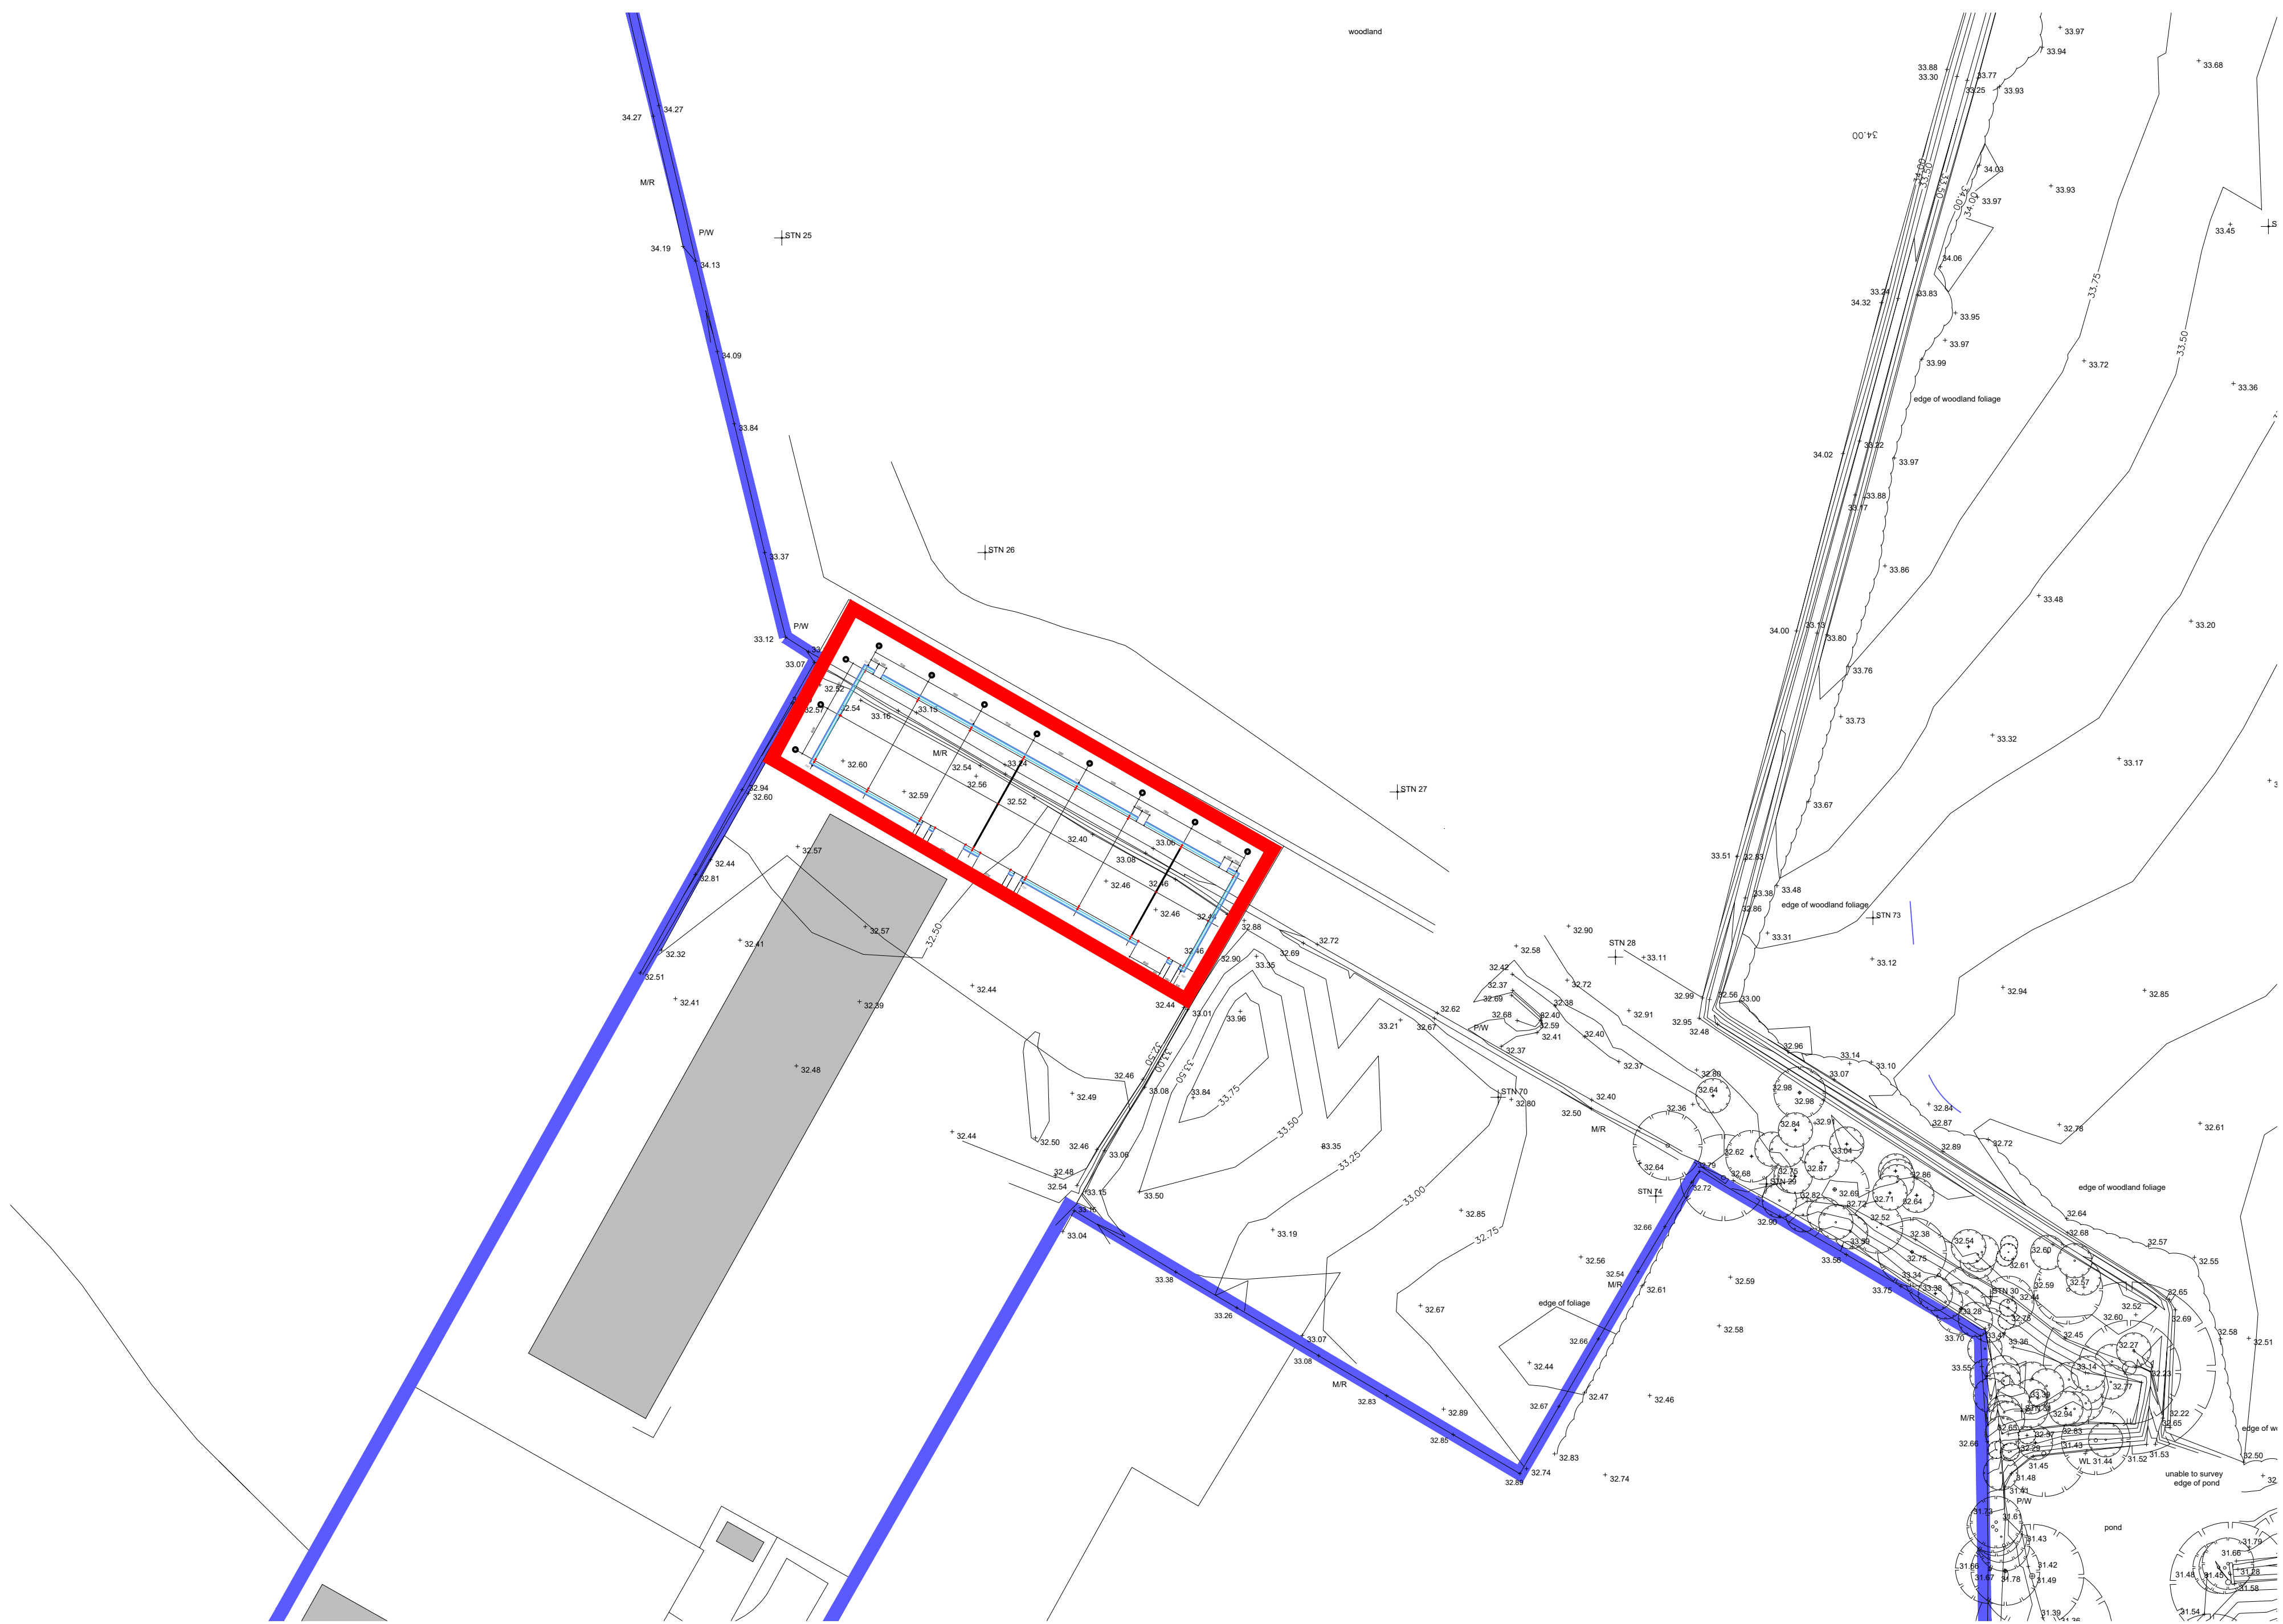


NOT APPROVED FOR CONSTRUCTION

rev	description	date	author

PLANNING

client
VILLAGE BAKERY WREXHAM LTD

project
NEW STORAGE SHED, VILLAGE BAKERY
WREXHAM LTD, WREXHAM INDUSTRIAL ESTATE

drawing BLOCK PLAN	project no. 18---	date 07/18 drawn GE	scale 1/500 @A1 1/1000 @A3
-----------------------	----------------------	------------------------------	----------------------------------

drawing no. P-02	revision -
----------------------------	----------------------

The copyright of this drawing is vested in Design & Planning Associates and must not be copied or reproduced without written consent. All work is carried out in accordance with the current building regulations and codes of practice. Figures dimensions only to be taken from this drawing. Contractors must visit the site and be responsible for their own checking dimensions against the site plan.

BLOCK PLAN