


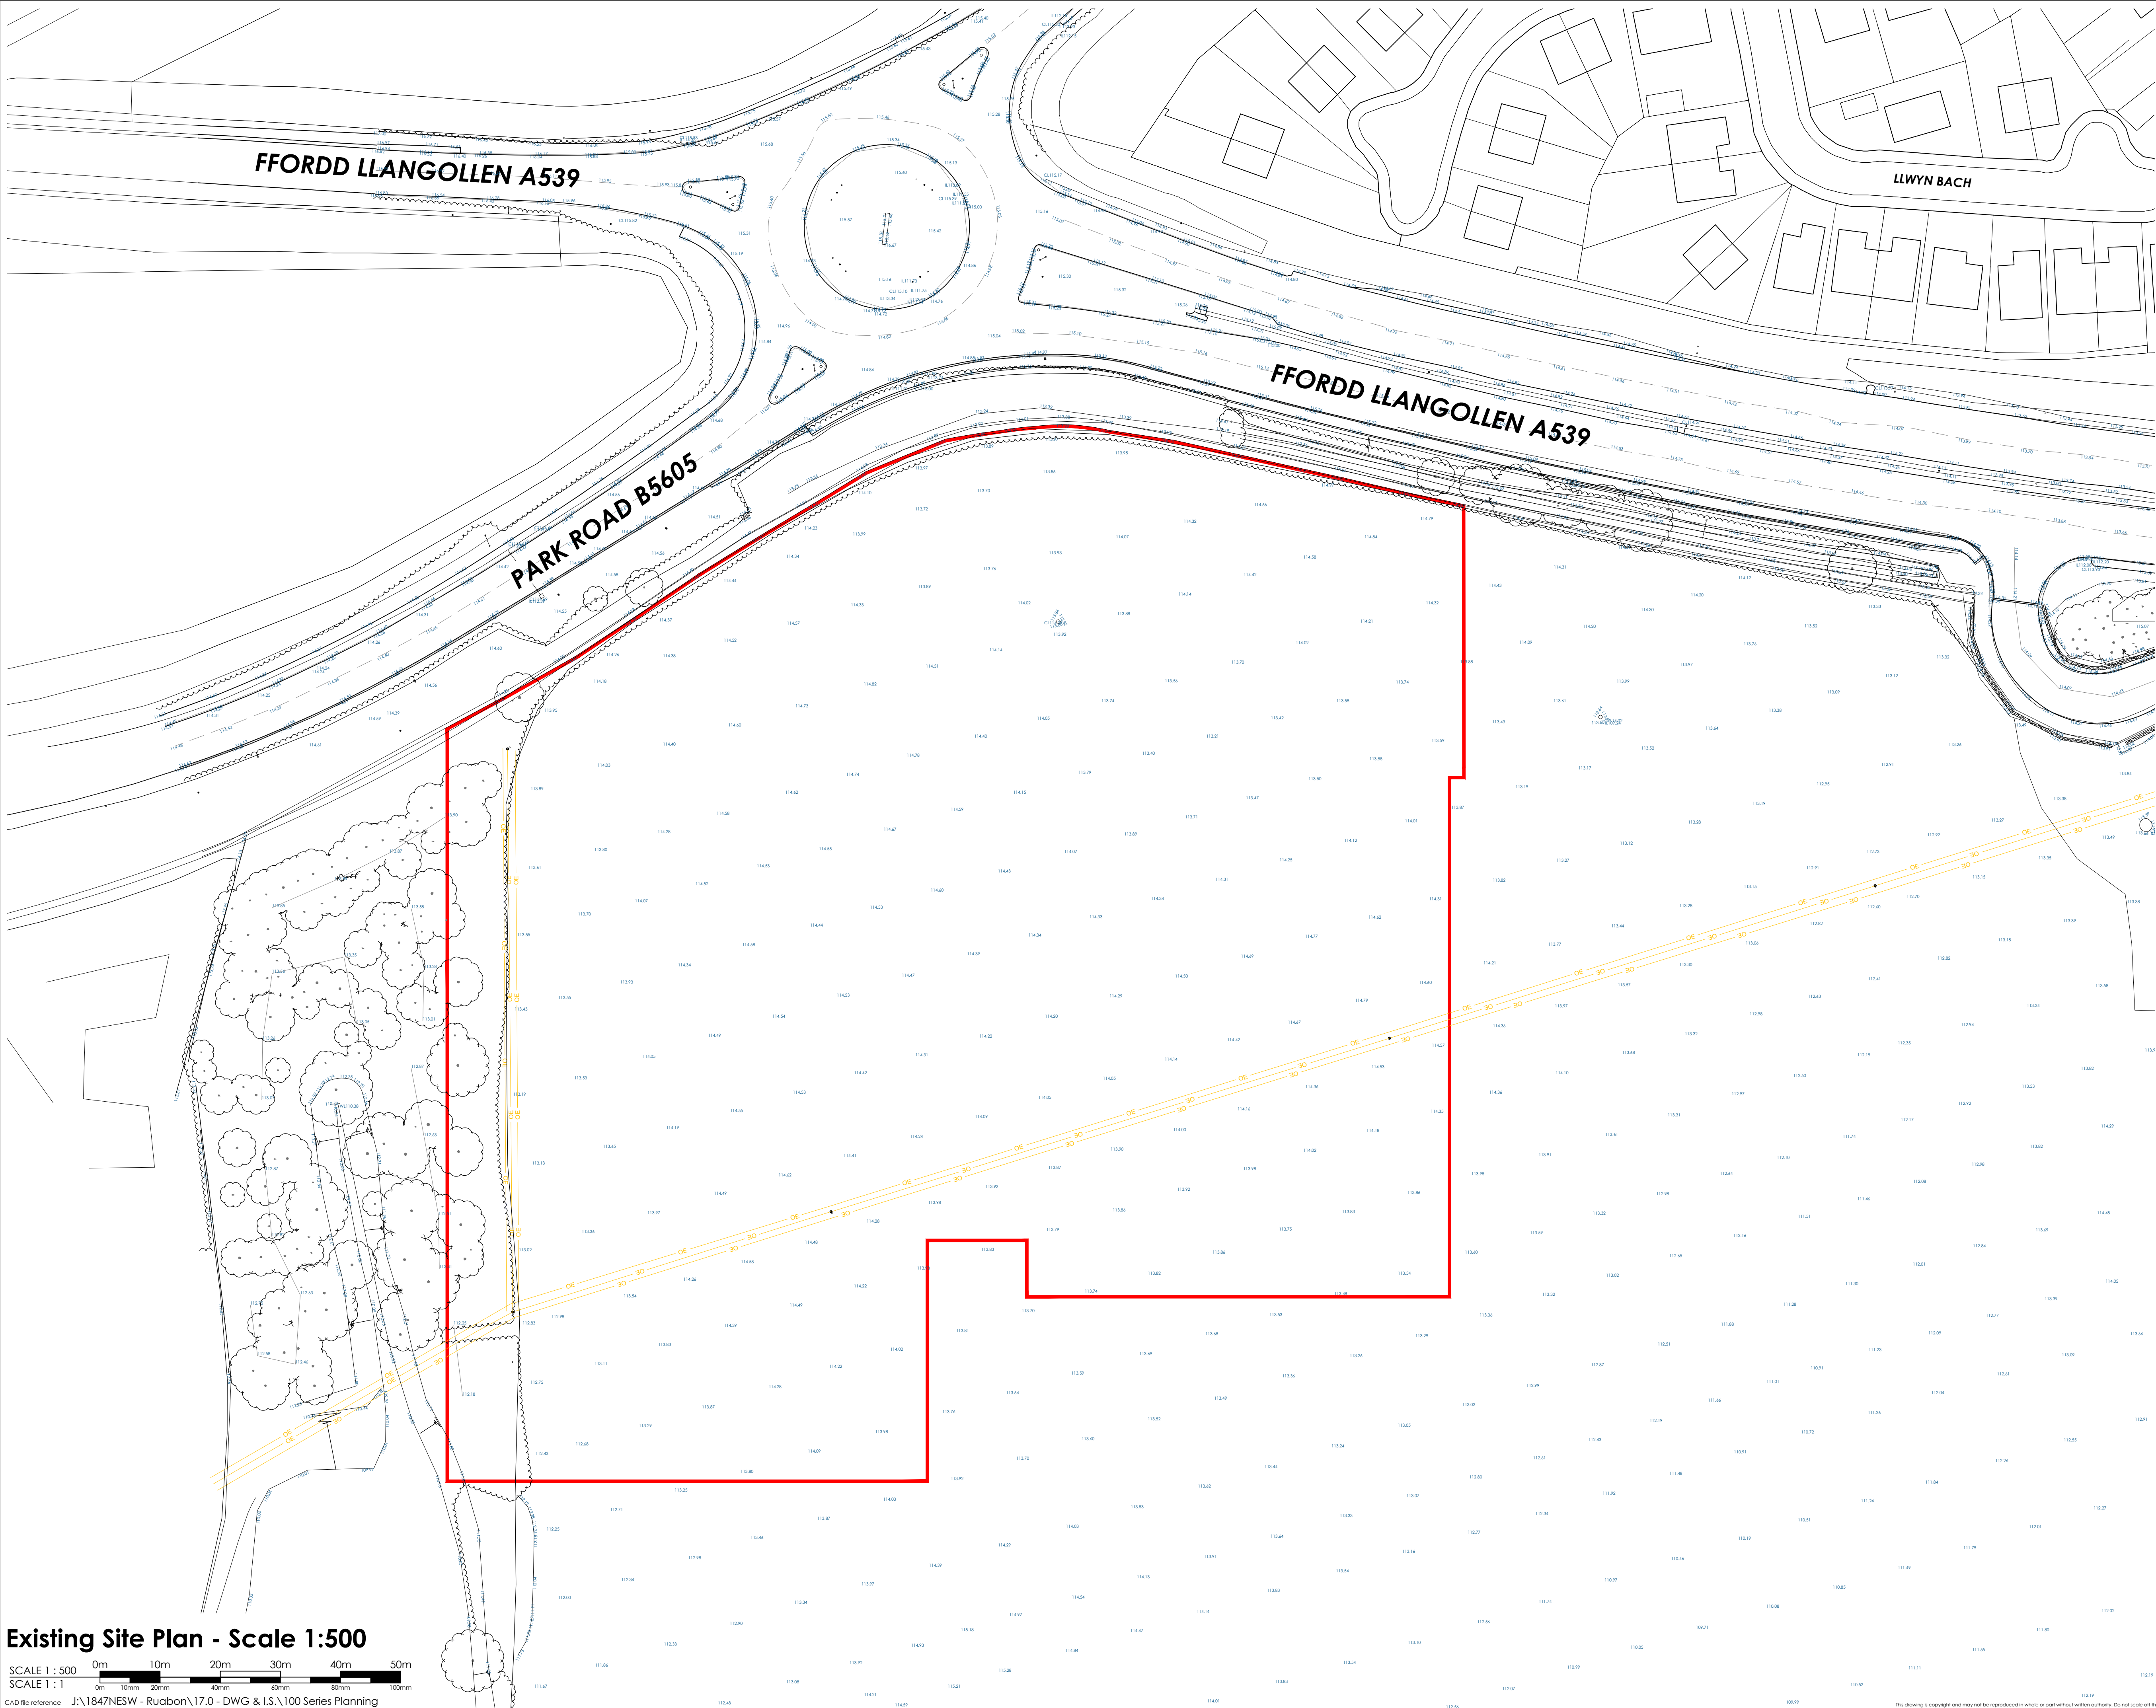

Existing Site Plan - Scale 1:500

SCALE 1 : 500
SCALE 1 : 1
0m 10m 20m 30m 40m 50m
0m 10mm 20mm 30mm 40mm 50mm

CAD file reference J:\1847NESW - Ruabon\17.0 - DWG & I.S.\100 Series Planning

Drawing Key:

OH Wires
Existing Levels

Application Site Area =
24,162 m² / 2.4162 Ha

A	01/05/18	GENERAL UPDATE.	MS	MS
Rev	Date	Description	Rev By	Ch'd By
Project Title		PROPOSED DEVELOPMENT		
		RUABON PARK PARK ROAD RUABON WALES		
Client		ALDI STORES LTD.		
Status		PLANNING		
Scale		1:500	Drawing Size A1	
Date		March 2018	Drawn By	MM
			Checked	SSR
Drawing Title		EXISTING SITE PLAN		
Job/Dwg No		1847NESW-101	Rev	A

- ☐ 2 St. Johns North,
Wakefield, WF1 3QA
t. 01924 291800
- ☒ Carvers Warehouse, 77 Dale Street,
Manchester, M1 2HG
t. 0161 2366555
- ☐ The Old Rectory, 79 High Street,
Newport Pagnell, MK16 6AB
t. 01908 211577
- ☐ 101 London Road,
Reading, RG1 5BT
t. 0118 950700
- ☐ 10 Gess Court, St Christophers Place,
London, W1U 1JJ
t. 0207 4091215

THE
HARRIS
PARTNERSHIP
ARCHITECTS
www.harrispartnership.com