



NOTES:
CONTRACTORS MUST VERIFY ALL DIMENSIONS ON
SITE BEFORE COMMENCEMENT OF ANY WORK OR
THE PREPARATION OF MANUFACTURING DRAWINGS.
ANY DISCREPANCIES TO BE REPORTED
IMMEDIATELY TO
WYNN ROGERS ARCHITECTURAL SERVICES LTD
COPYRIGHT

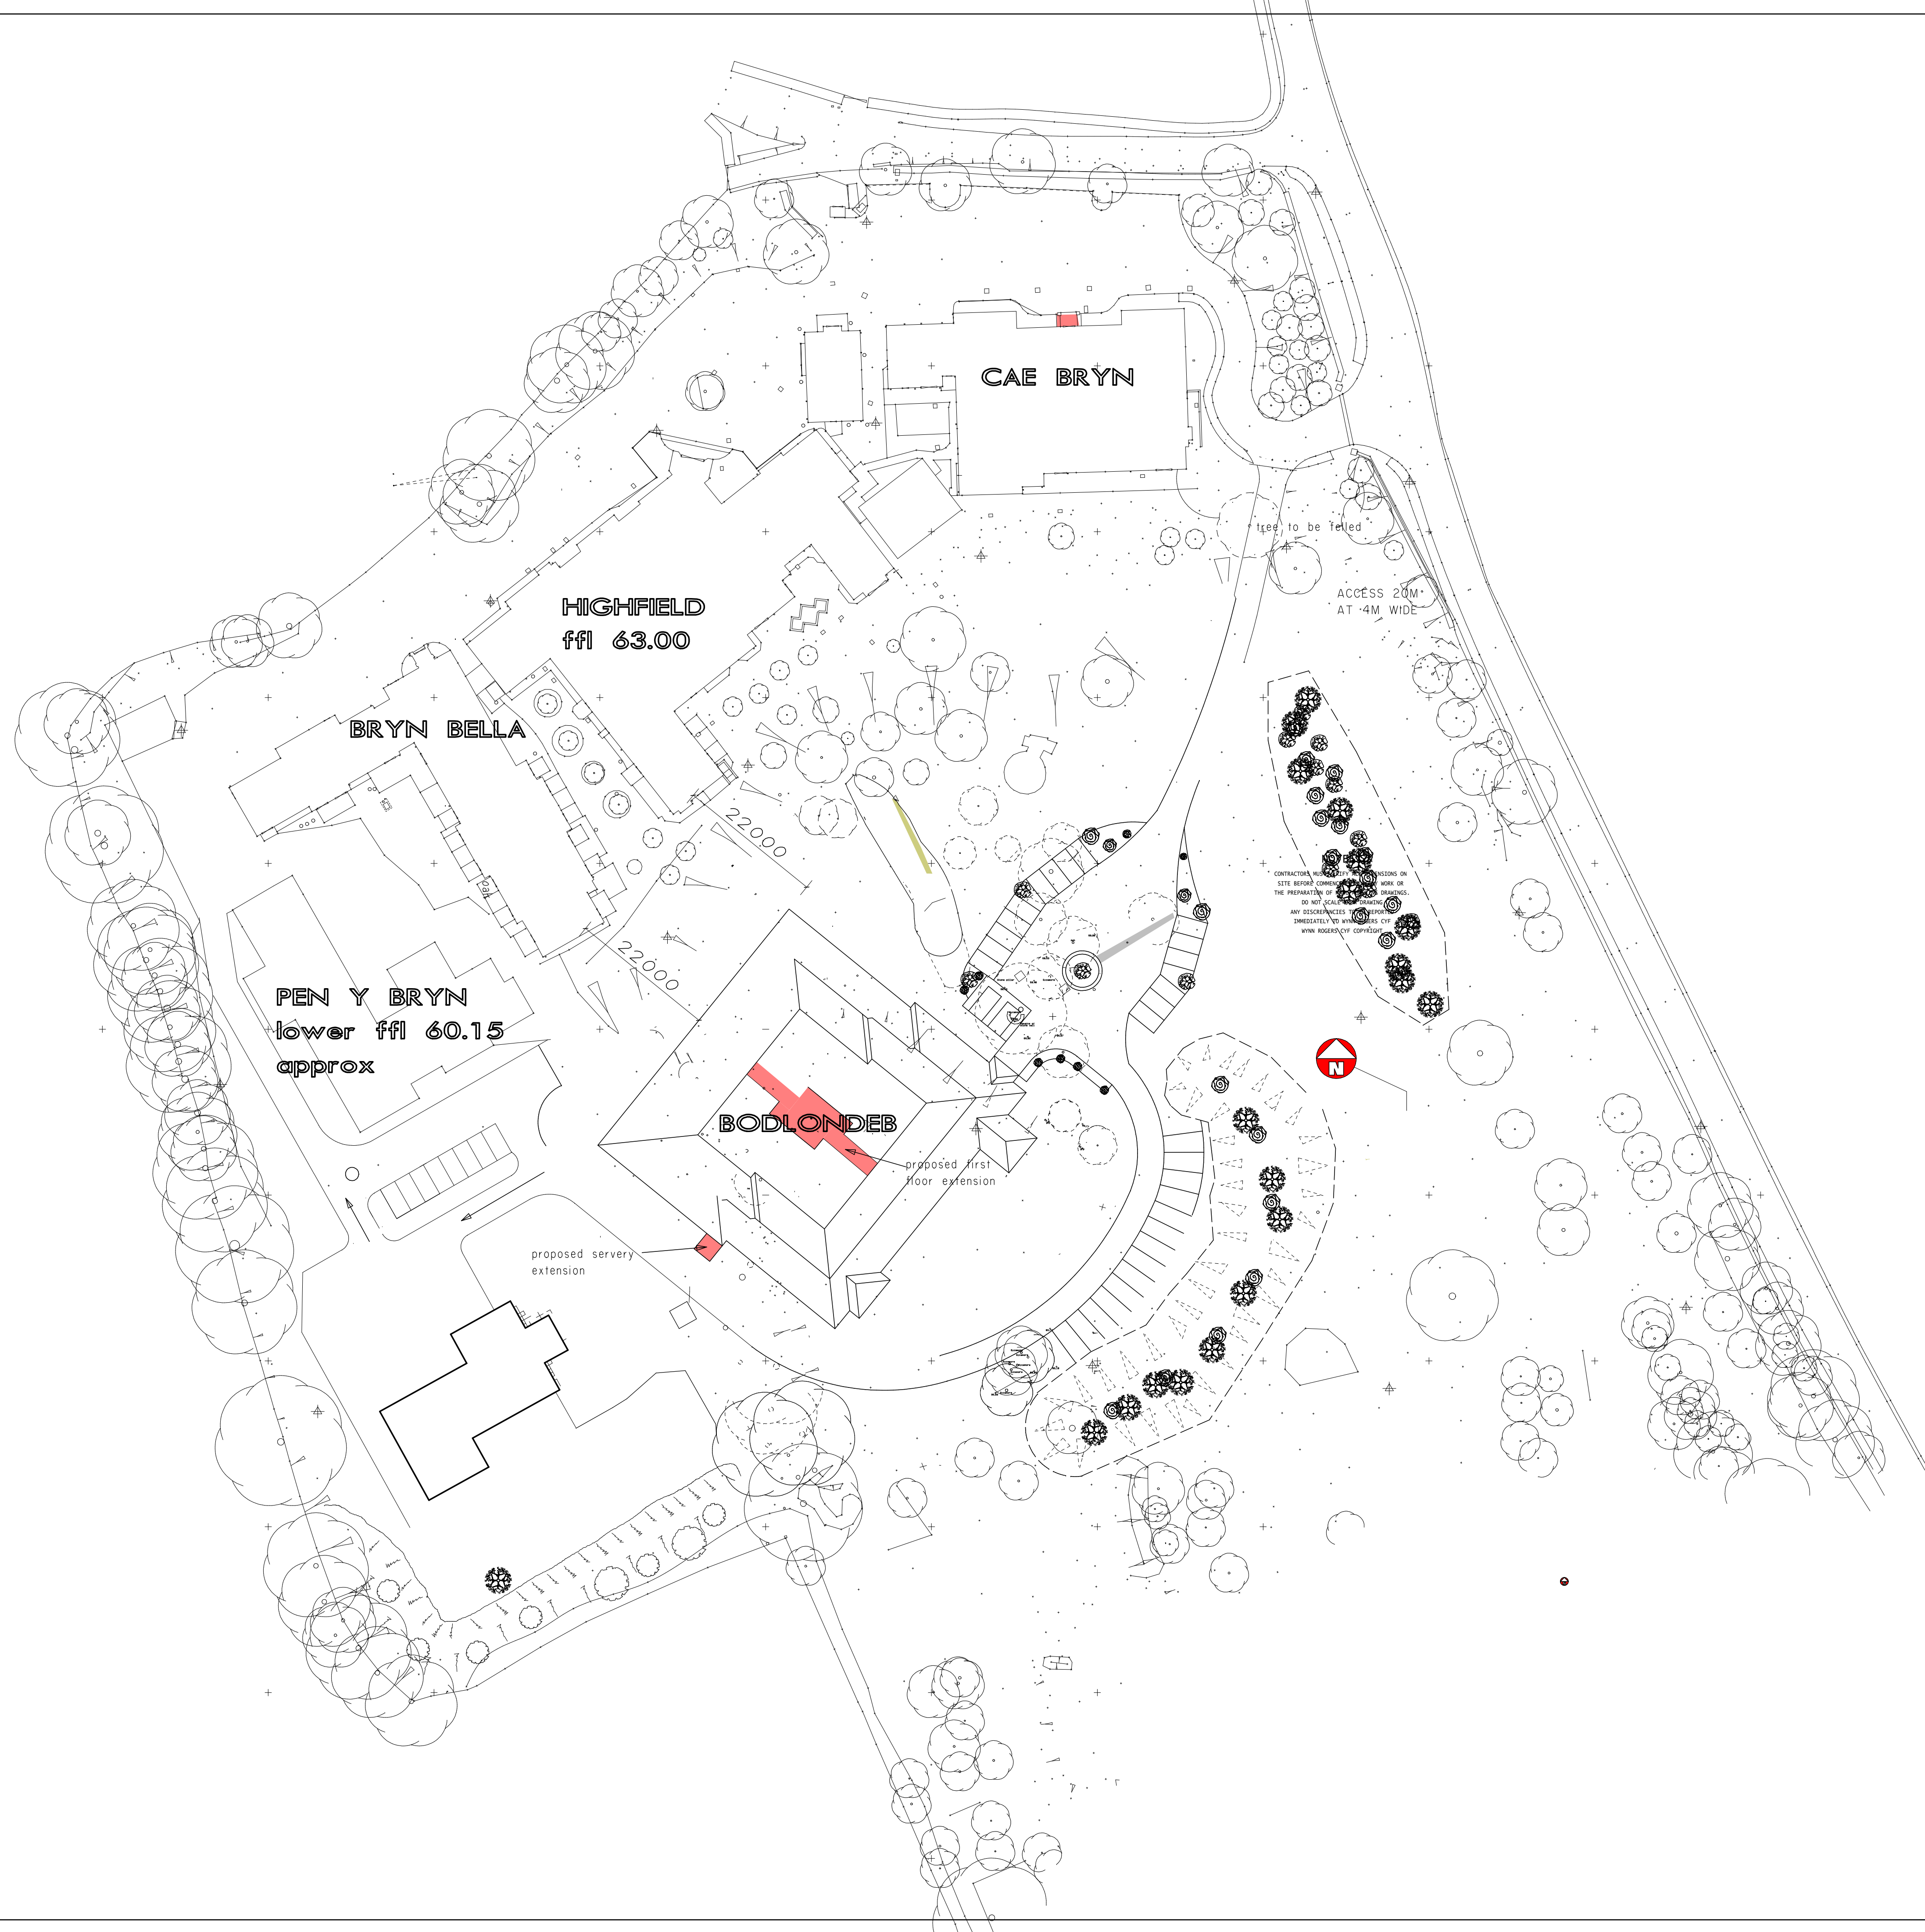

REVISION	

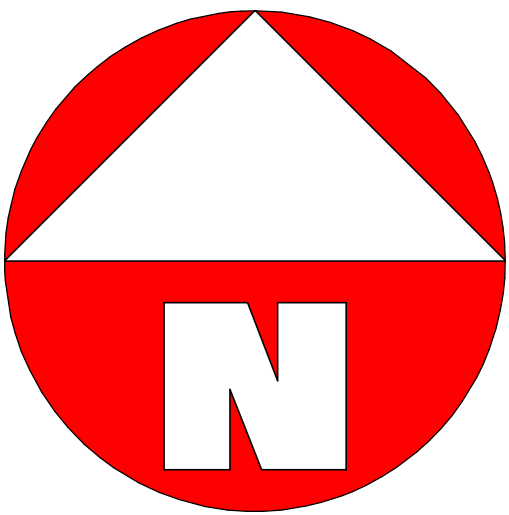

WYNN ROGERS
Architectural Services
Studio 3, Rosemary Lane, Denbigh, LL16 3TT
01745 812100 E-mail: consult@wynn-rogers.co.uk
www.wynn-rogers.co.uk

PROJECT
BODLONDEB
PENDINE MEDICAL CENTRE
DRAWING TITLE
SITE PLAN
CLIENT

PROJECT
NUMBER
NBC
SCALE
1:500
DATE
AUG 18
PAPER
A1

DRAWING NO.
1