




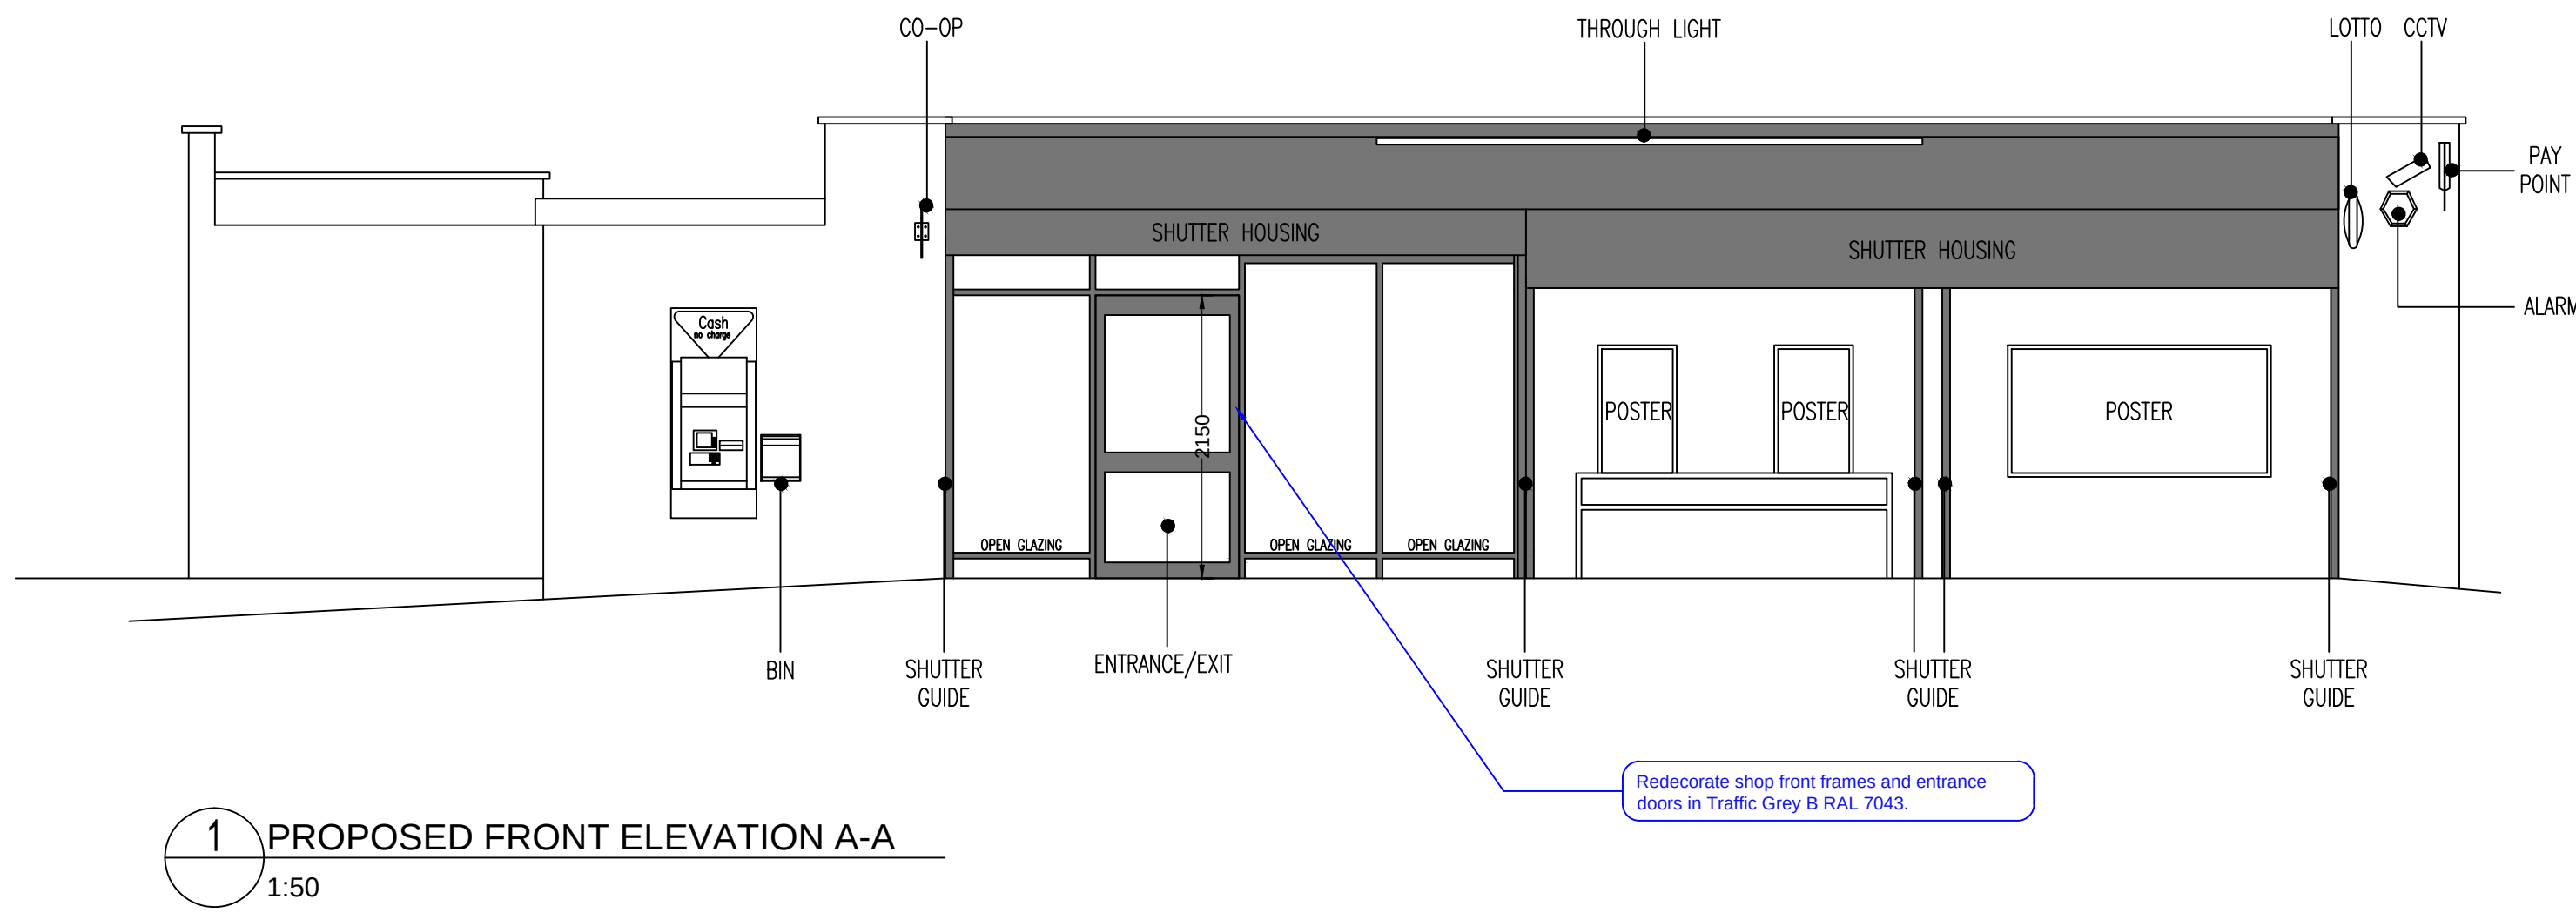


1 PROPOSED FRONT ELEVATION A-A
1:50

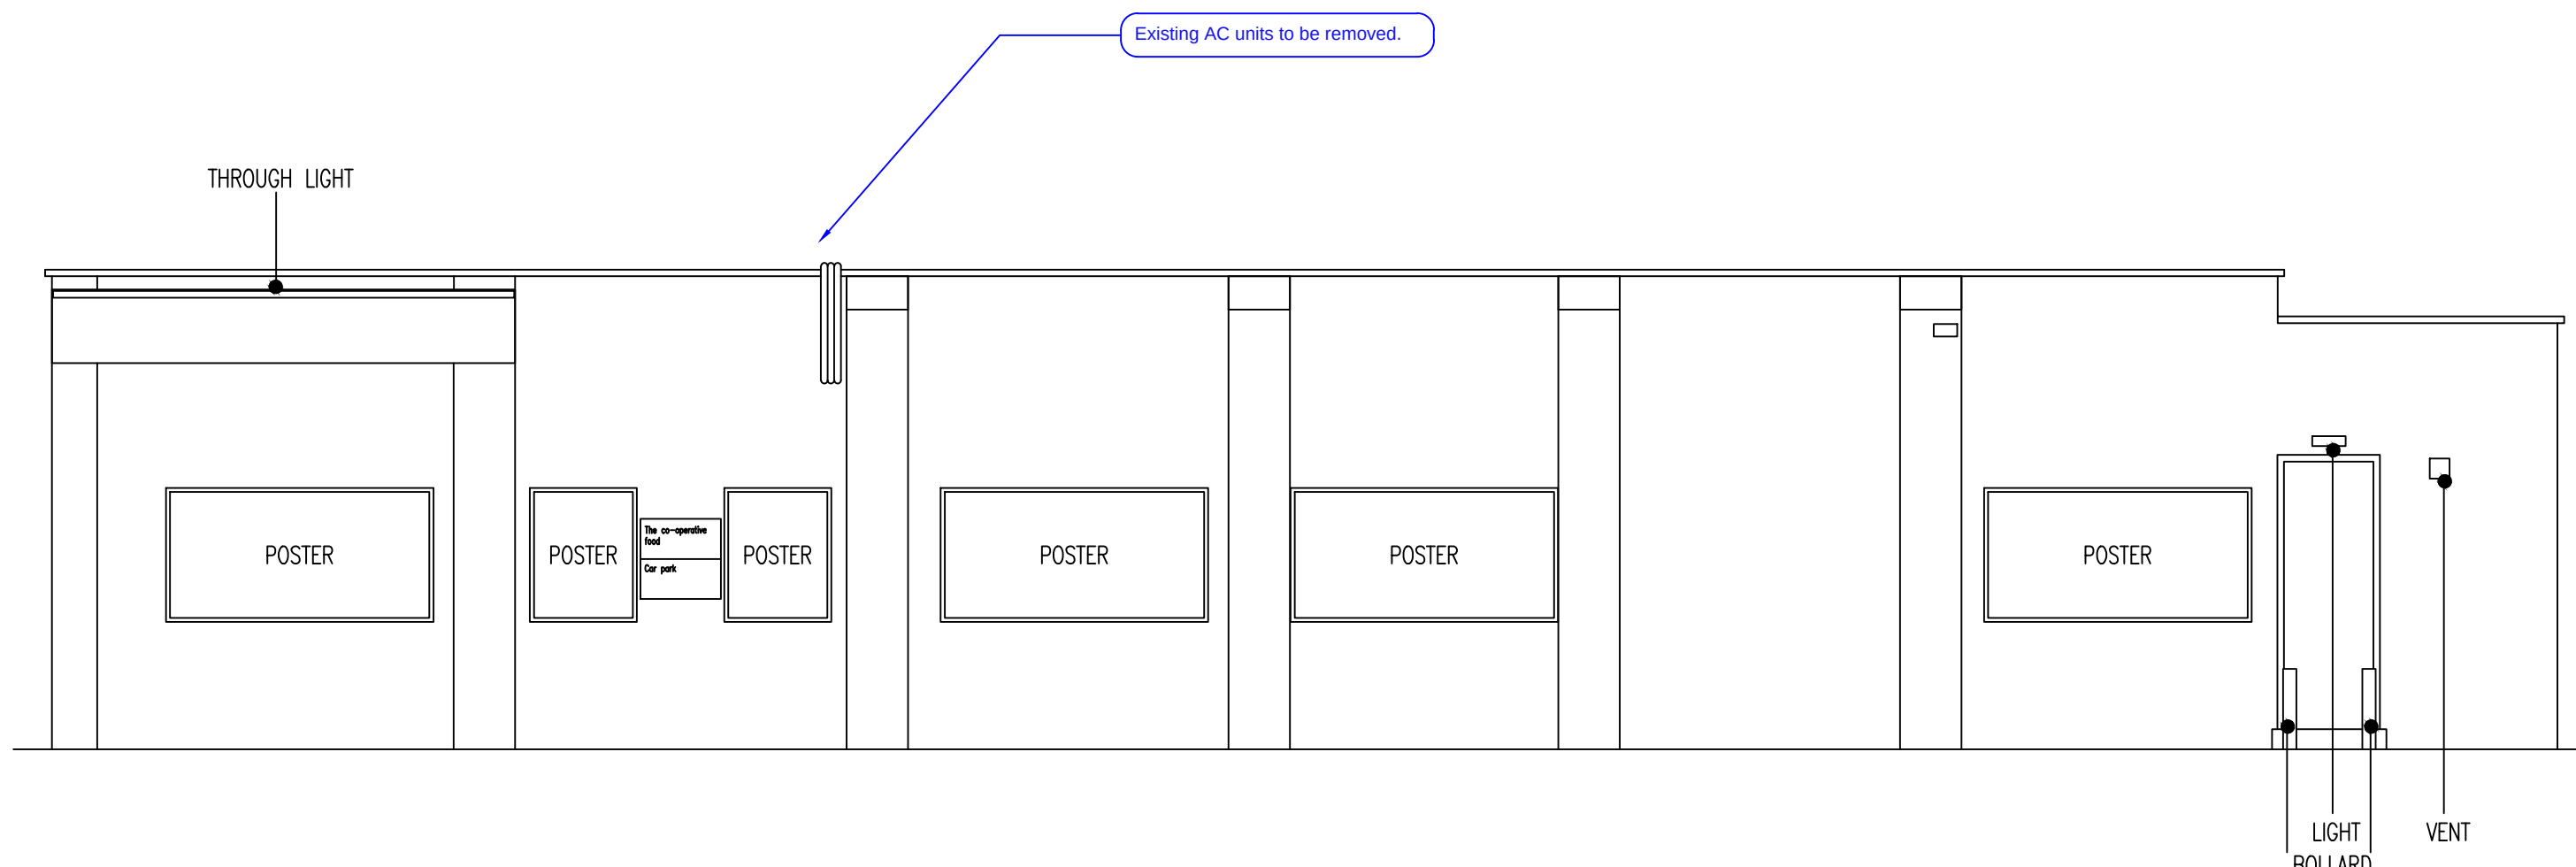


2 PROPOSED SIDE ELEVATION B-B
1:50

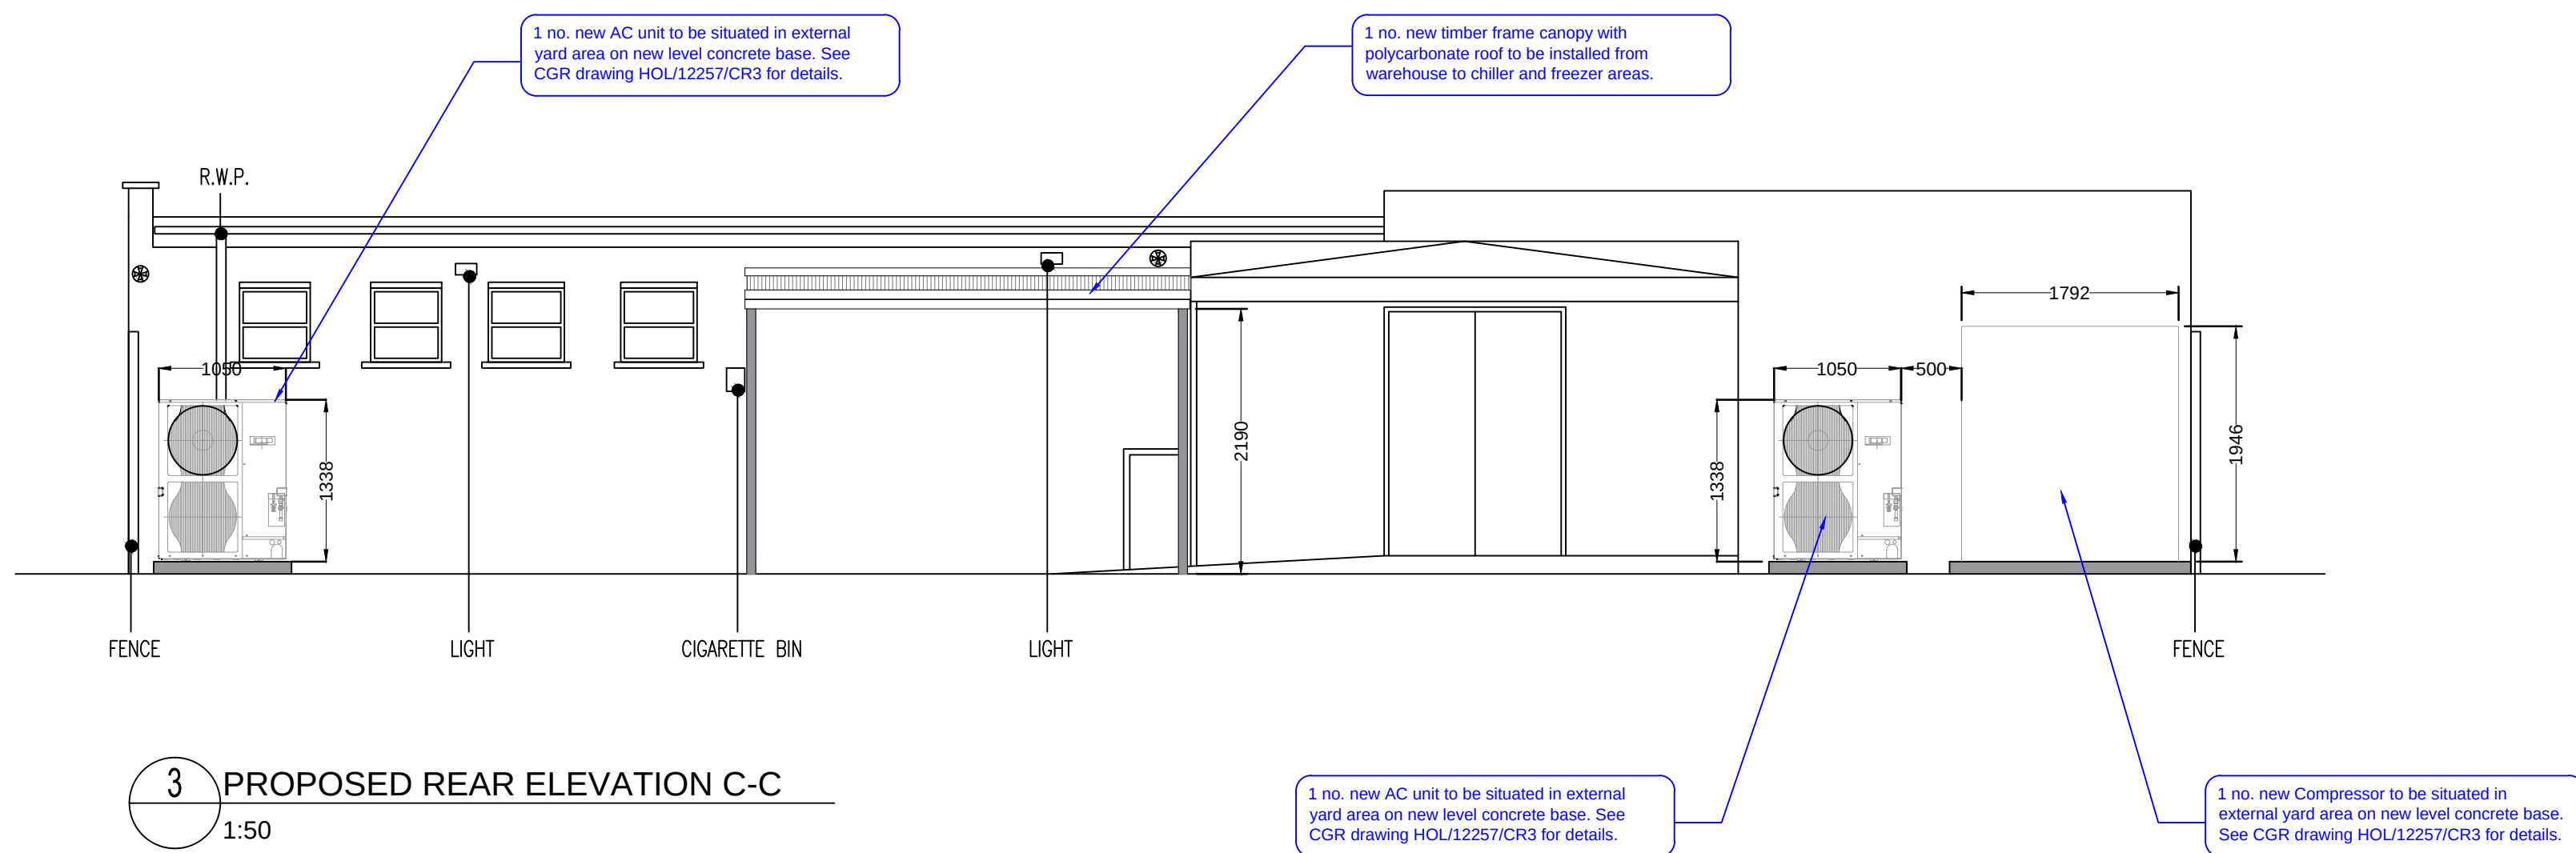


3 PROPOSED REAR ELEVATION C-C
1:50

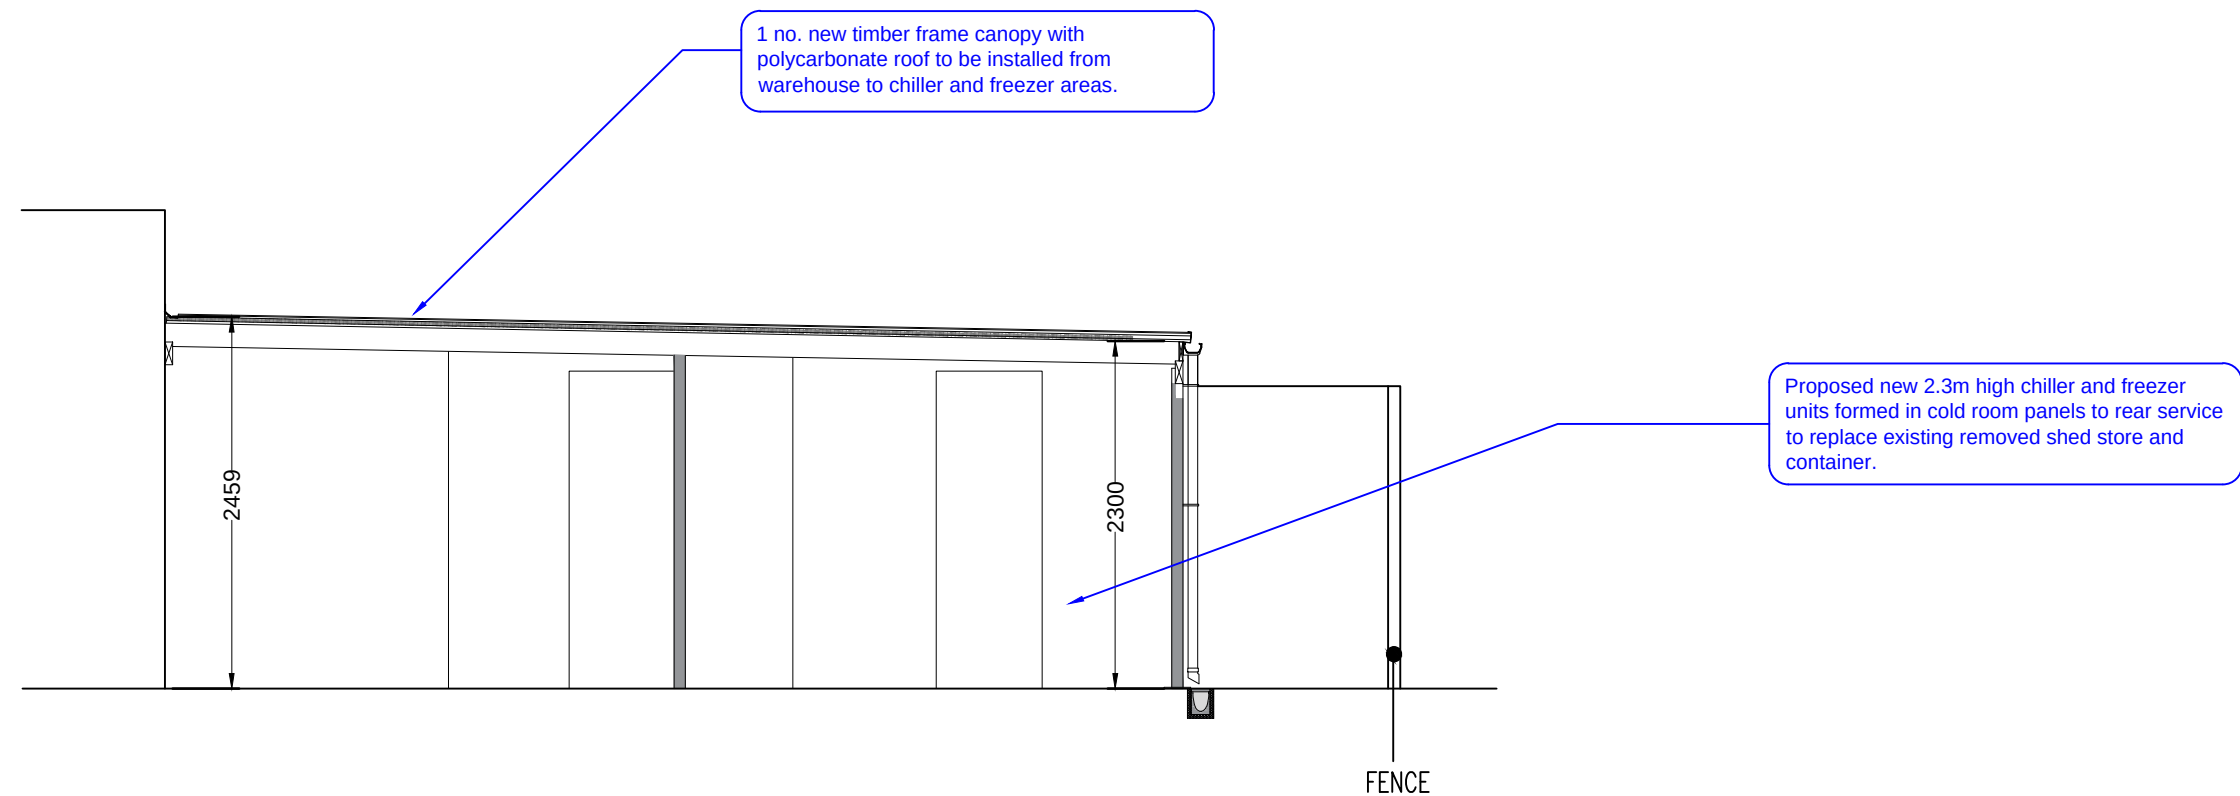

5 PROPOSED REAR ELEVATION E-E
1:50

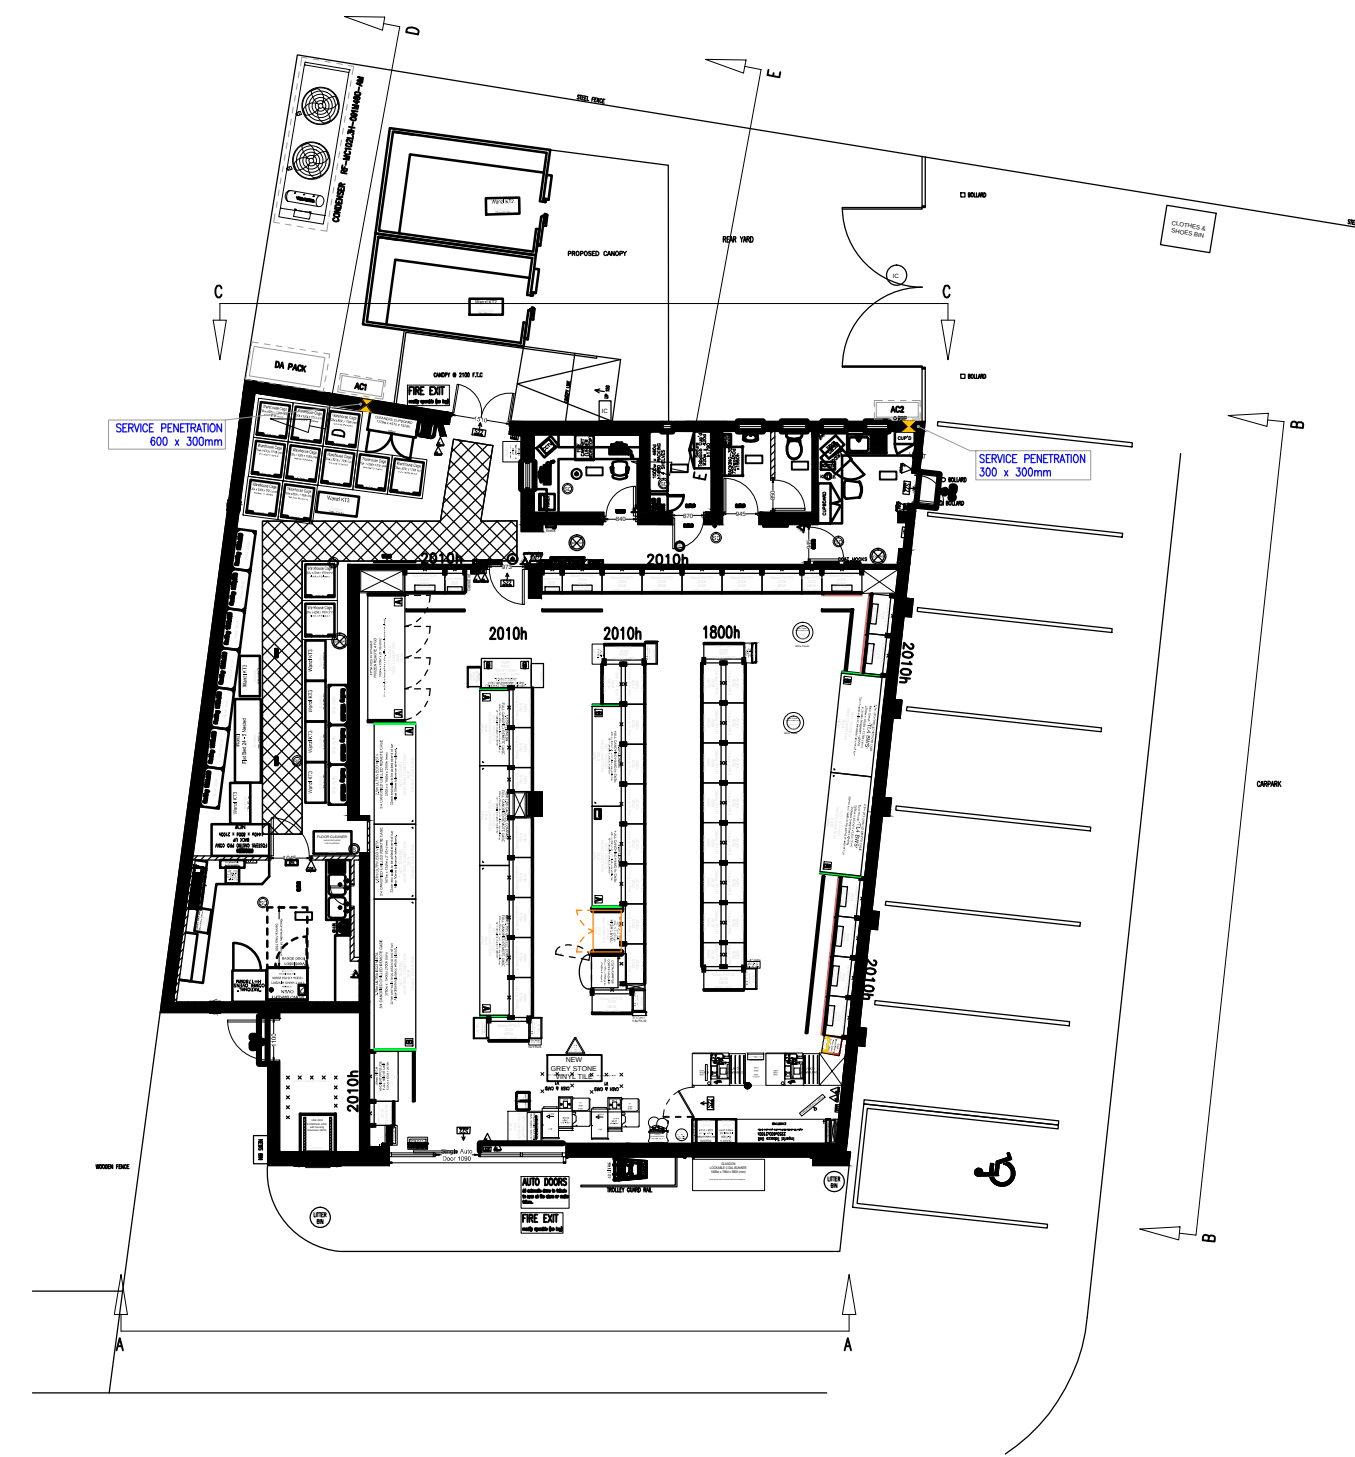

6 PROPOSED GROUND FLOOR PLAN
N.T.S.

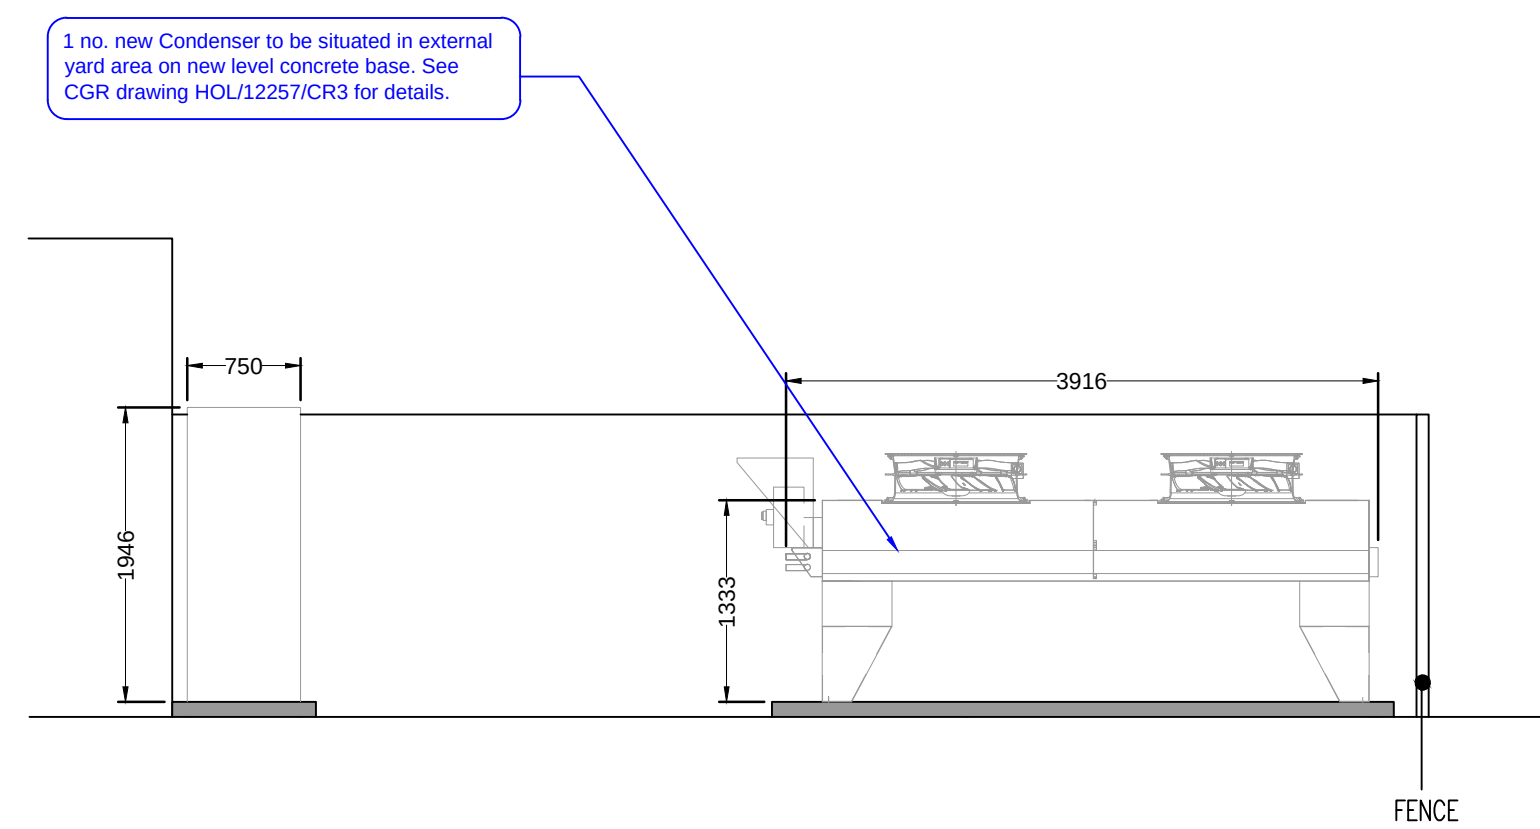

4 PROPOSED REAR ELEVATION D-D
1:50

REV	DATE	DESCRIPTION	DR	BY
-----	------	-------------	----	----

PLANNING ISSUE

darntonB3
ARCHITECTURE

LEEDS

The Coach House, Monk Fyfeon Hall, Monk Fyfeon, Leeds, LS25 5DU.
T: 01977 681 001 www.darntonb3.com

CLIENT

TCG

-

PROJECT

Co operative Store Refit

Chirk

DRAWING

Proposed External Elevations

-

SCALE @ A1

1:50

DRAWN

SN

CHECKED

-

CREATION DATE

04.06.18

REVISION

-

DARNTONB3 DRAWING NO.

12535 - DB3 - - - - - A - 20009

PROJECT NO - COMPANY - ZONE - LEVEL - TYPE - ROLE - NUMBER

© COPYRIGHT: ALL RIGHTS RESERVED.

THE DRAWING MUST BE READ IN CONJUNCTION WITH ALL OTHER RELEVANT DRAWINGS AND INFORMATION.

DO NOT SCALE OFF DRAWINGS USE DISPLAYED DIMENSIONS ONLY.

THE DRAWING OR INFORMATION MUST NOT BE USED FOR CONSTRUCTION UNLESS EXPRESSLY ISSUED FOR CONSTRUCTION.

ANY DISCREPANCIES MUST BE REPORTED TO DARNTONB3 IMMEDIATELY.

DARNTONB3 LTD WORK TO A MANAGEMENT SYSTEM WHICH IS APPROVED TO ISO 9001 BY

UKAS - CERTIFICATE NUMBER 150470702