




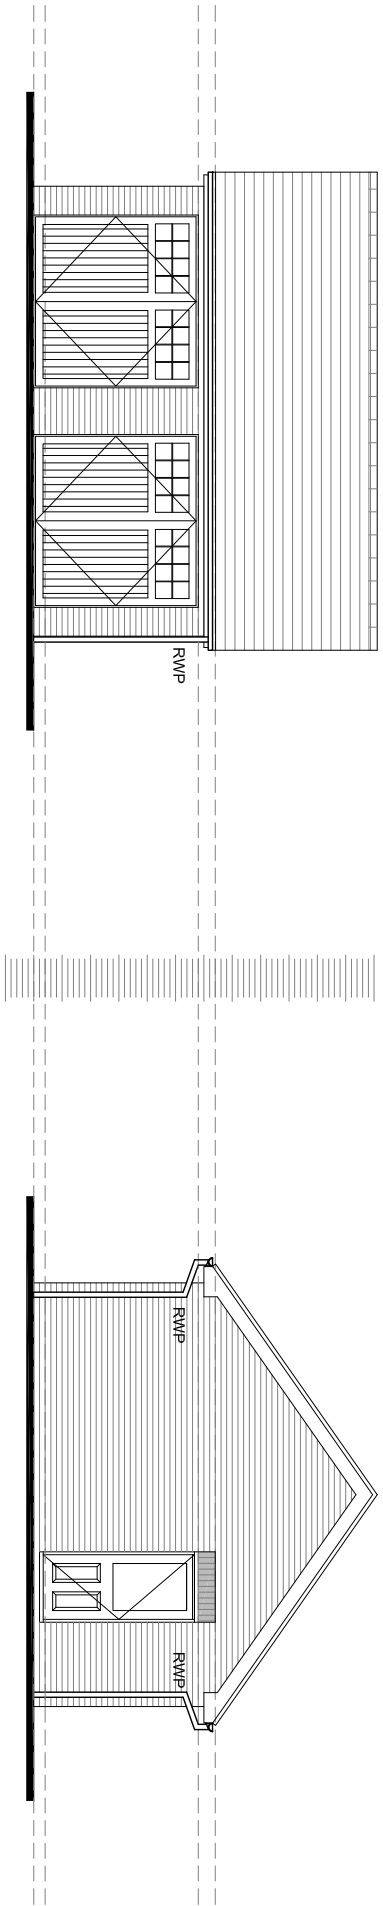


FRONT ELEVATION

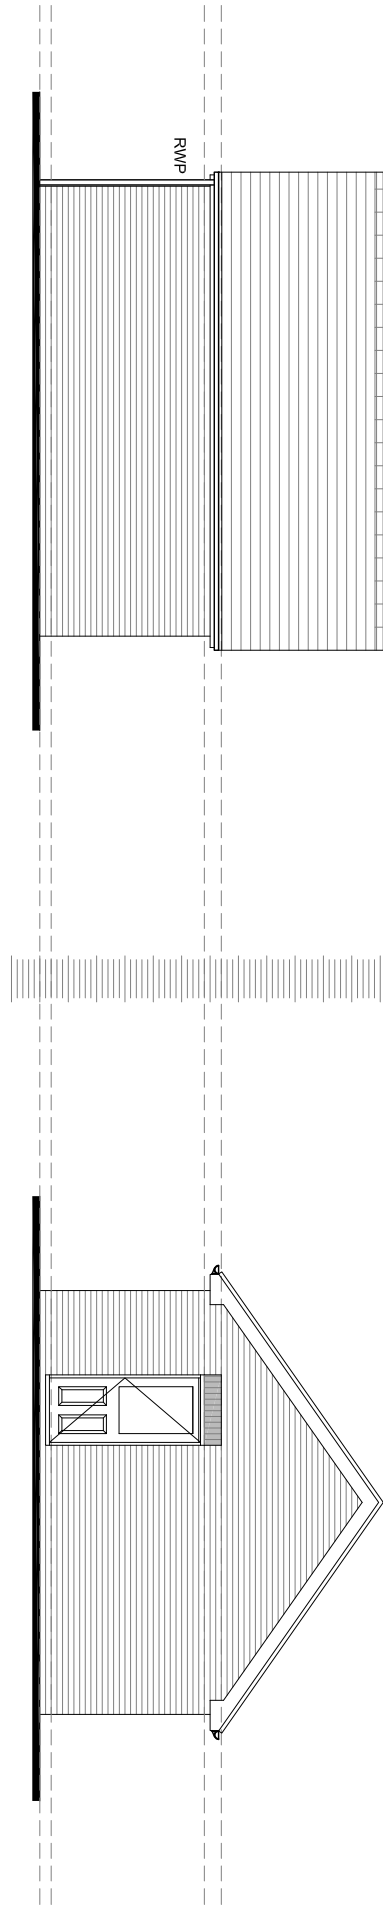


SIDE ELEVATION

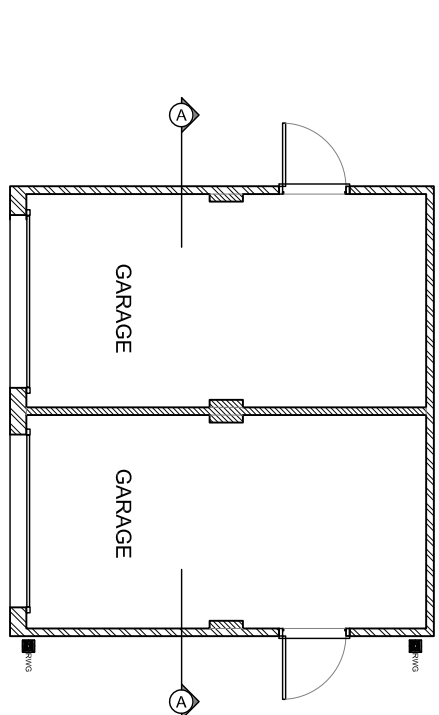

REAR ELEVATION

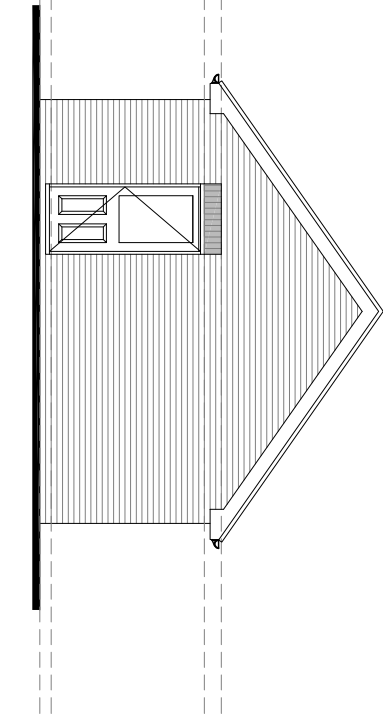

SIDE ELEVATION

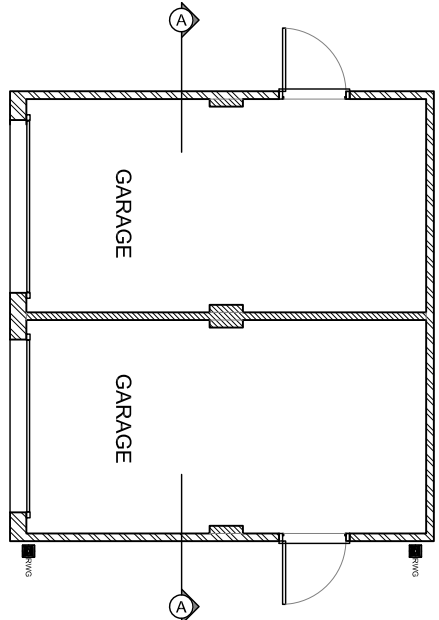

GROUND FLOOR PLAN

No	Date	Initial	Description
----	------	---------	-------------

Revisions			
-----------	--	--	--

House Name

TYPE 4 TWIN GARAGE

Drawing Title
ELEVATIONS

303/333 HOUSE TYPE RANGE 2017

Scale 1:100

Date OCT 2017

House Type Ref. DGT4

Drawing No. Revision 4.2

