



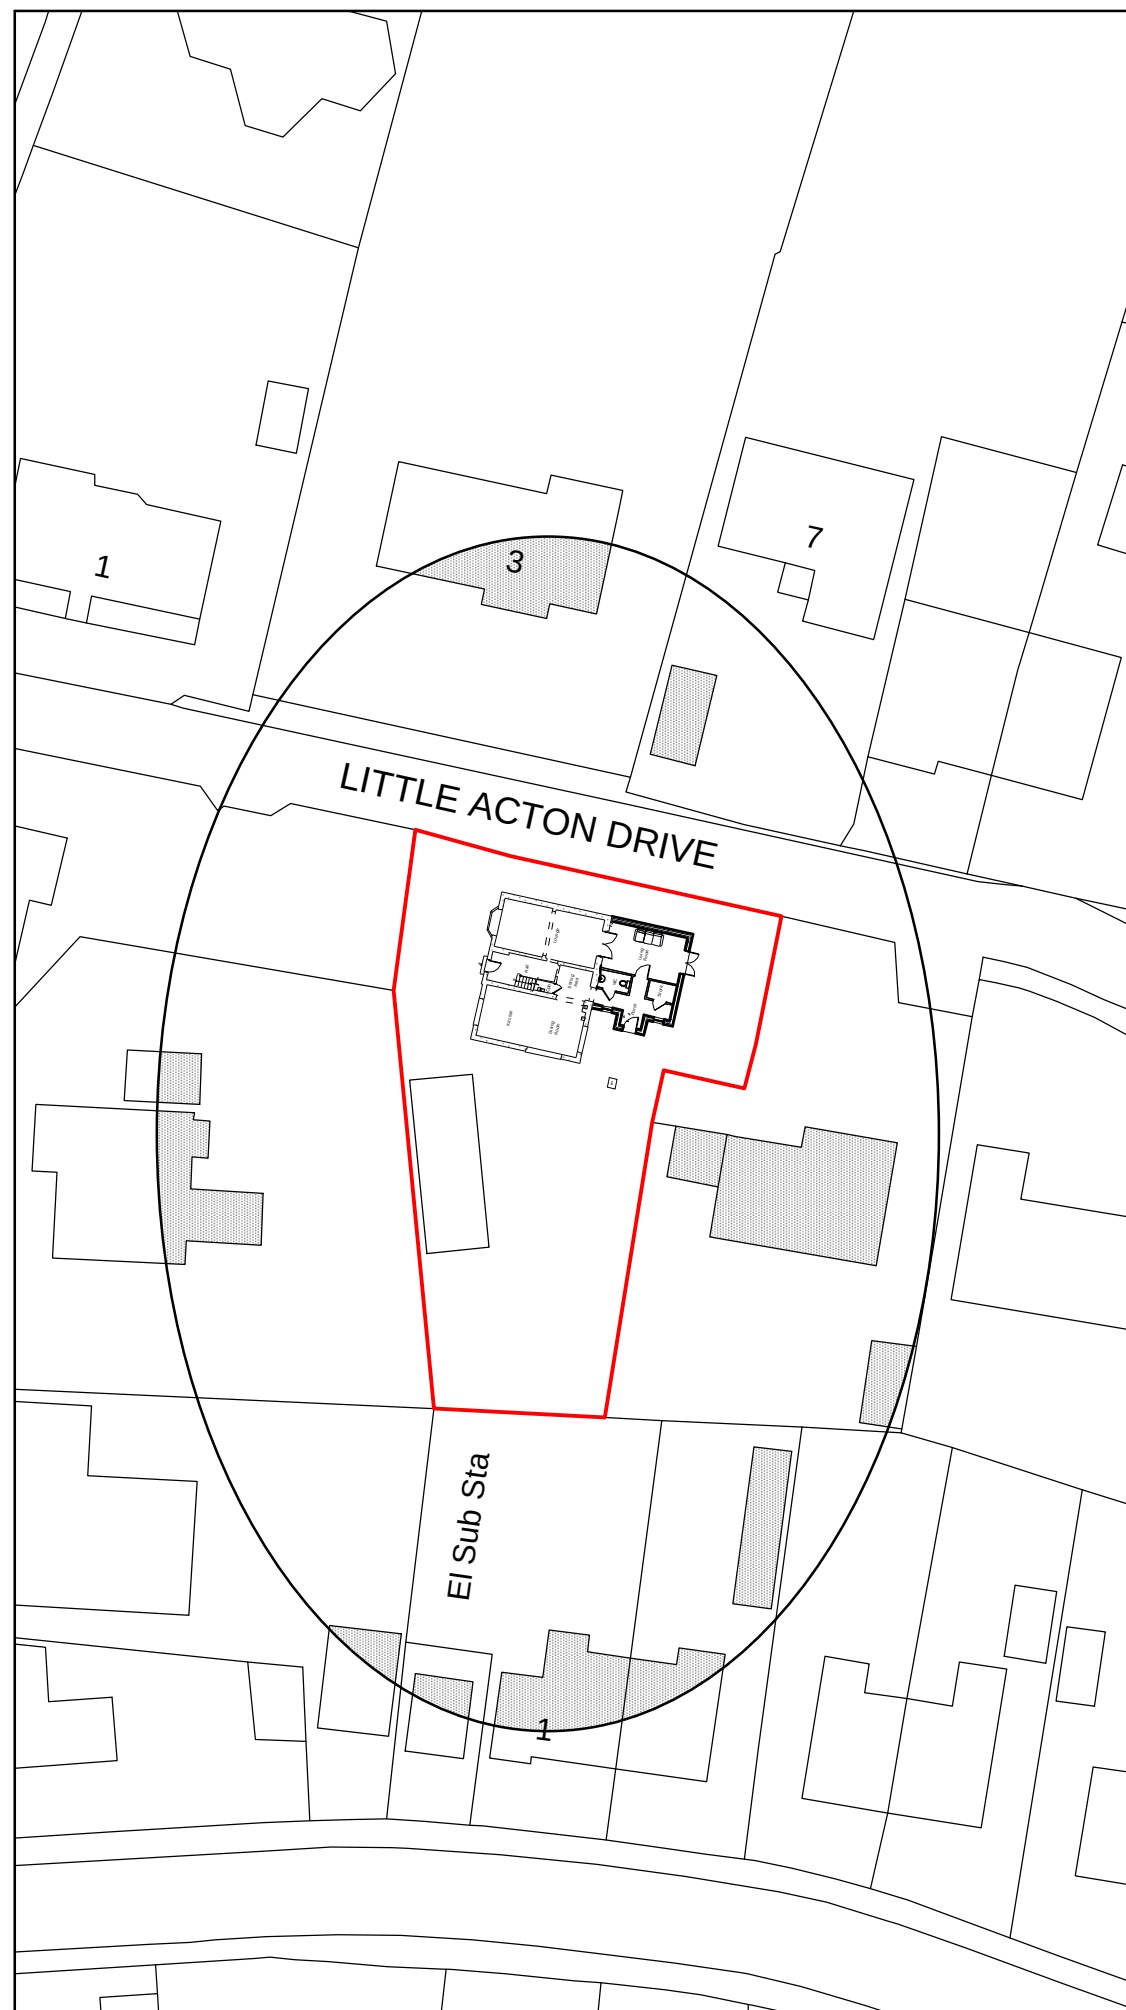

Site Plan 1:500

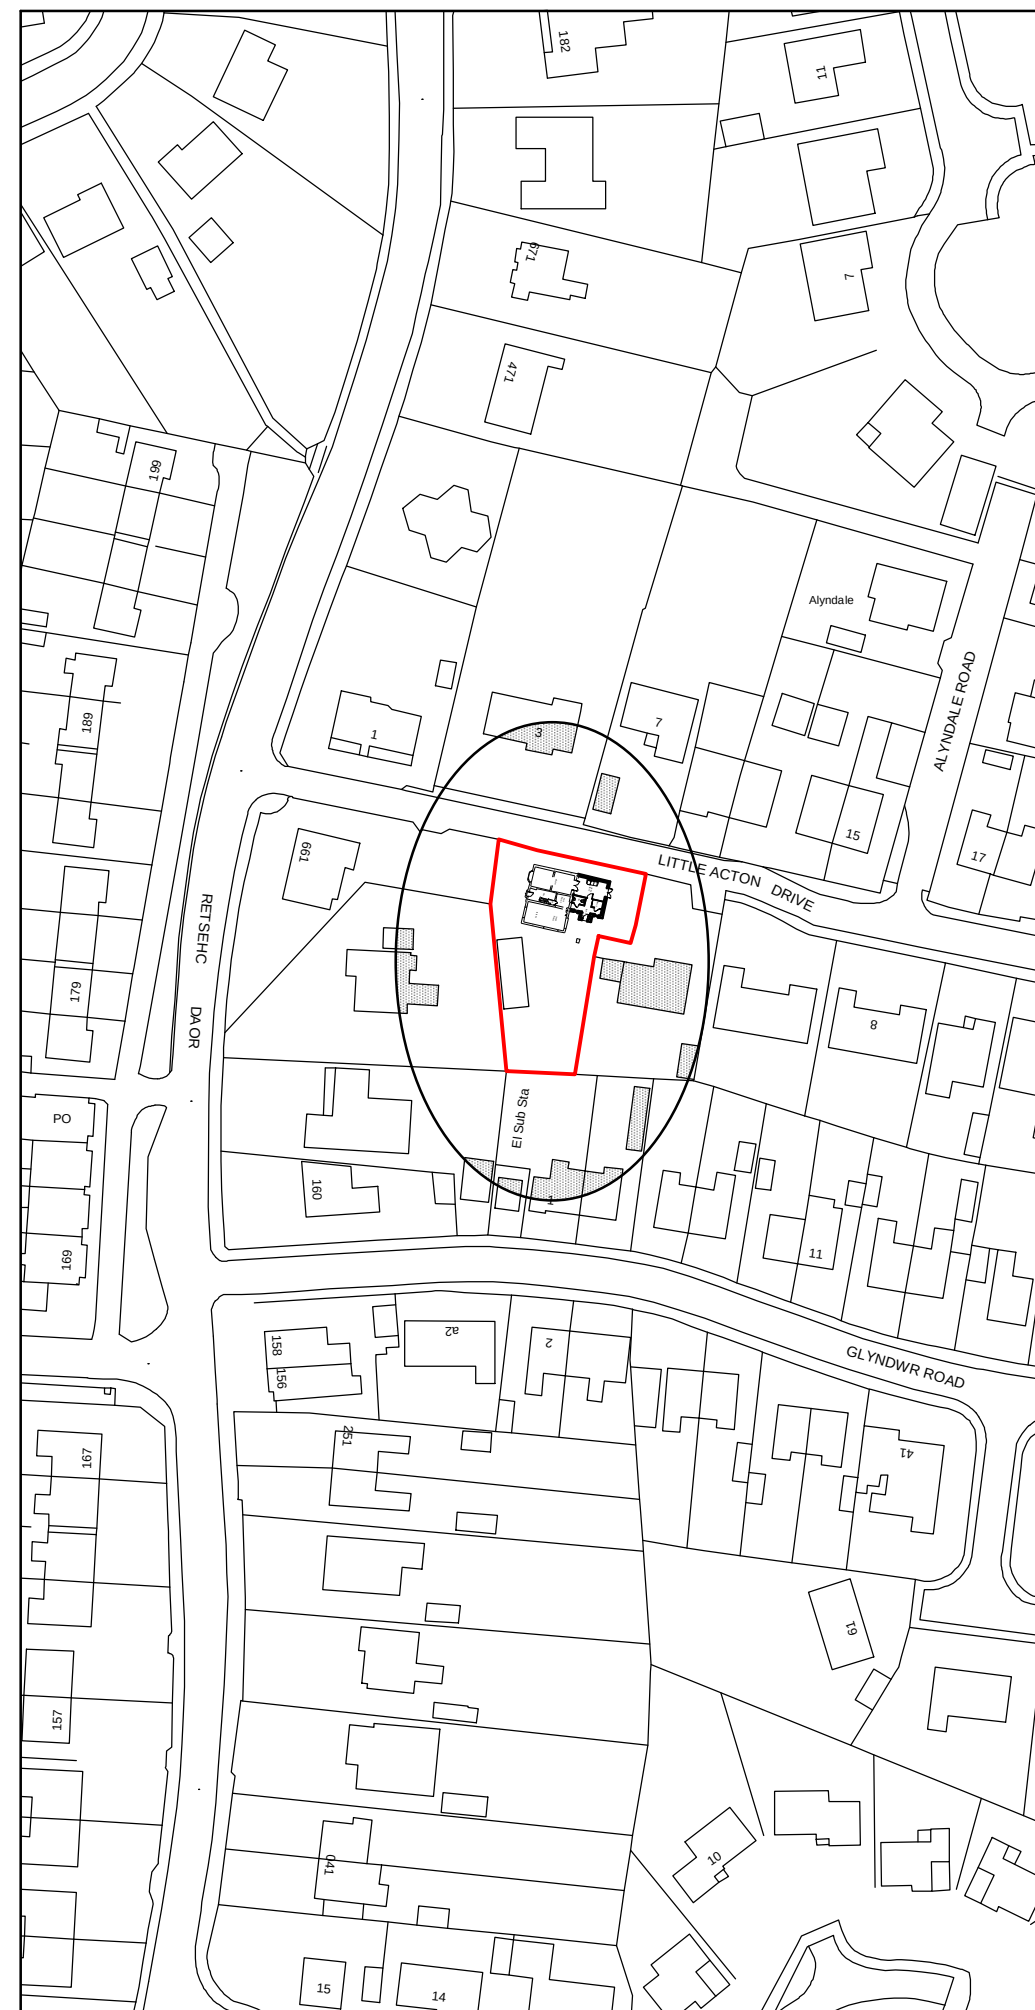


Location Plan 1:1250

Key

Surrounding Buildings

Proposed Site

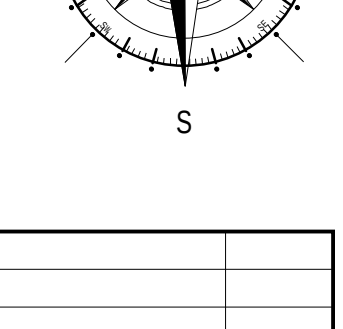

Rev	Date	Detail	Initial

Project:

Proposed Alterations at,
2 Little Acton Drive,
Wrexham,
LL12 8DH

Title: Planning: Site & Location Plan	Scale: (A3) 1:500 & 1:1250
---	--

Drawn By: J Felgate	Date: July 2018
Drawing No: C111/004	Sheet: 1 of 1





Office 3K4,
Redwither Business Tower,
Wrexham. LL13 9XT

Tel: 01978 356500
www.blueprintarchitectural.com

© copyright all rights reserved