


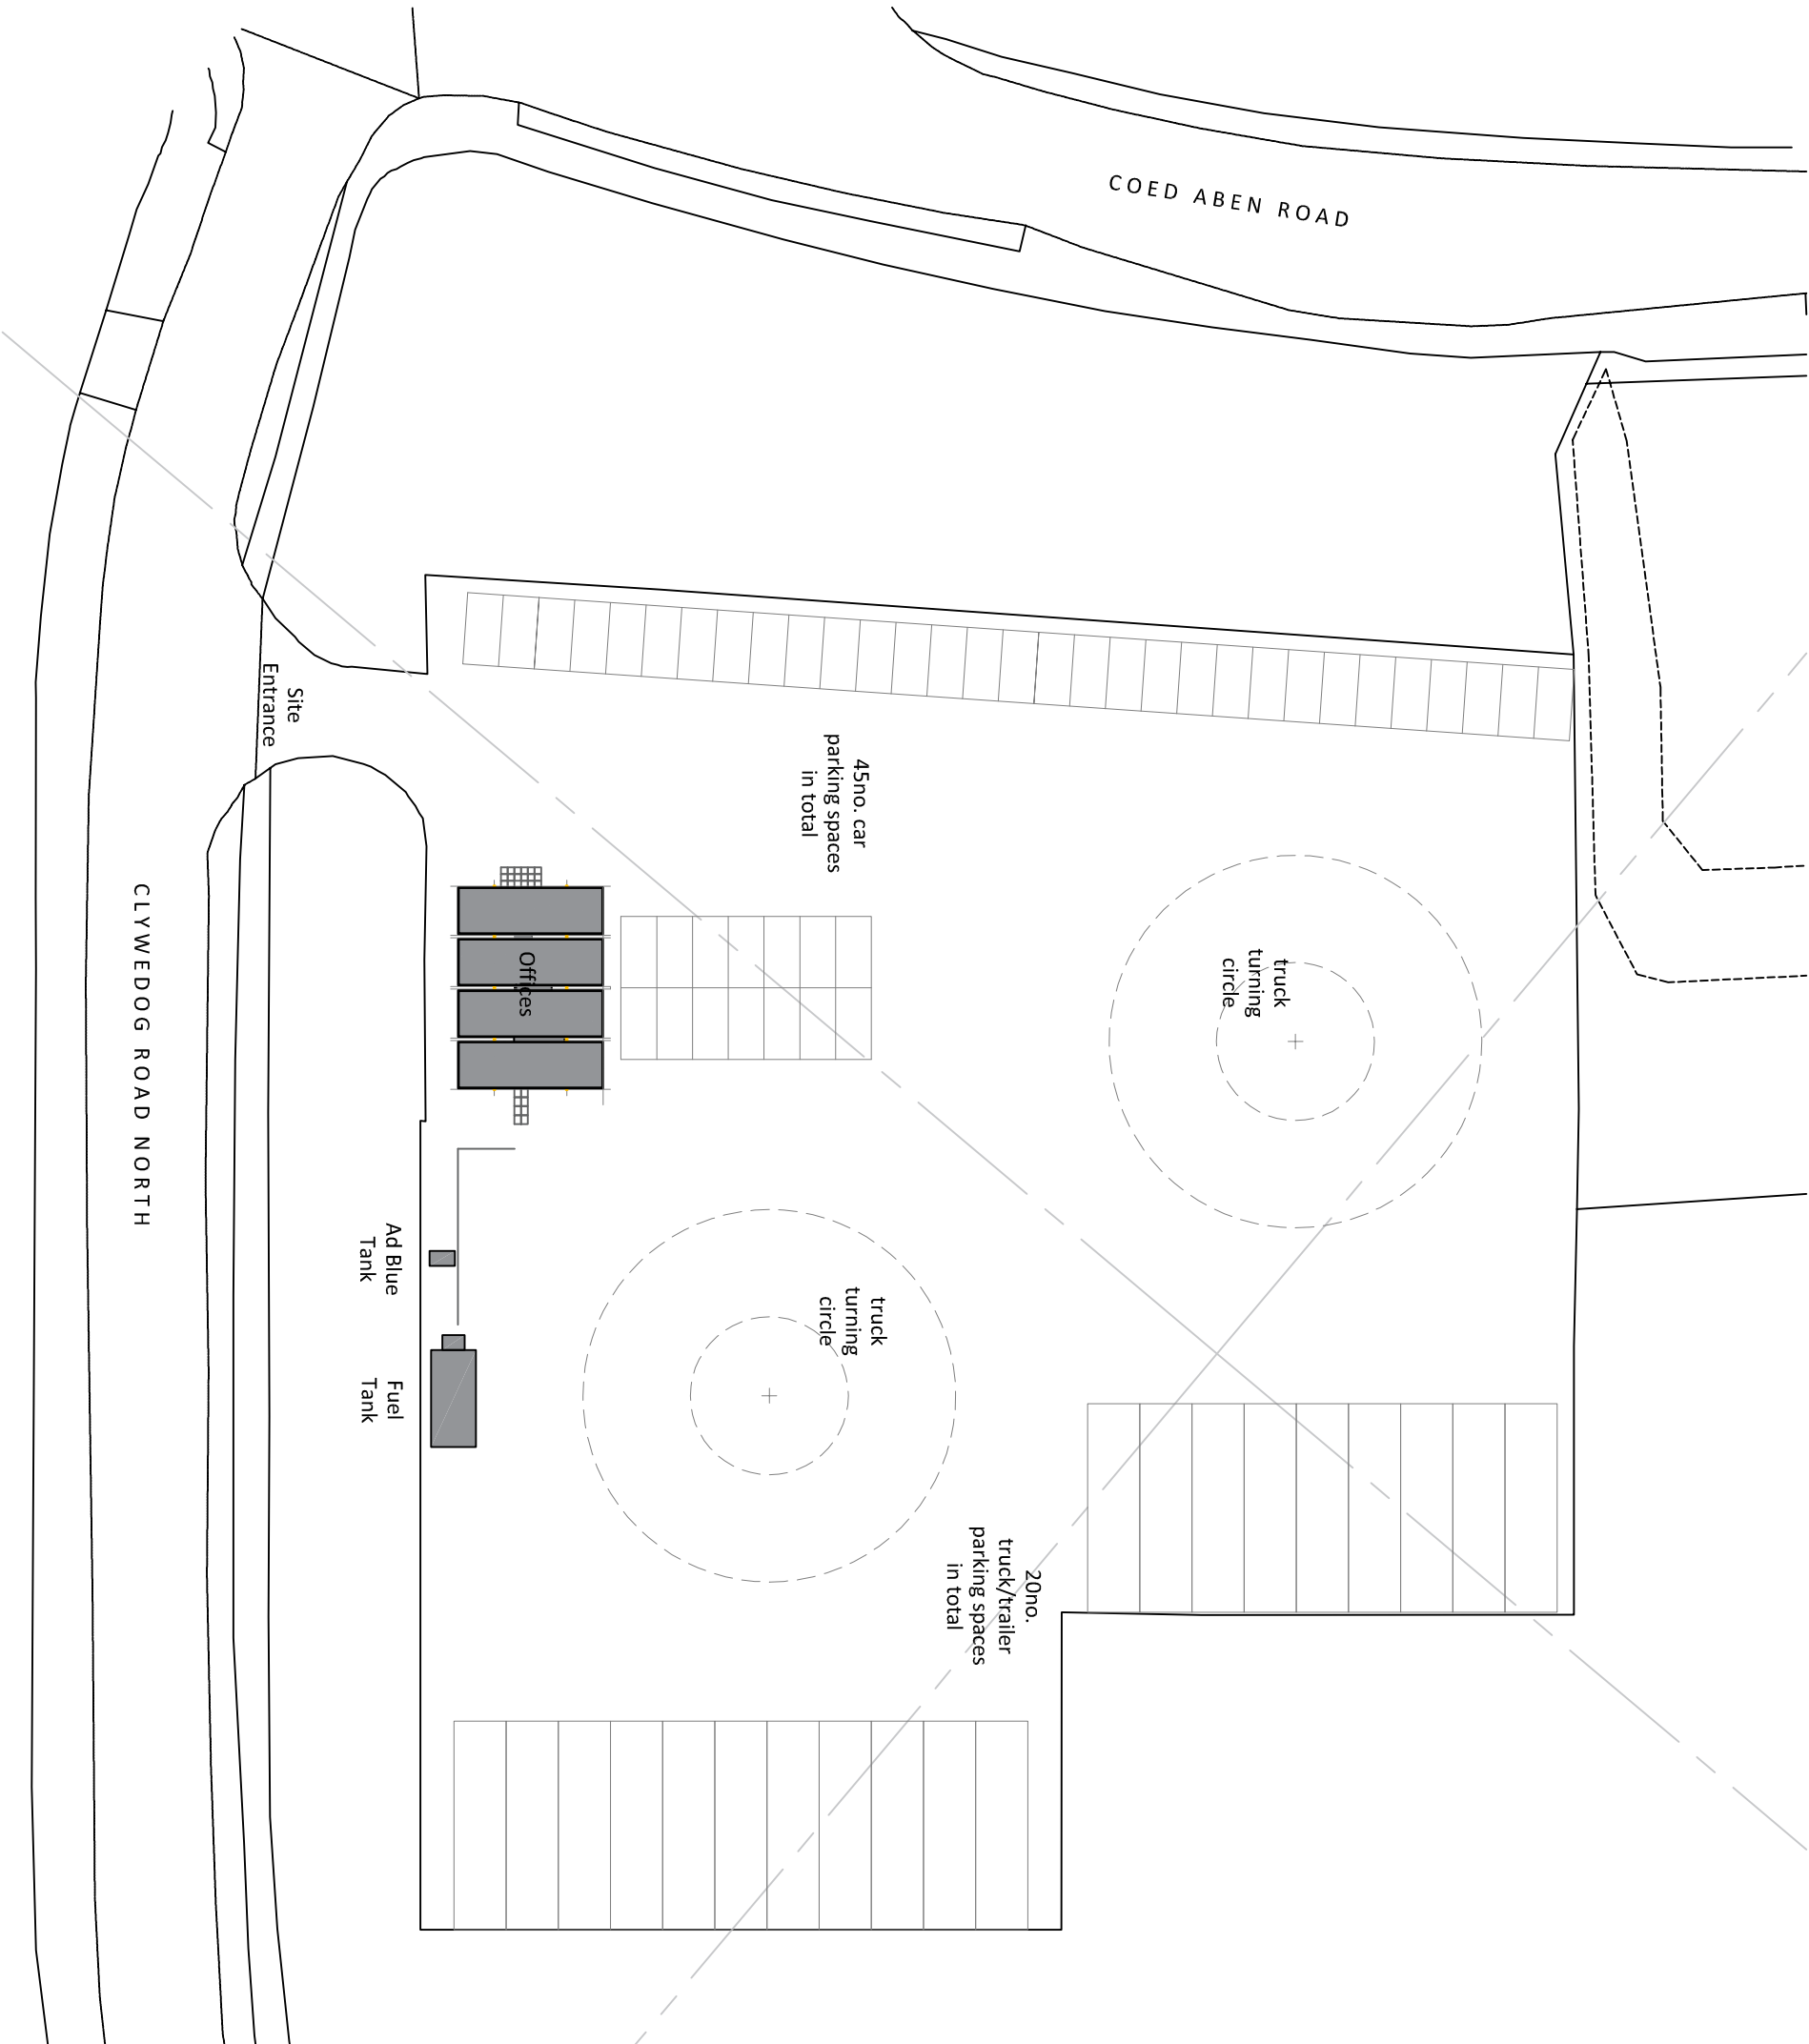

DRAWING TITLE			
Existing Site Plan			
Indicating Parking Arrangements Monday - Friday			
DATE	SCALE @ A3	DRAWN	CHECKED APPROVED
02.18	1:500	DGH	KOH -
PROJECT NO. DRAWINGS NO. 85102207			
PROJECT - OPERATION - ZONE - LEVEL - TIME - ROAD - CLASS NUMBER			
M1800	ORS-LAW-X-X-DPP-AR-060101	P3	REV
DO NOT SCALE. Any discrepancy or query concerning this drawing should be referred to the Architect			
Copyright © LAWRAY LIMITED			
Registered Office: Greenmeadow Square, CARDIFF CF15 5J8 Reg. Co. No. 2729173, VAT Reg. No. 334246166			

lawray architects
CARDIFF
029 2076 2511
www.lawray.co.uk

LONDON
0207 138 3560

WREXHAM
01978 357 887

CLIENT
Owens Road Services

PROJECT TITLE
Wrexham Depot

PURPOSE OF ISSUE -		PLANNING SUBMISSION	
P1	Final layout amended to reflect arrangements Monday - Friday	P4	04.04.18
P2	Final layout amended	P5	21.03.18
P3	Final layout	P6	02.02.18
P4	Final layout	P7	02.02.18
REV. DESCRIPTION BY CHK APP DATE			
RIBA PLAN OF WORK 2013 WORKSTAGE LEVEL OF MODEL DEFINITION (LOD)			