


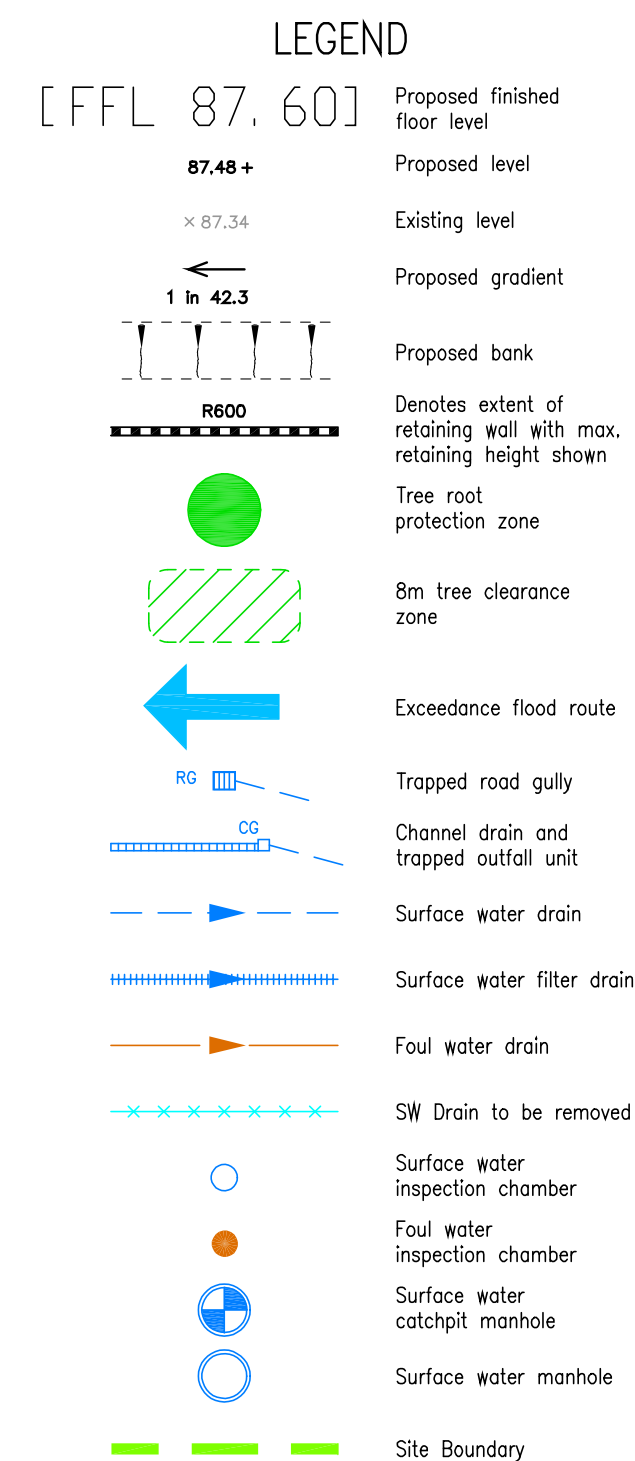

A	DRAWING UPDATED TO SUIT LATEST ARCHITECTS DRAWING 4481/P104 J. LODGE POSITION ALTERED. LEVELS AND DRAINAGE UPDATED TO SUIT. EXISTING SOAKAWAY IN NORTH OF SITE SHOWN TO BE REMOVED AND PROPOSED SOAKAWAY AMENDED TO GEOCELLULAR TANK.	PB	21.06.18
MK	REVISION	RY	DATE

Carter
Lauren

DRAWING STATUS

NOT FOR CONSTRUCTION

DRAWING TITLE

FINISHED LEVEL AND
DRAINAGE LAYOUT

PROJECT	Project Number	14998
---------	----------------	-------

MARSTON'S LODGE
PLAS COCH
WREXHAM

 **simpson**
8 Friday Street
Henley on Thames
Oxfordshire RG9 1AH
T.01491 576221

London, Henley-on-Thames, Gloucester and Exeter

Drawn J.J.H.	Ch'd G.S.C.	Scales 1:200	Date MAR'18
Purpose of Issue PLANNING			

Drawing Number	Revision
14998-SK02	A