


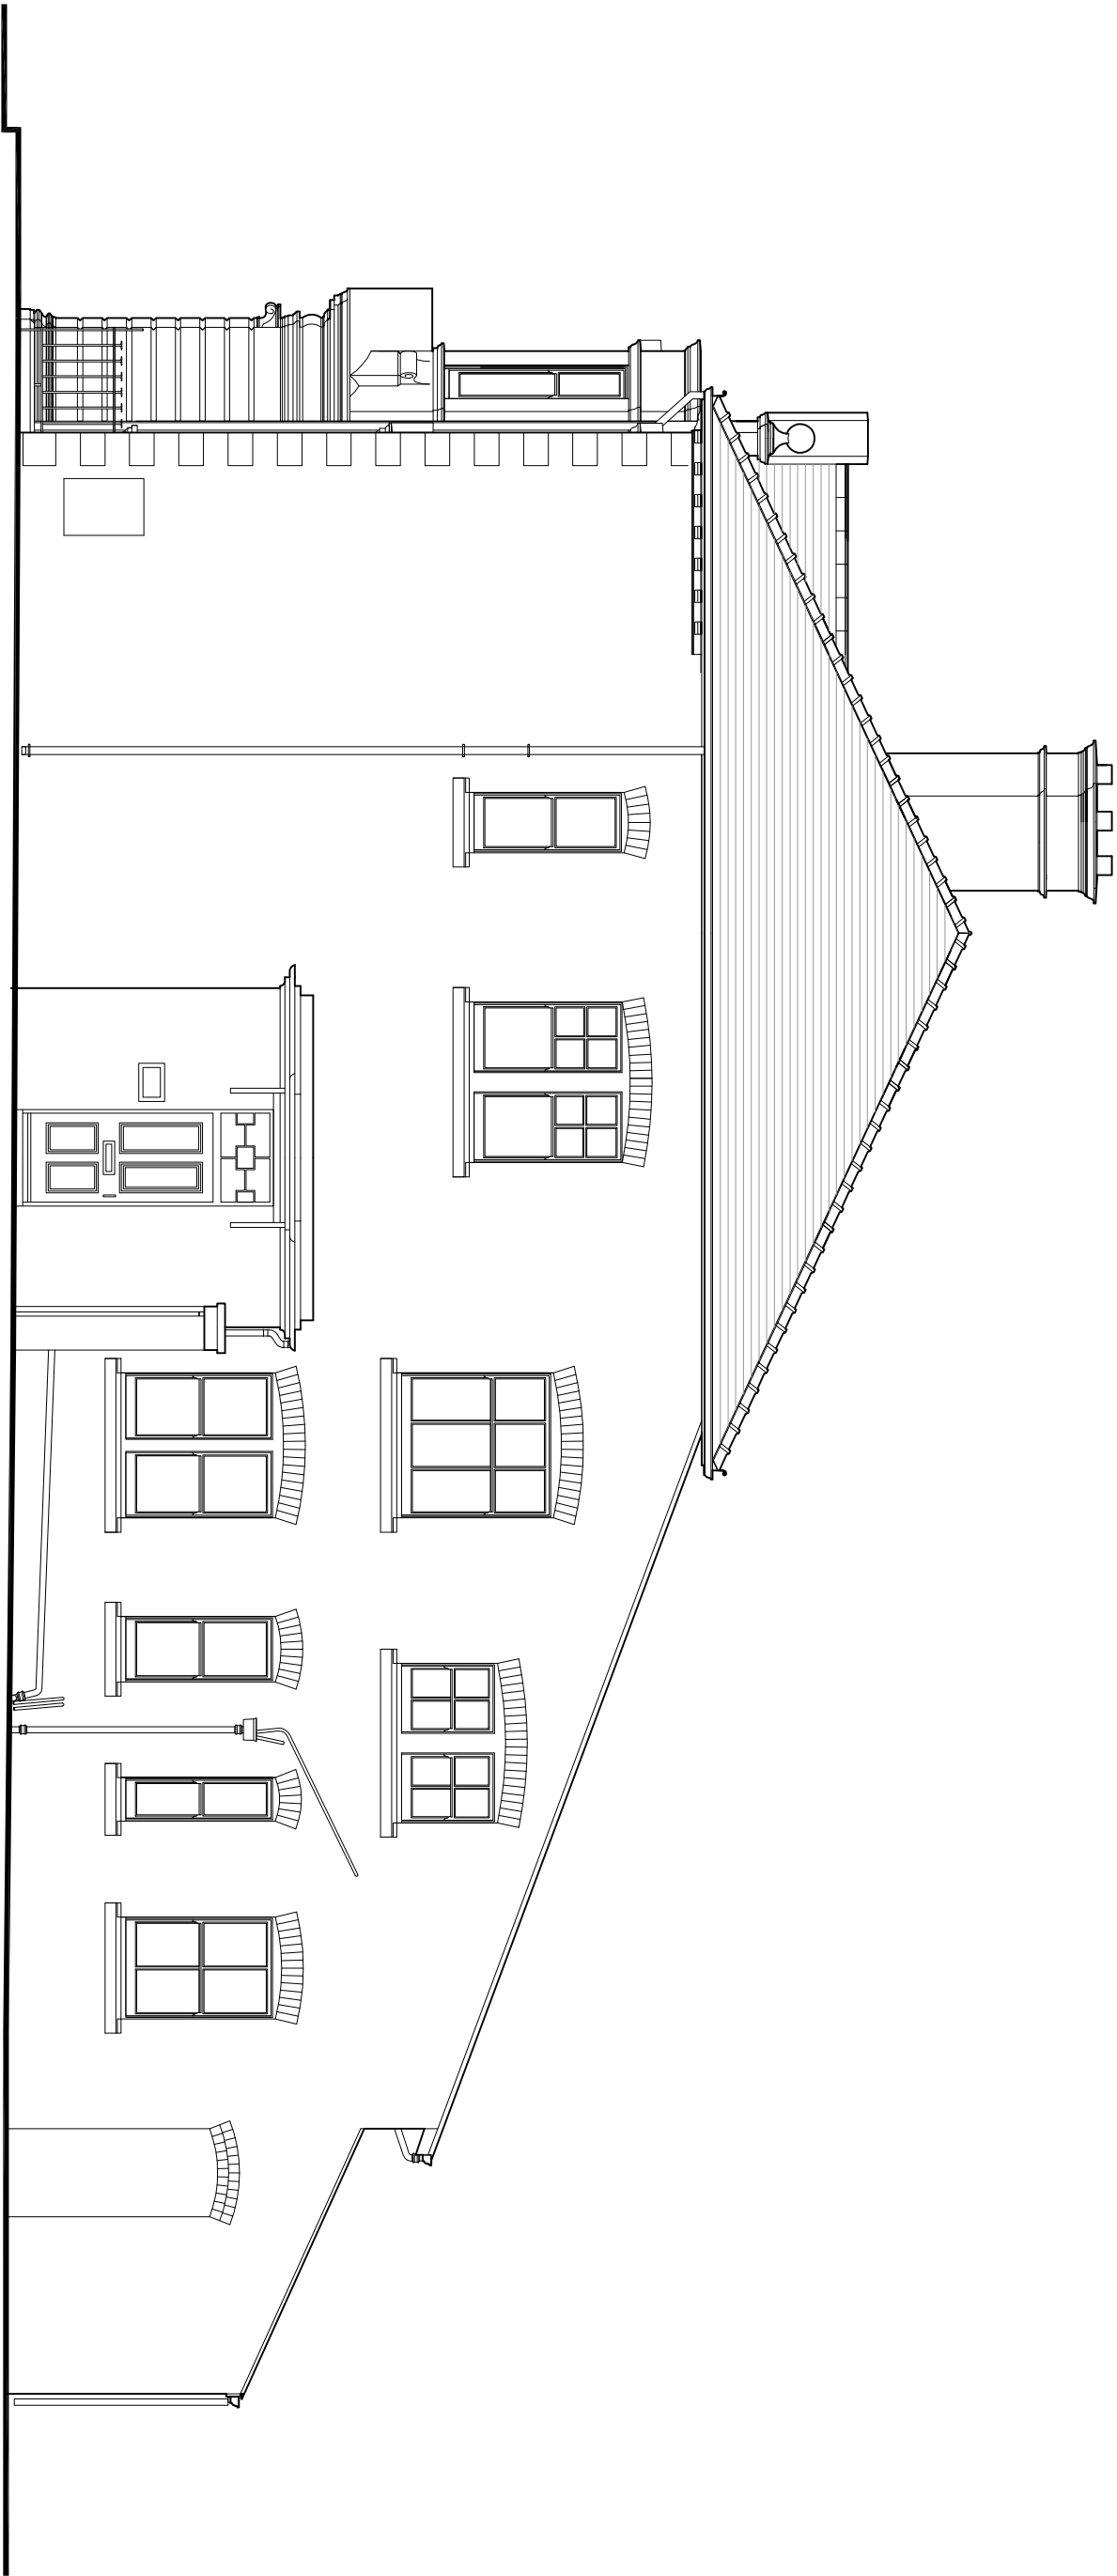

SOUTH ELEVATION



SCALE

CHRIS HARDAKER ARCHITECTS

Bryngwillla Lodge Gledrid Oswestry
Shropshire SY10 7AY Tel: (01691) 671000
Job: Former HSBC Bank Ruabon
for Mr & Mrs A. Hughes

Title: South Elevation as Existing

Drawing No: 289/04

Date: July 2018

Scale: 1:75 @ A3