


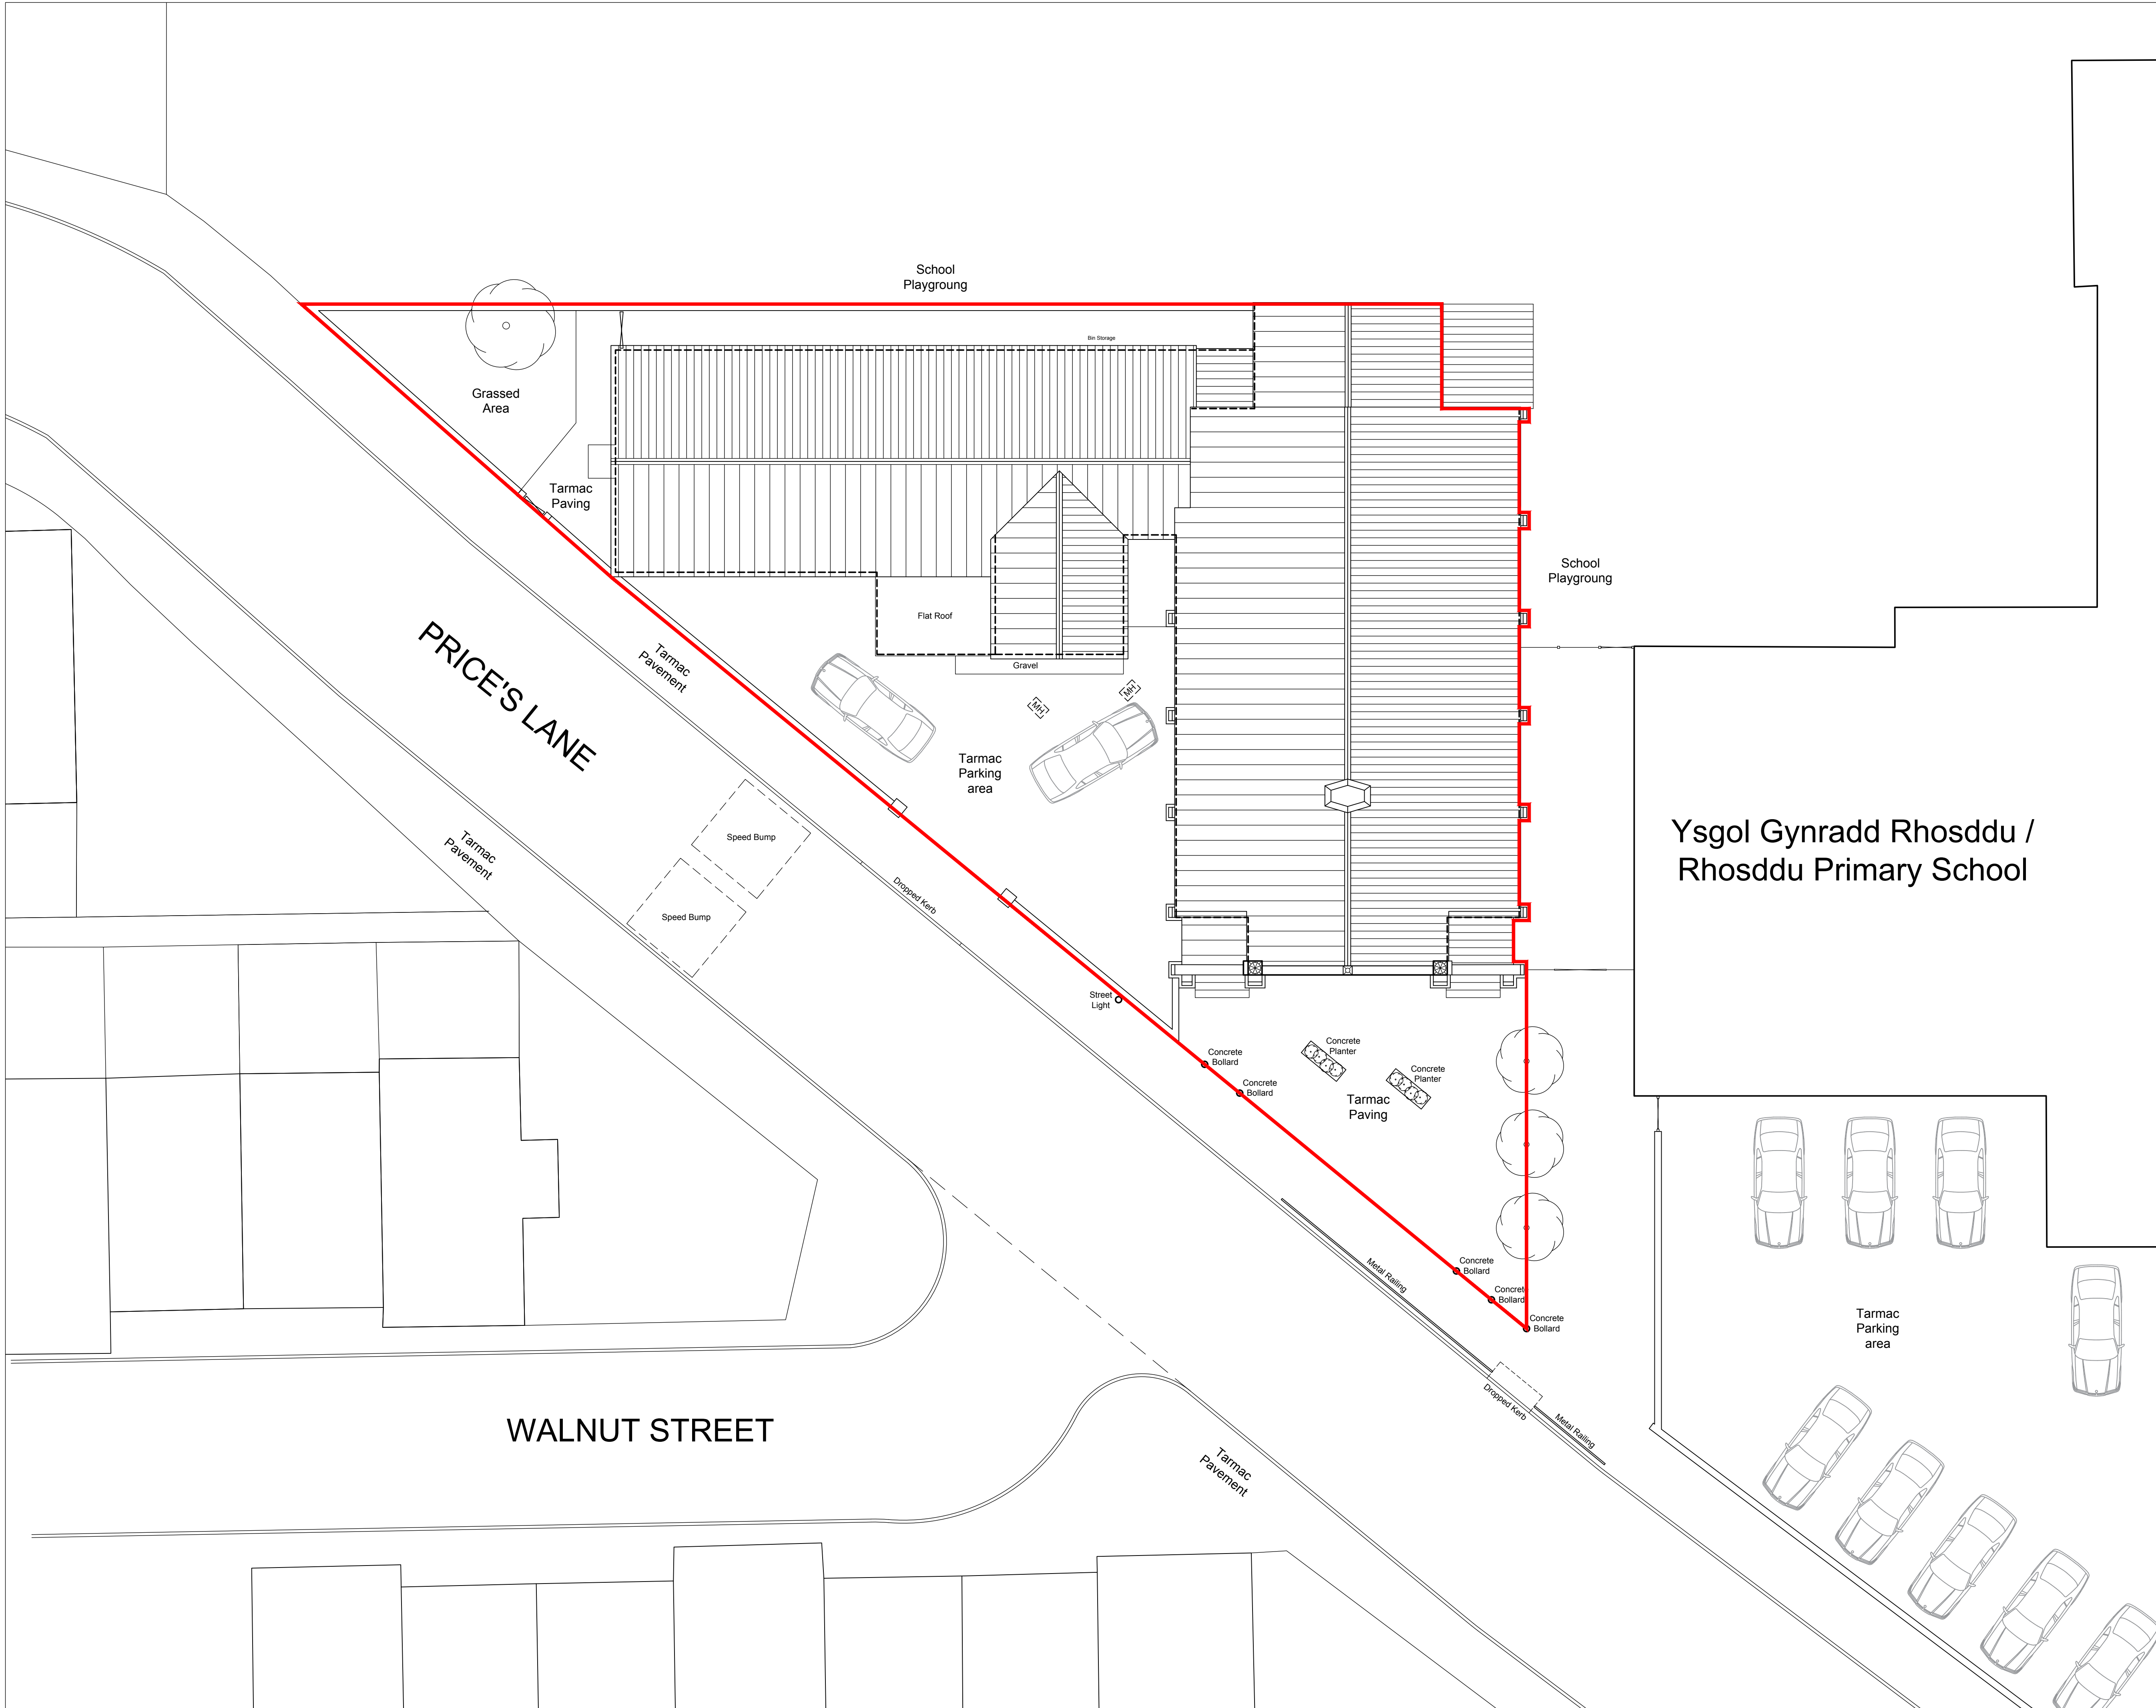

01. Site Plan

1:100

Site Boundary

PLANNING APPLICATION SUBMISSION

rev	description	date	dr by
original by	A C Munro	06.02.17	ACM

Planning



This drawing is to be read in conjunction with all related drawings. Do not scale from this drawing. All dimensions must be checked and verified on site before commencing any work or producing shop drawings. The originator should be notified immediately of any discrepancy. This drawing is copyright and remains the property of Three 6 T Architecture and should not be given to a third party without written permission. T: 07583 303 464. E: enquiries@three6t.co.uk

client	Wrexham Community Church		
project	Wrexham Community Church 15 Prices Lane		
project no	1607/001		
drawing title	Existing Plans Site Plan		
scale	prefix	drawing No	rev
As shown	PL	900	--