


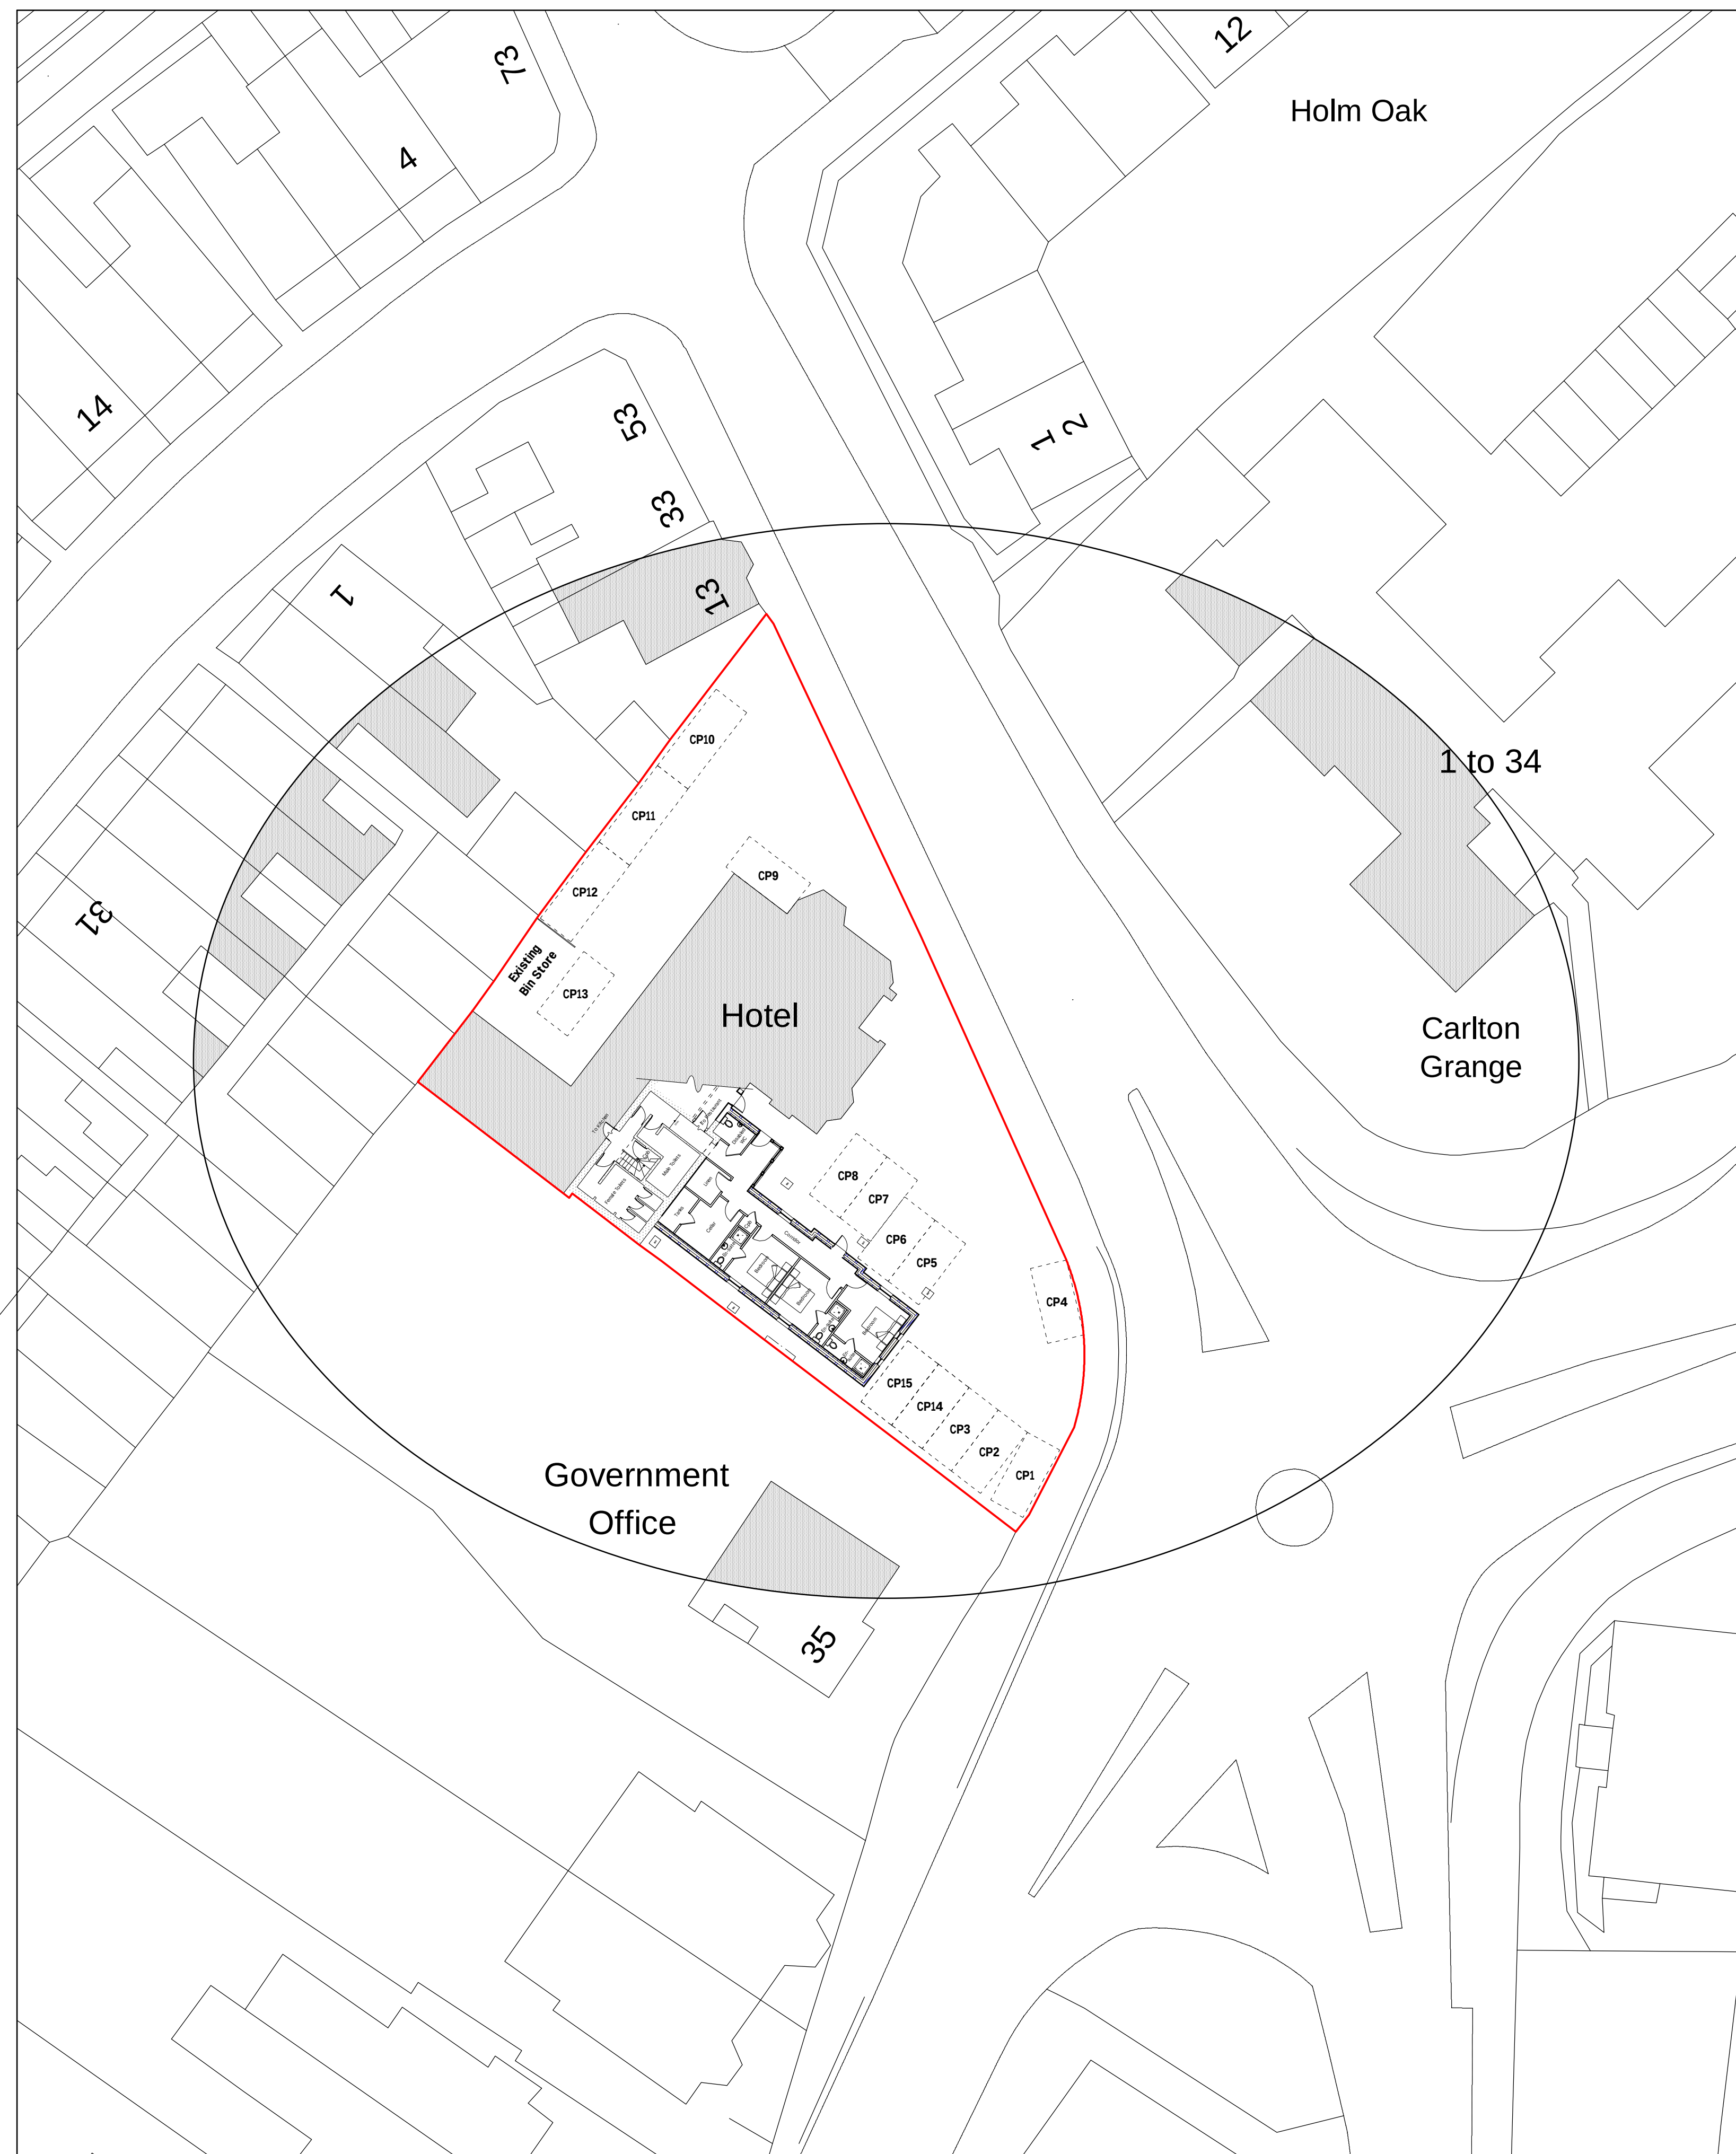


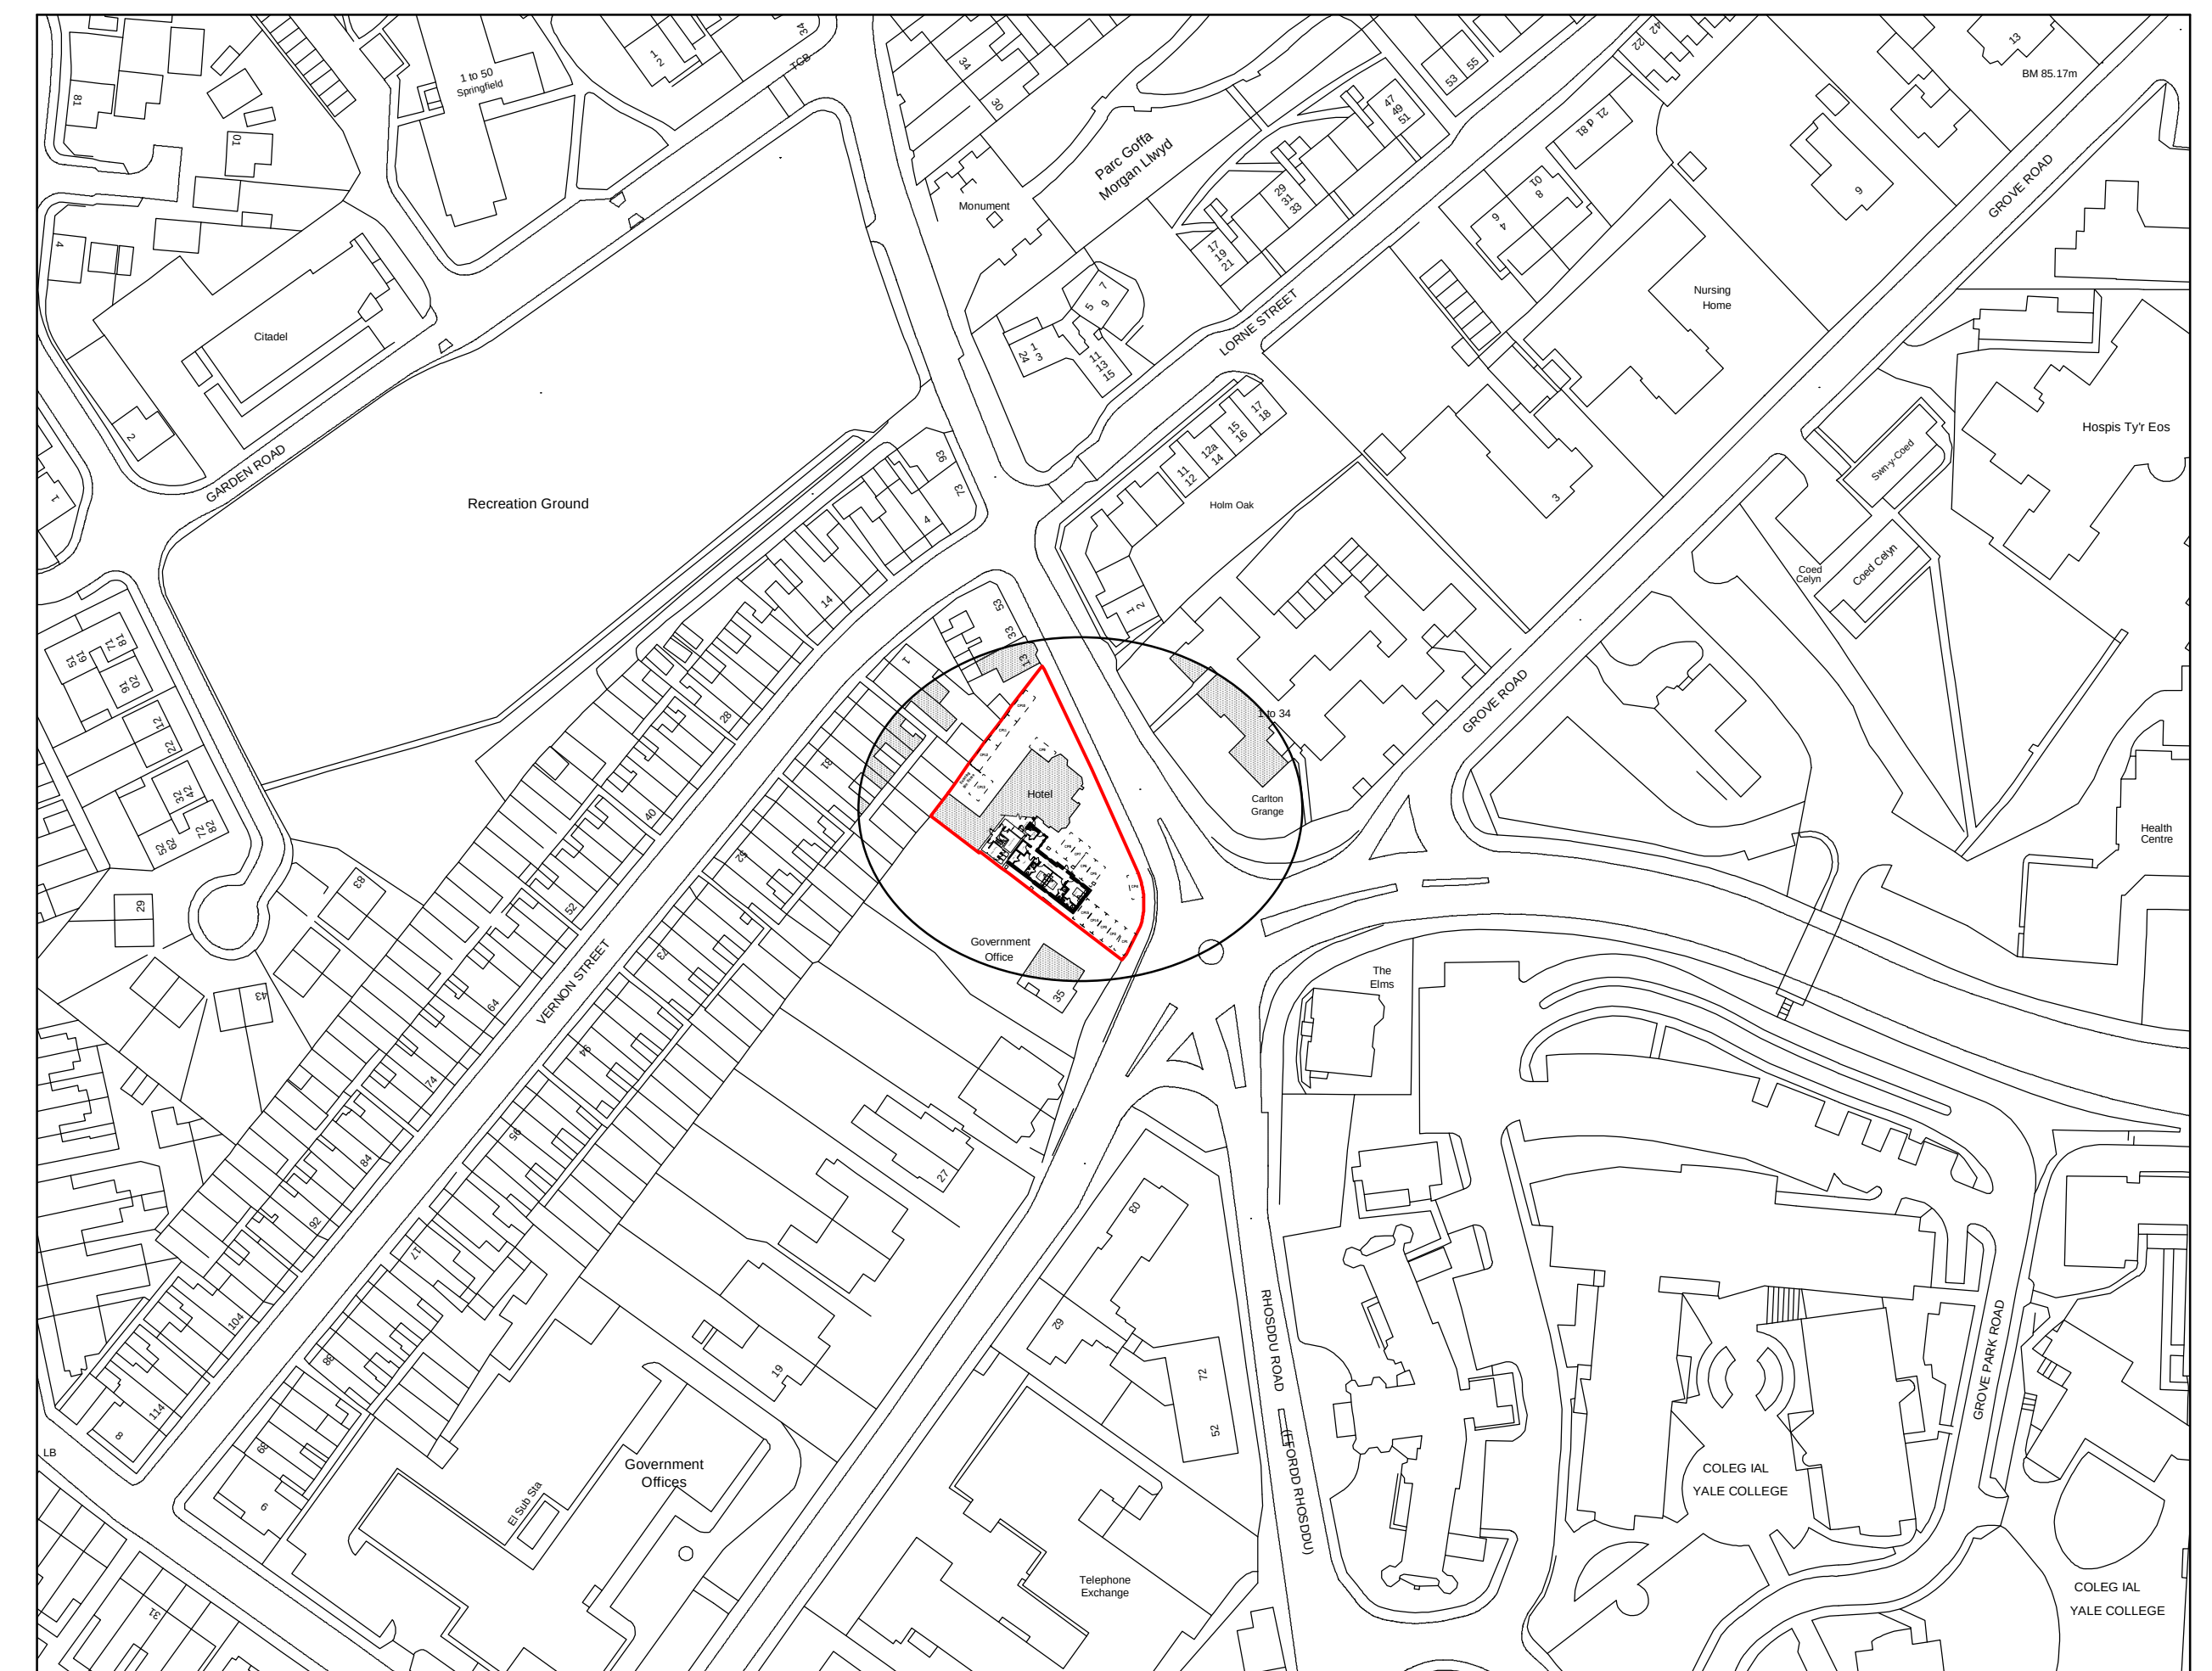

Site Plan 1:250

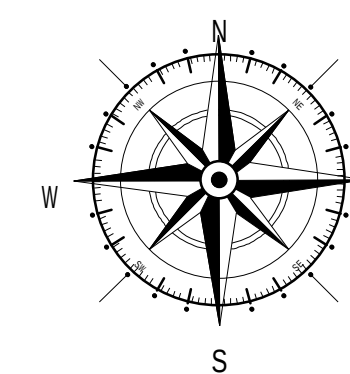

Location Plan 1:1250

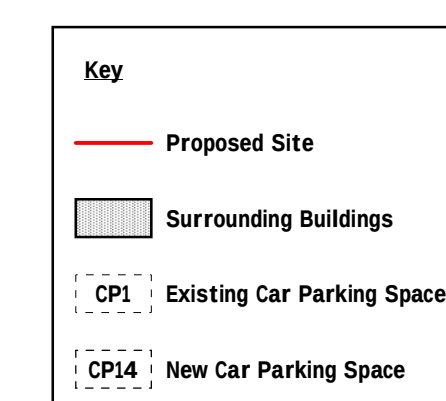

|     |      |        |         |
|-----|------|--------|---------|
|     |      |        |         |
|     |      |        |         |
| Rev | Date | Detail | Initial |

Project:

Proposed alterations at  
The Lemon Tree  
Wrexham  
LL11 2LP

|                                        |                                  |
|----------------------------------------|----------------------------------|
| Title:<br>Site Plan &<br>Location Plan | Scale: (A1)<br>1:250 &<br>1:1250 |
|----------------------------------------|----------------------------------|

|            |           |
|------------|-----------|
| Drawn By:  | Date:     |
| S M Eltham | July 2018 |

|                          |                  |
|--------------------------|------------------|
| Drawing No:<br>LL070/004 | Sheet:<br>1 of 1 |
|--------------------------|------------------|

**blueprint**  
architectural services



Office 3K4,  
Redwither Business Tower,  
Wrexham. LL13 9XT  
Tel: 01978 356500  
[www.blueprintarchitectural.com](http://www.blueprintarchitectural.com)  
© copyright all rights reserved