




**IMPORTANT INFORMATION**  
Dimensions to be confirmed on site prior to start of works and CDAS is to be informed of discrepancies immediately. No dimensions to be scaled from this drawing.  
All materials and works are to be carried out in accordance with current British Standards, Planning Approval, current Building Regulations and Codes of Practice.  
Party Wall Act -  
Notices under the Party Wall Act are to be served by the property owner or appointed third party by property owner.  
Health and Safety -  
COM 2015 Regulations apply to all construction works to be carried out and apply to designers, contractors and the client. As such all parties have duties under these regulations.

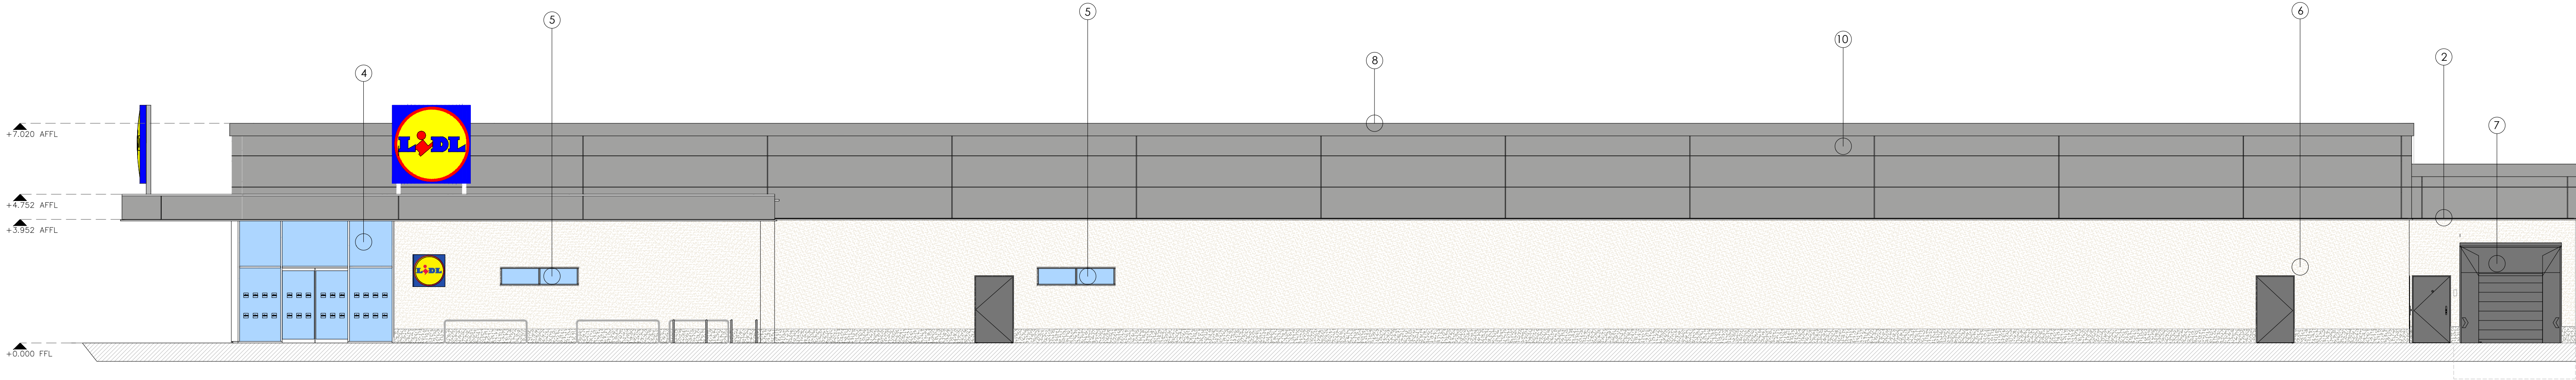


FRONT ELEVATION

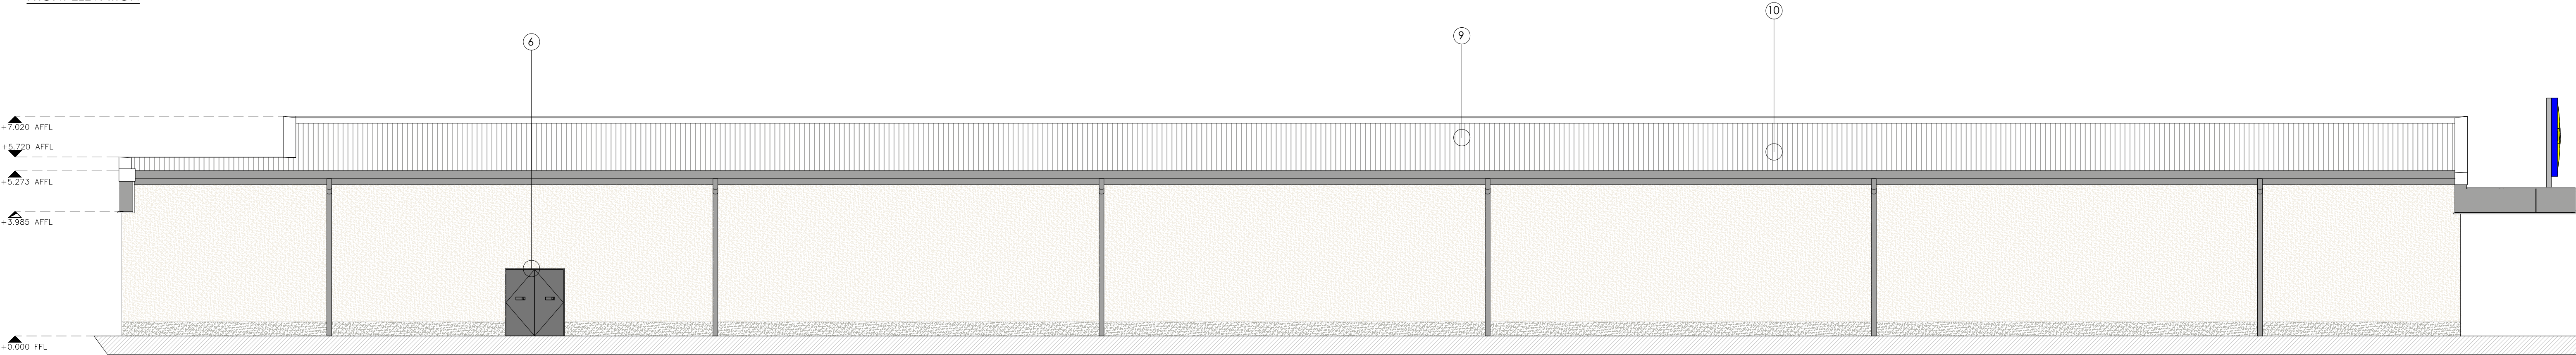

REAR ELEVATION

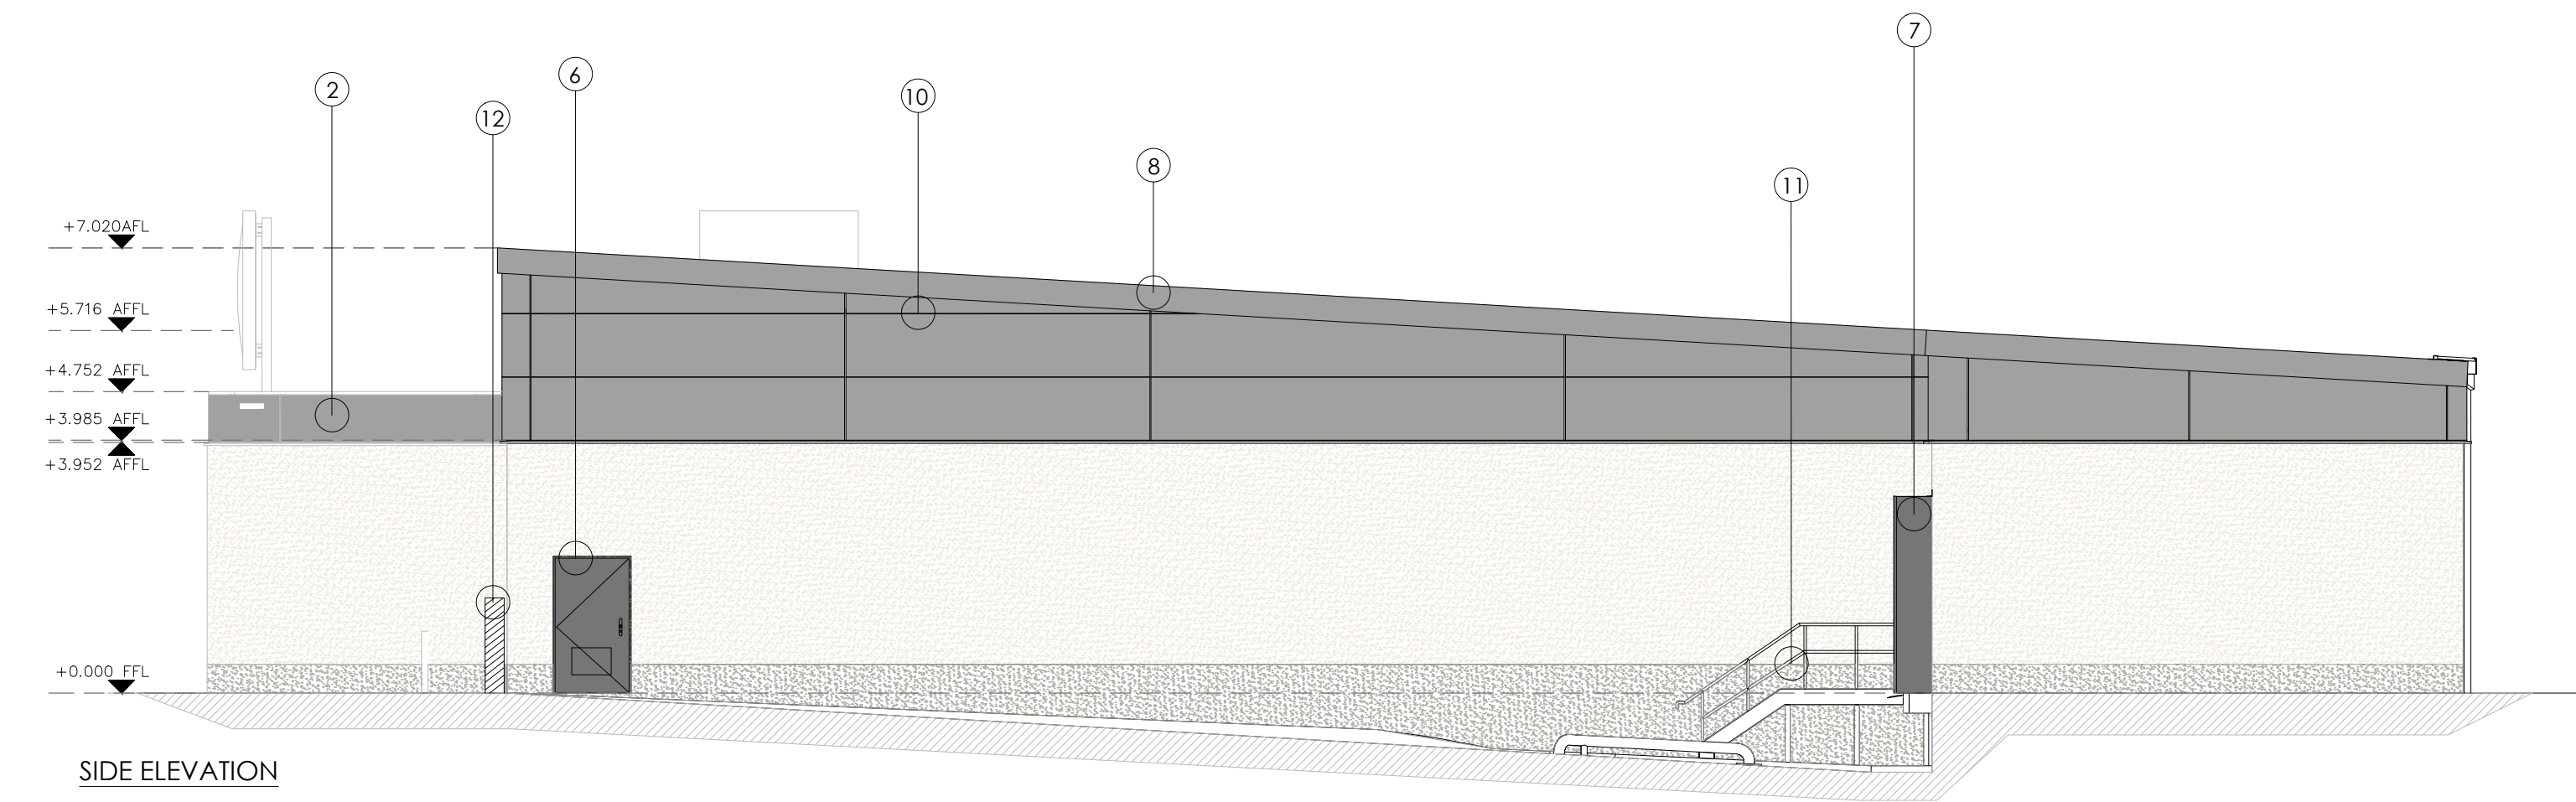

SIDE ELEVATION

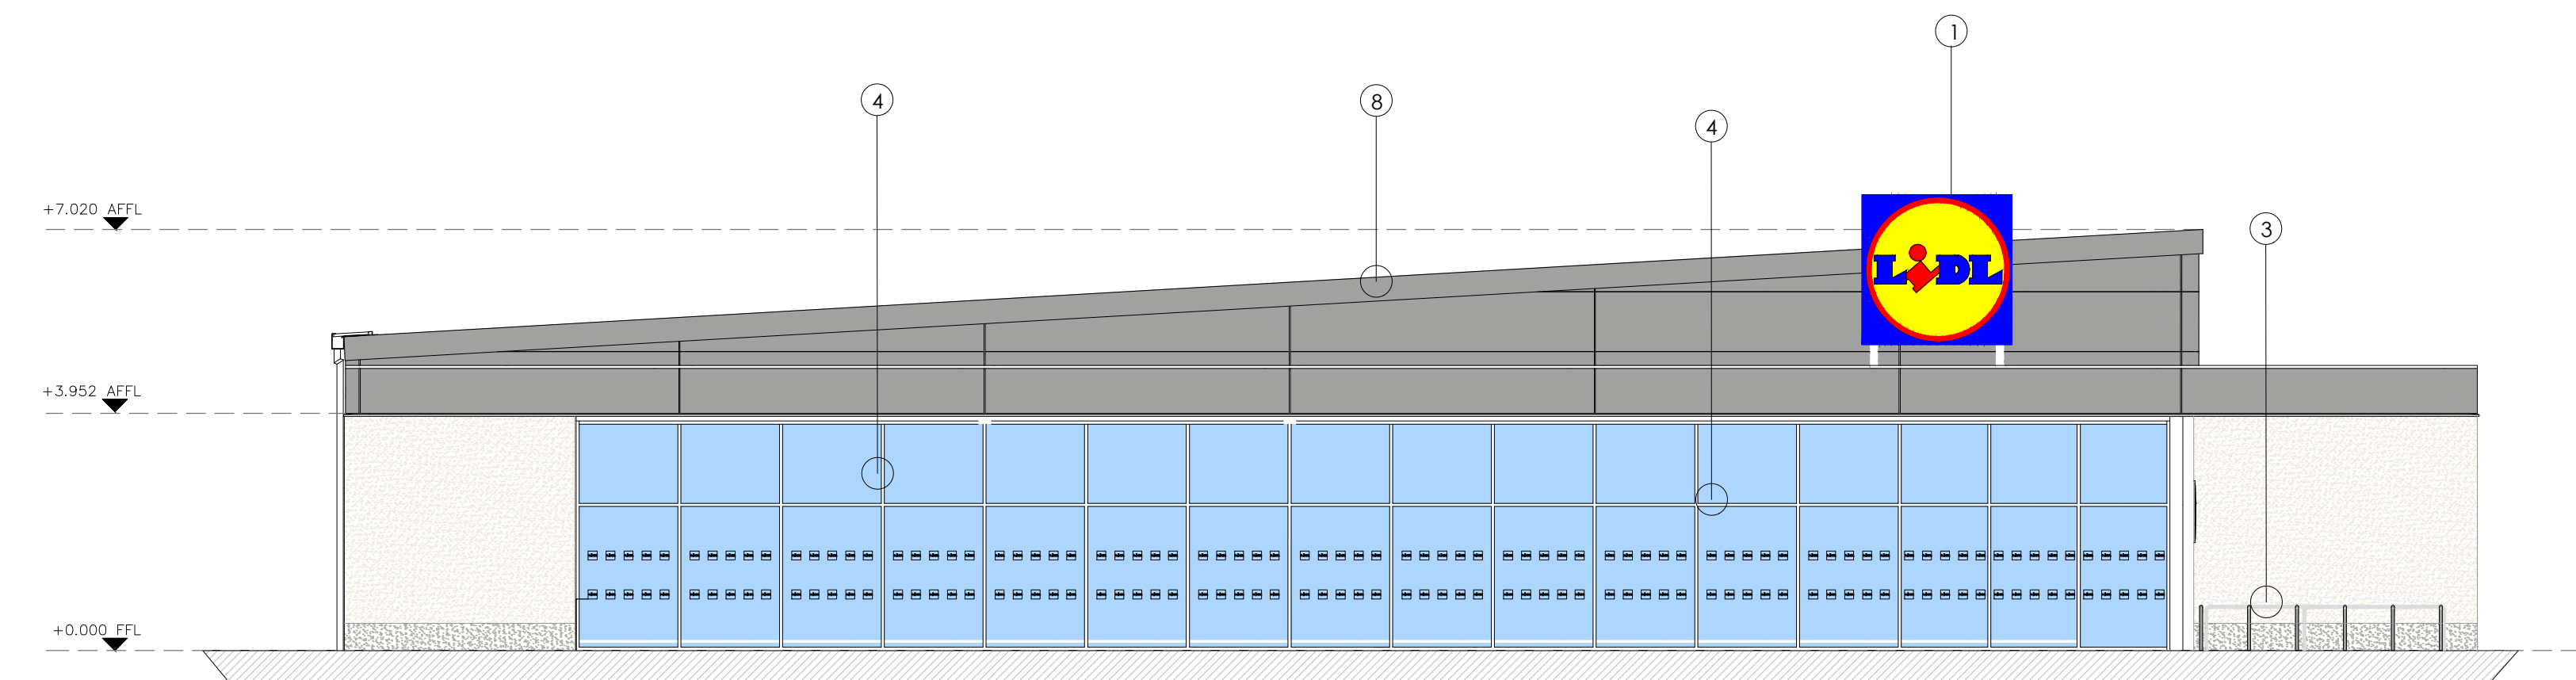

SIDE ELEVATION



SCALE 1:100 @ A1

PROPOSED MATERIALS FINISHES  
DRAWING TO BE READ IN CONJUNCTION WITH LIDL SPECIFICATION.  
MATERIALS INDICATED ARE ILLUSTRATIVE ONLY AND MAY NOT MATCH THE FINAL FINISH.

- 1 NEW LIDL SIGNAGE INTERNALLY ILLUMINATED  
2300mm X 2500mm
  - 2 PARAPET CLADDING COLOUR SILVER  
RAL 9006
  - 3 STAINLESS STEEL BOLLARDS
  - 4 PROPOSED FULL HEIGHT CURTAIN WALL GLAZING  
COLOUR GRAPHITE GREY RAL 7024
  - 5 PROPOSED WELFARE WINDOW  
COLOUR GRAPHITE GREY RAL 7024
  - 6 PROPOSED DOORS/MOE DOORS/ UTILITY ROOM  
COLOUR GRAPHITE GREY RAL 7024
  - 7 PROPOSED DELIVERY DOCK SECTION DOOR  
COLOUR GRAPHITE GREY RAL 7024  
WITH DOCK SHELTER
  - 8 NEW METAL CLADDING TO SOFFITS, FACIAS,  
NEW TRIMS, FLASHING, GUTTERS AND RWP  
COLOUR SILVER RAL 9006  
RWP - RAIN WATER PIPE  
WITH ANTI CLIMB GUARDS
  - 9 PROPOSED ROOF CLADDING STANDING SEAM  
SILVER RAL 9006
  - 10 PROPOSED ELEVATIONAL CLADDING  
COLOUR SILVER RAL 9006
  - 11 PROPOSED GALVANISED STEEL STAIR AND  
BUND WALL TO MOE/DRIVERS DOOR  
FAIR FACE FINISH
  - 12 HGV BOLLARD 1500mm HIGH BLACK AND YELLOW
- LOWER PANELS FINISHED IN GREY RAL 7038  
● WALL PANELS FINISHED IN WHITE RAL 9010

| Rev        | Date | Description | Revised By | Checked By |
|------------|------|-------------|------------|------------|
| Amendments |      |             |            |            |

STATUS: PLANNING

Client  
LIDL UK GMBH - RUNCORN, WA7 1SE

Project  
BODHYFRYD, WREXHAM

Title  
PROPOSED ELEVATIONS

Job No. 16055

Drawing No. AD 113

Drawn by SEN

Checked by SPN

Date JUNE 2018

Scale 1:100

Sheet A1



One Design Architectural Services Ltd  
Unit 1, Merchants Quay,  
Phase II, Ashley Lane, Shipley  
West Yorkshire, BD17 7DB  
01274 591188  
www.onedesignarchs.com  
mail@onedesignarchs.com

Registered in England and Wales Co No. 8355443

ONE DESIGN  
ARCHITECTURAL SERVICES