




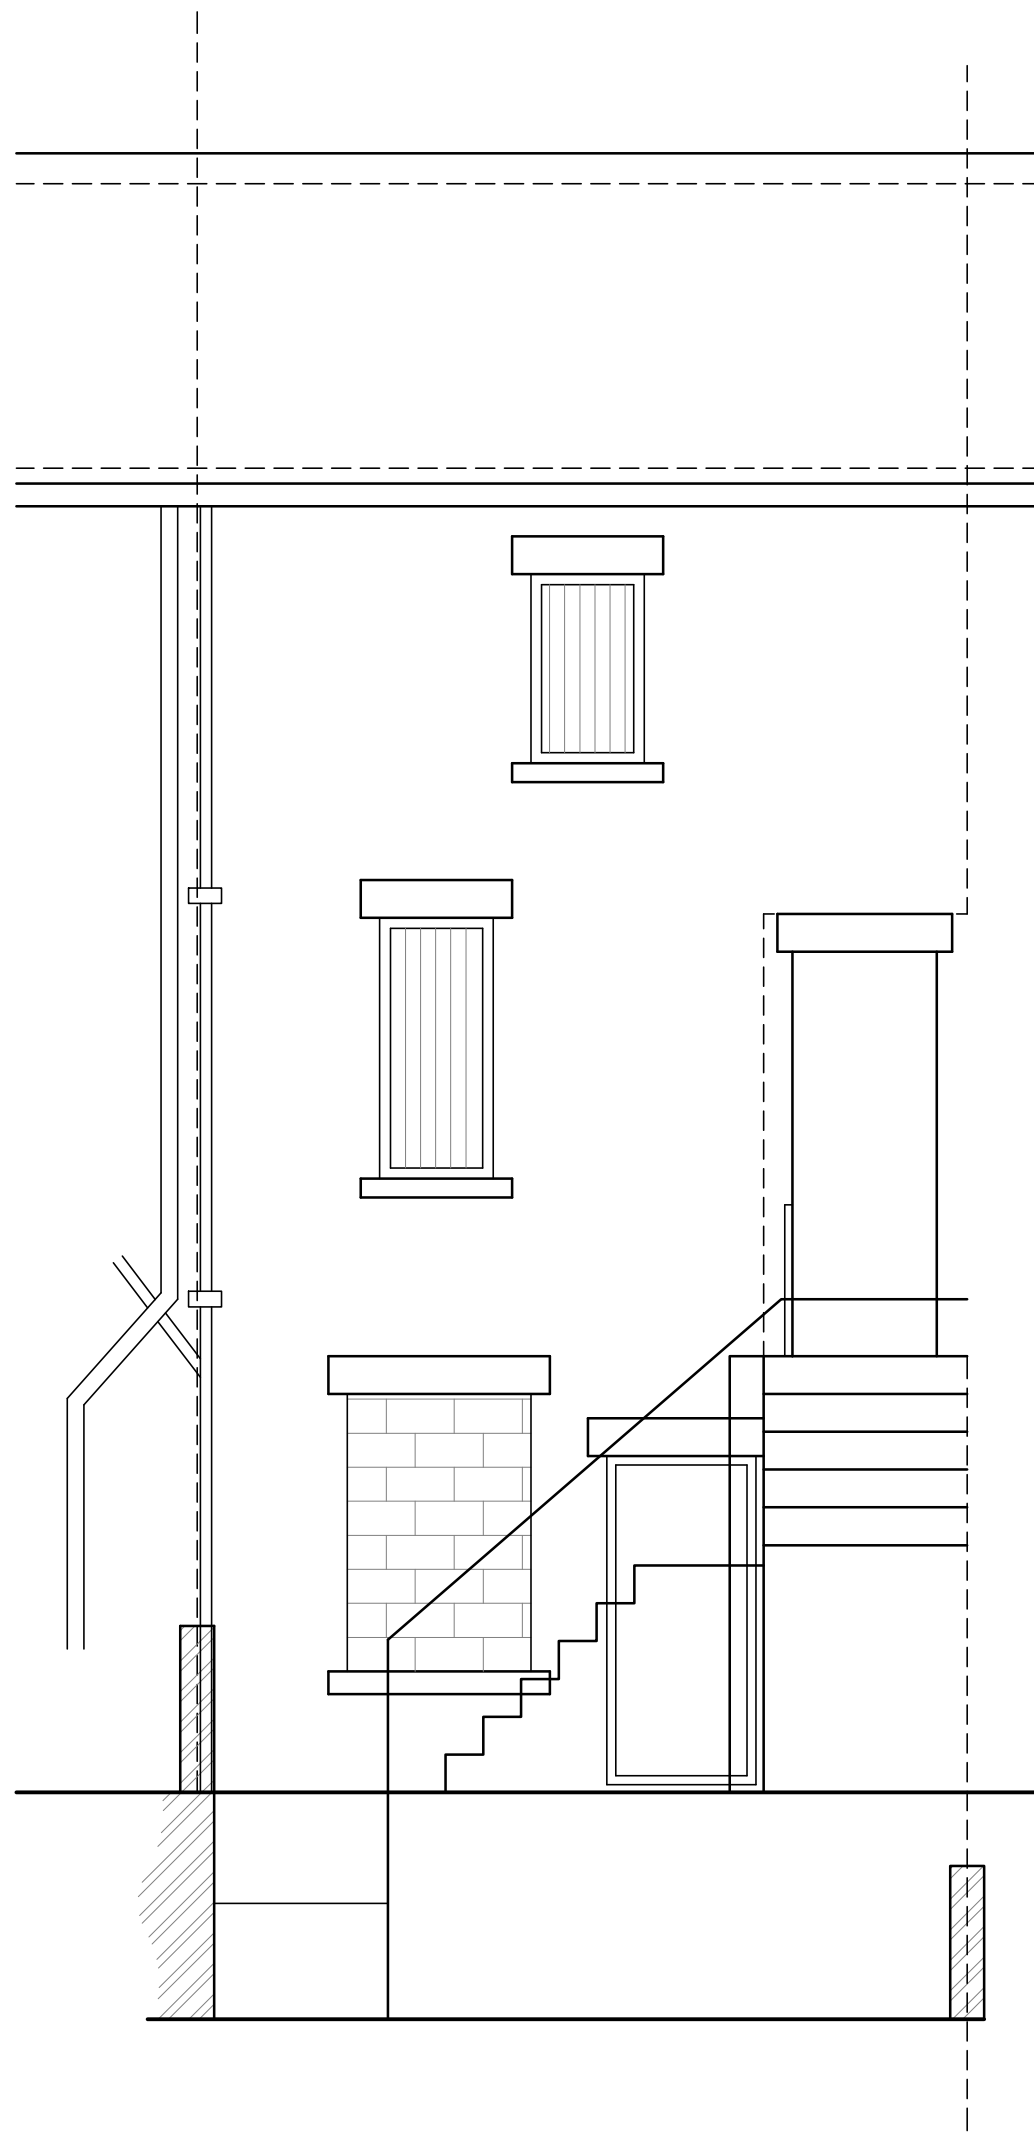

Rear Elevation as Existing

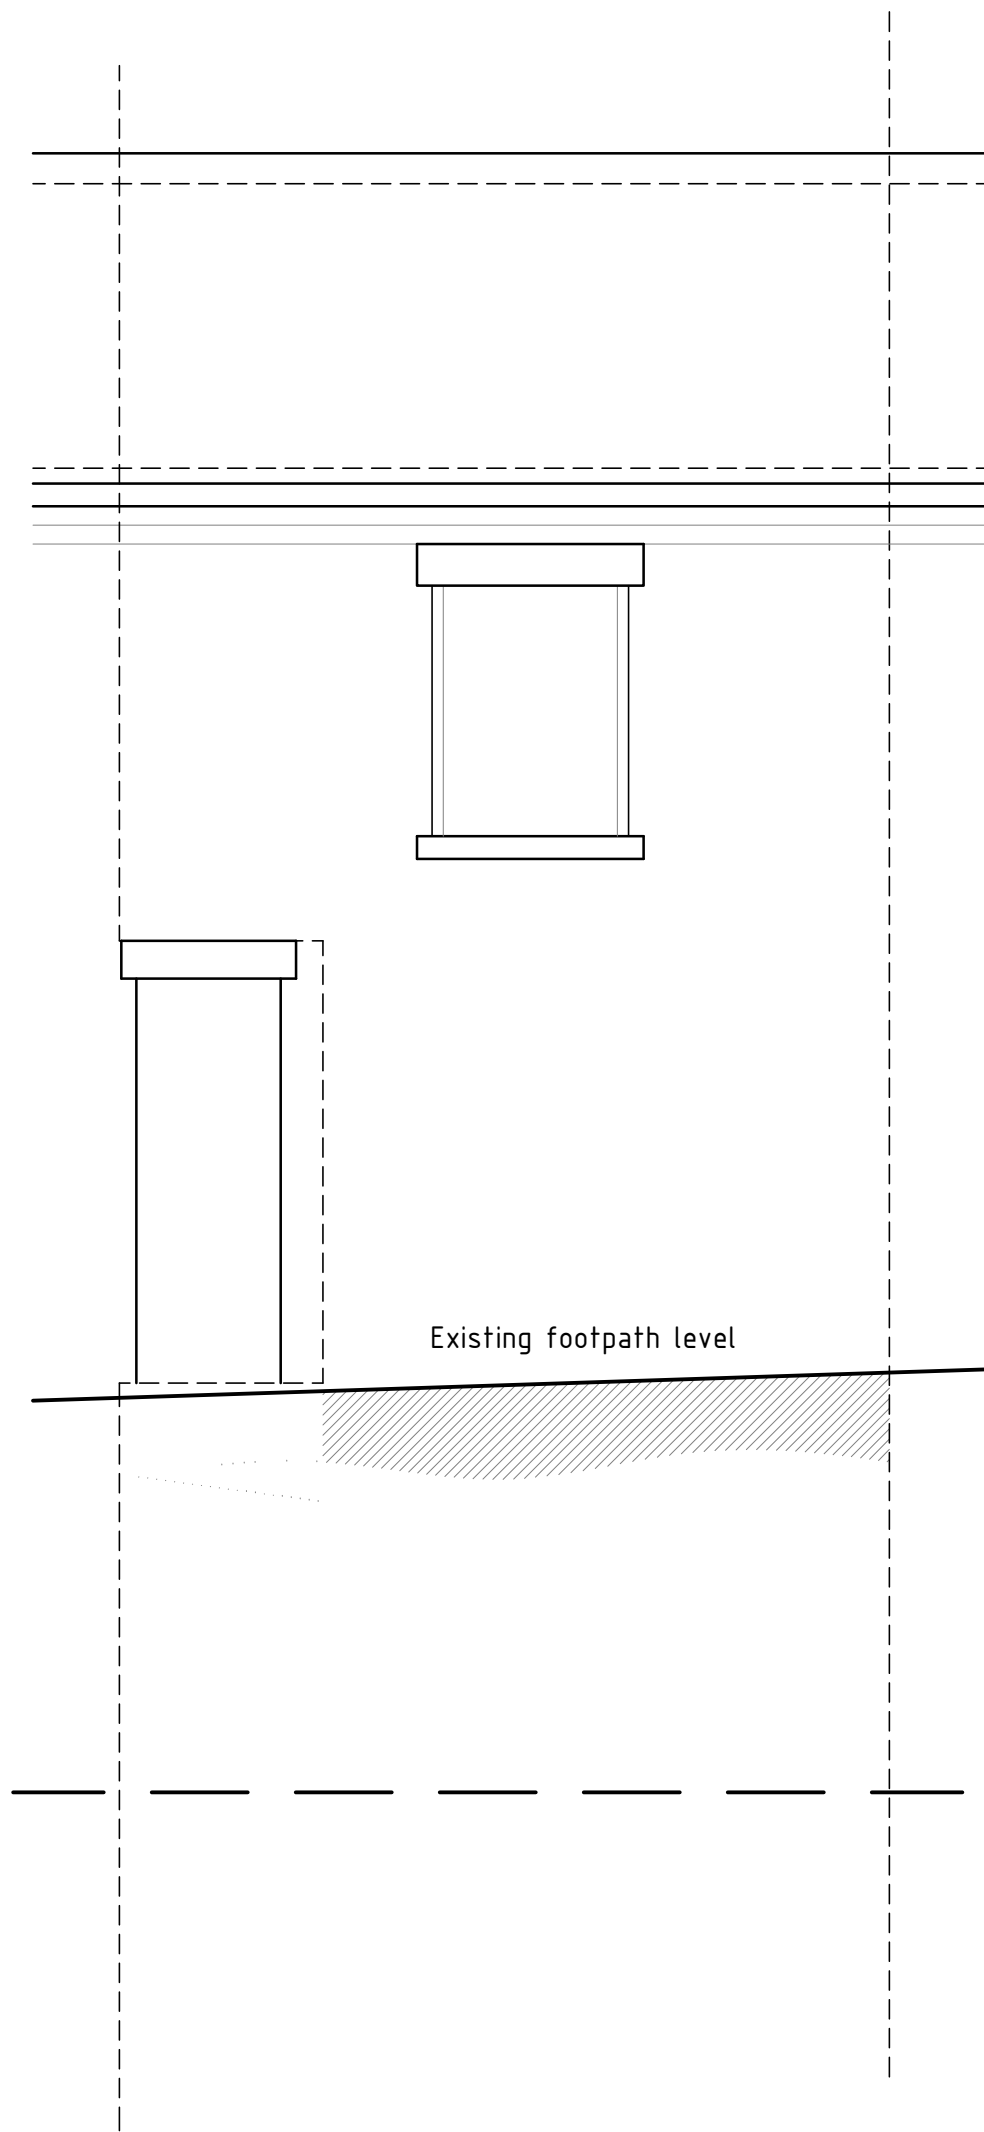

Front Elevation as Existing

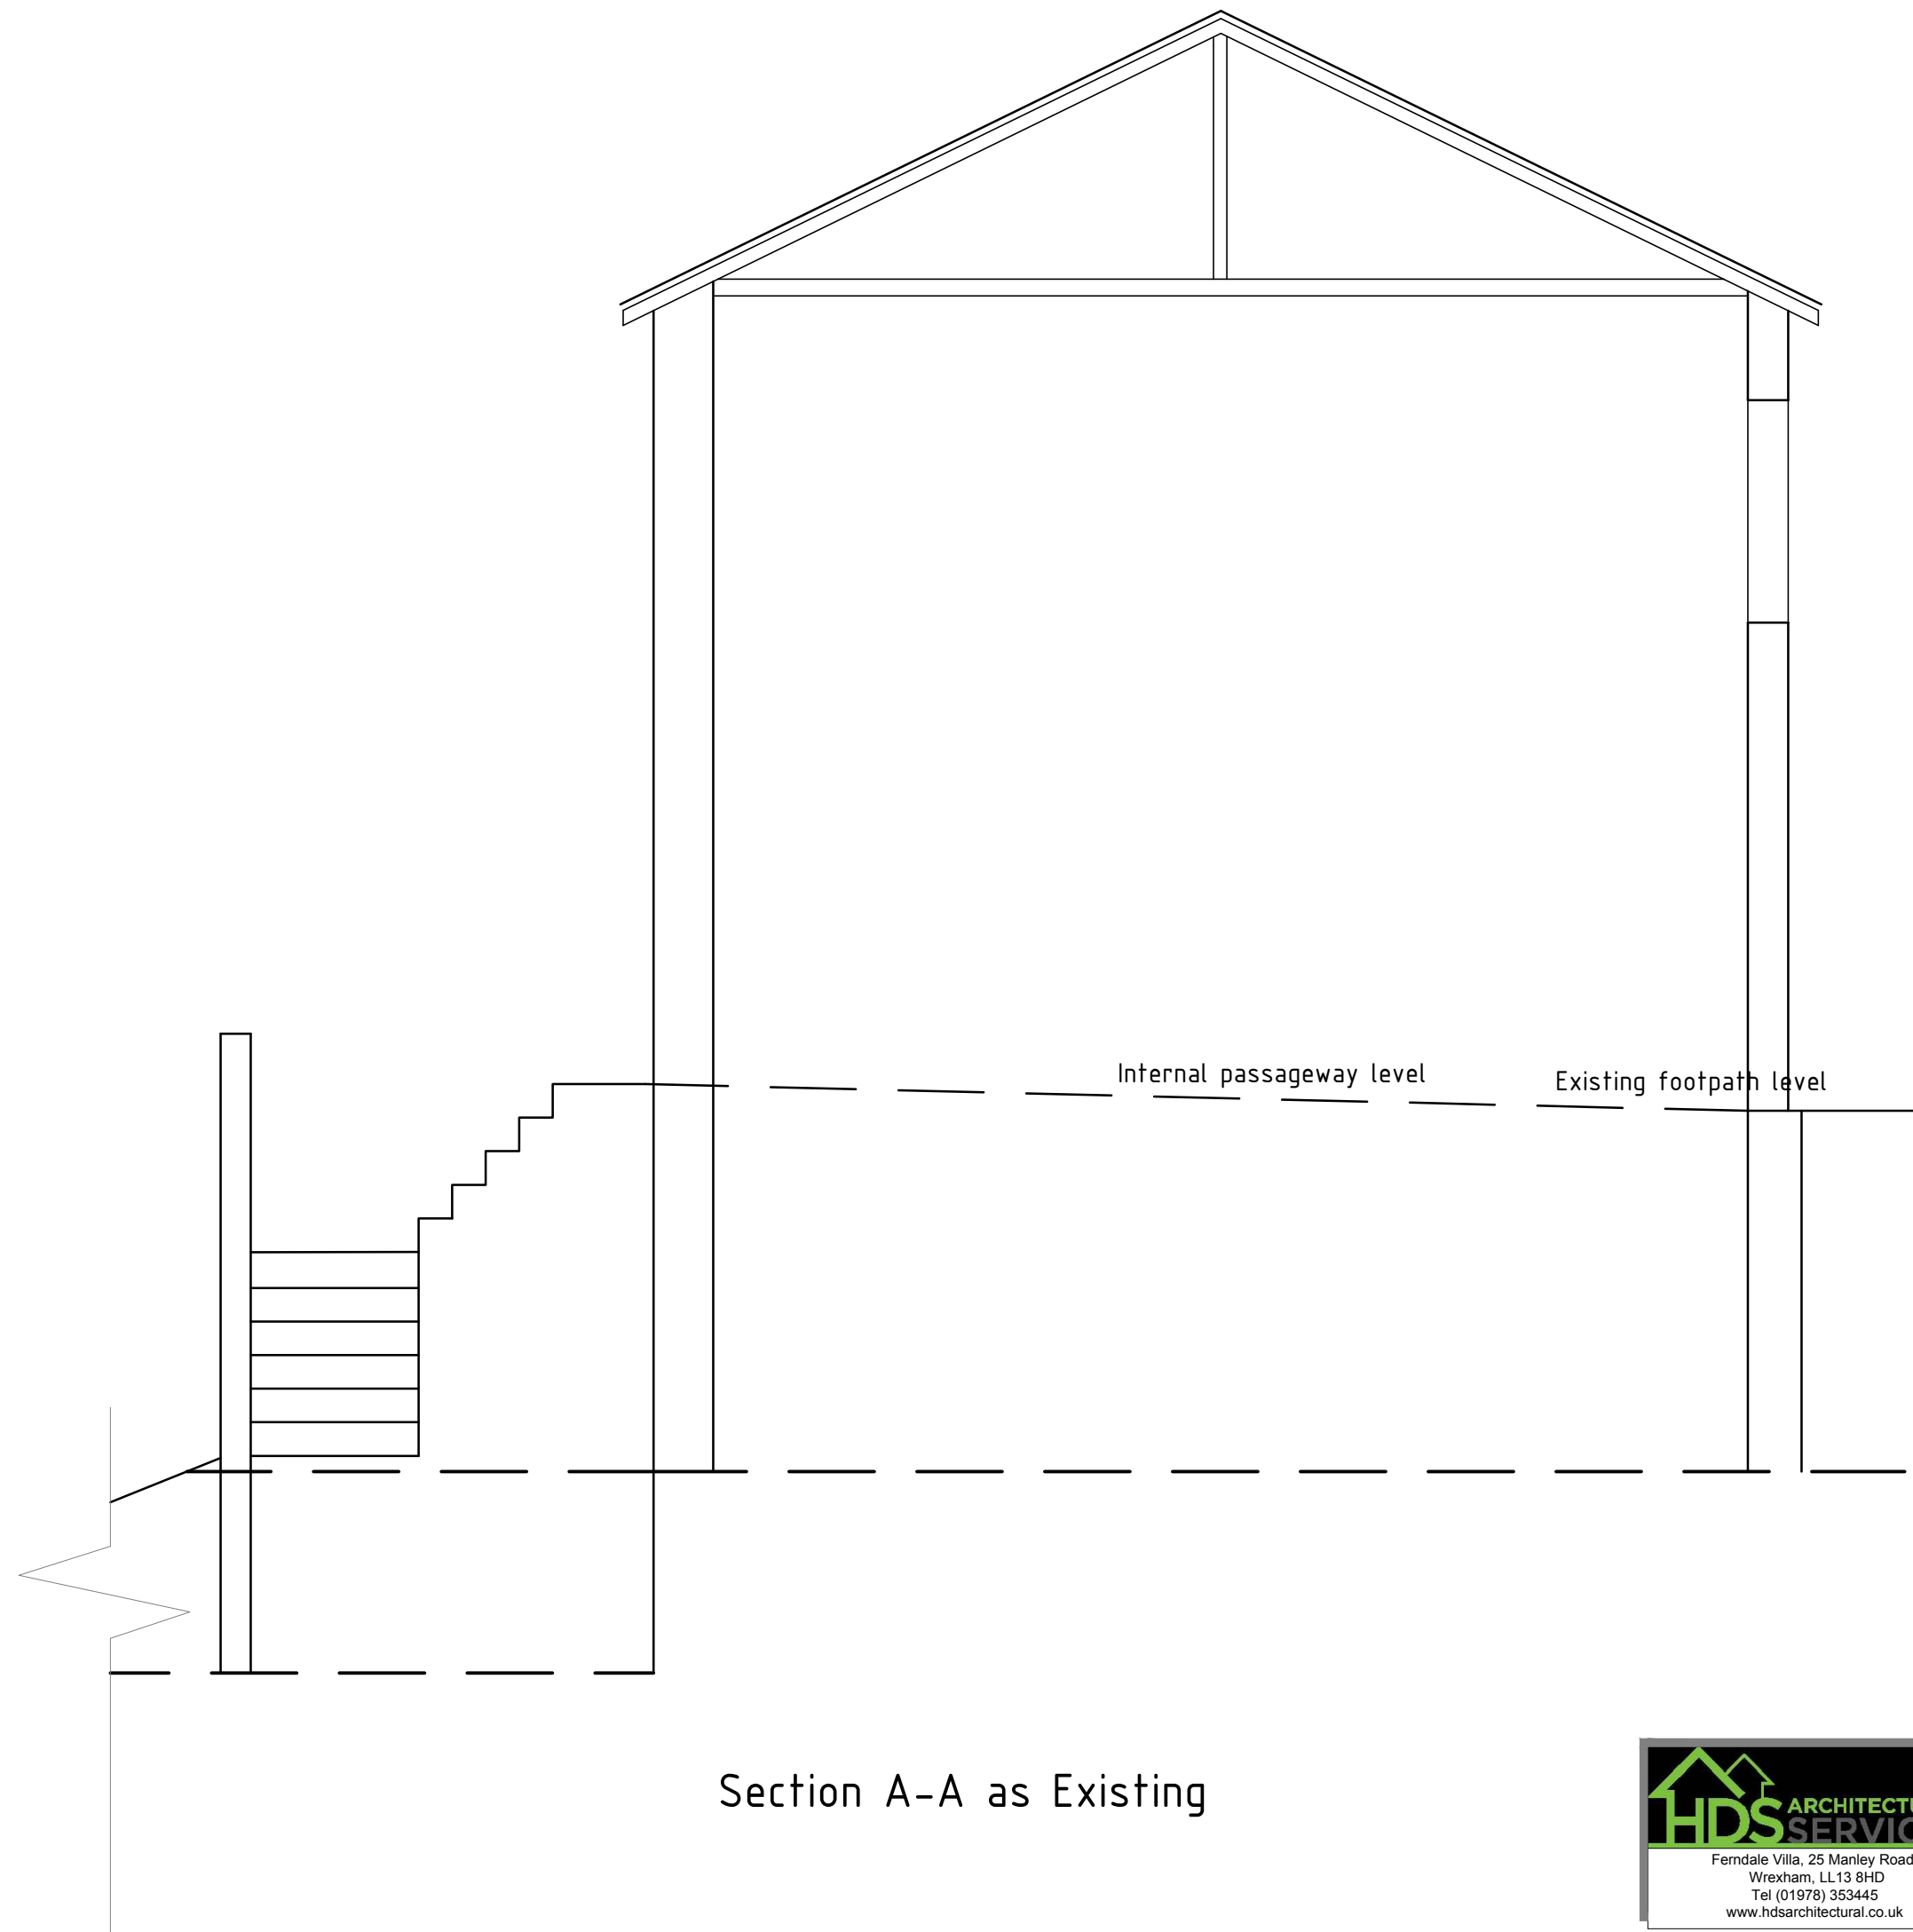

Section A-A as Existing

HDS ARCHITECTURAL SERVICES
Ferndale Villa, 25 Manley Road,
Wrexham, LL13 8HD
Tel (01978) 353445
www.hdsarchitectural.co.uk

Project; 3 Cambrian Buildings, Well Street, Cefn Mawr, Wrexham, LL13 3AF	
Title; Elevations and Section as Existing	Scale (A3); 1:100
Dwg No; KR/PD/03	Date; May 2018
Revision;	