



NOTES:
CONTRACTORS MUST VERIFY ALL DIMENSIONS ON
SITE BEFORE COMMENCEMENT OF ANY WORK OR
THE PREPARATION OF MANUFACTURING DRAWINGS.
DO NOT SCALE FROM DRAWING
ANY DISCREPANCIES TO BE REPORTED
IMMEDIATELY TO
WYNN ROGERS ARCHITECTURAL SERVICES
COPYRIGHT

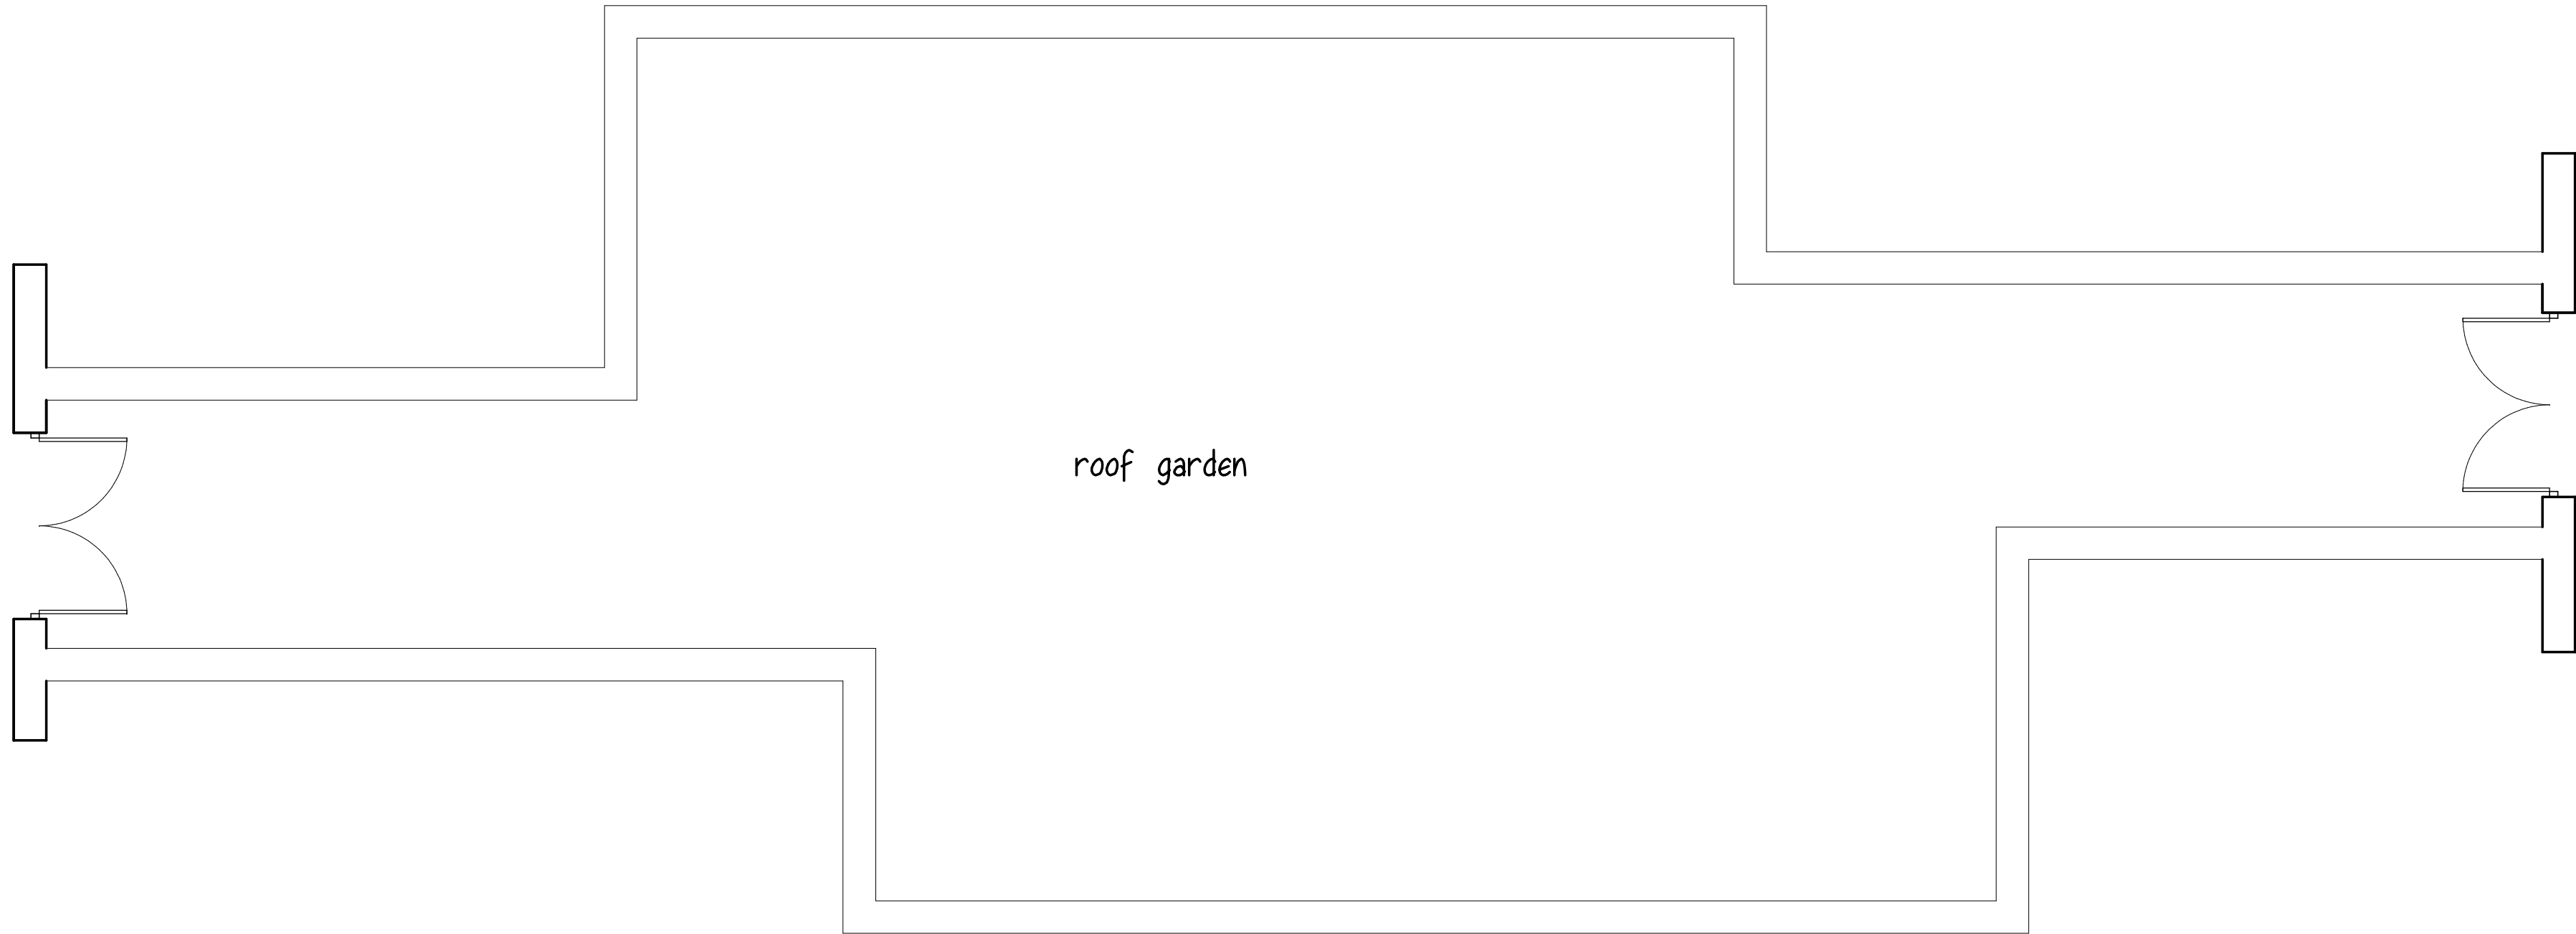

first floor plan

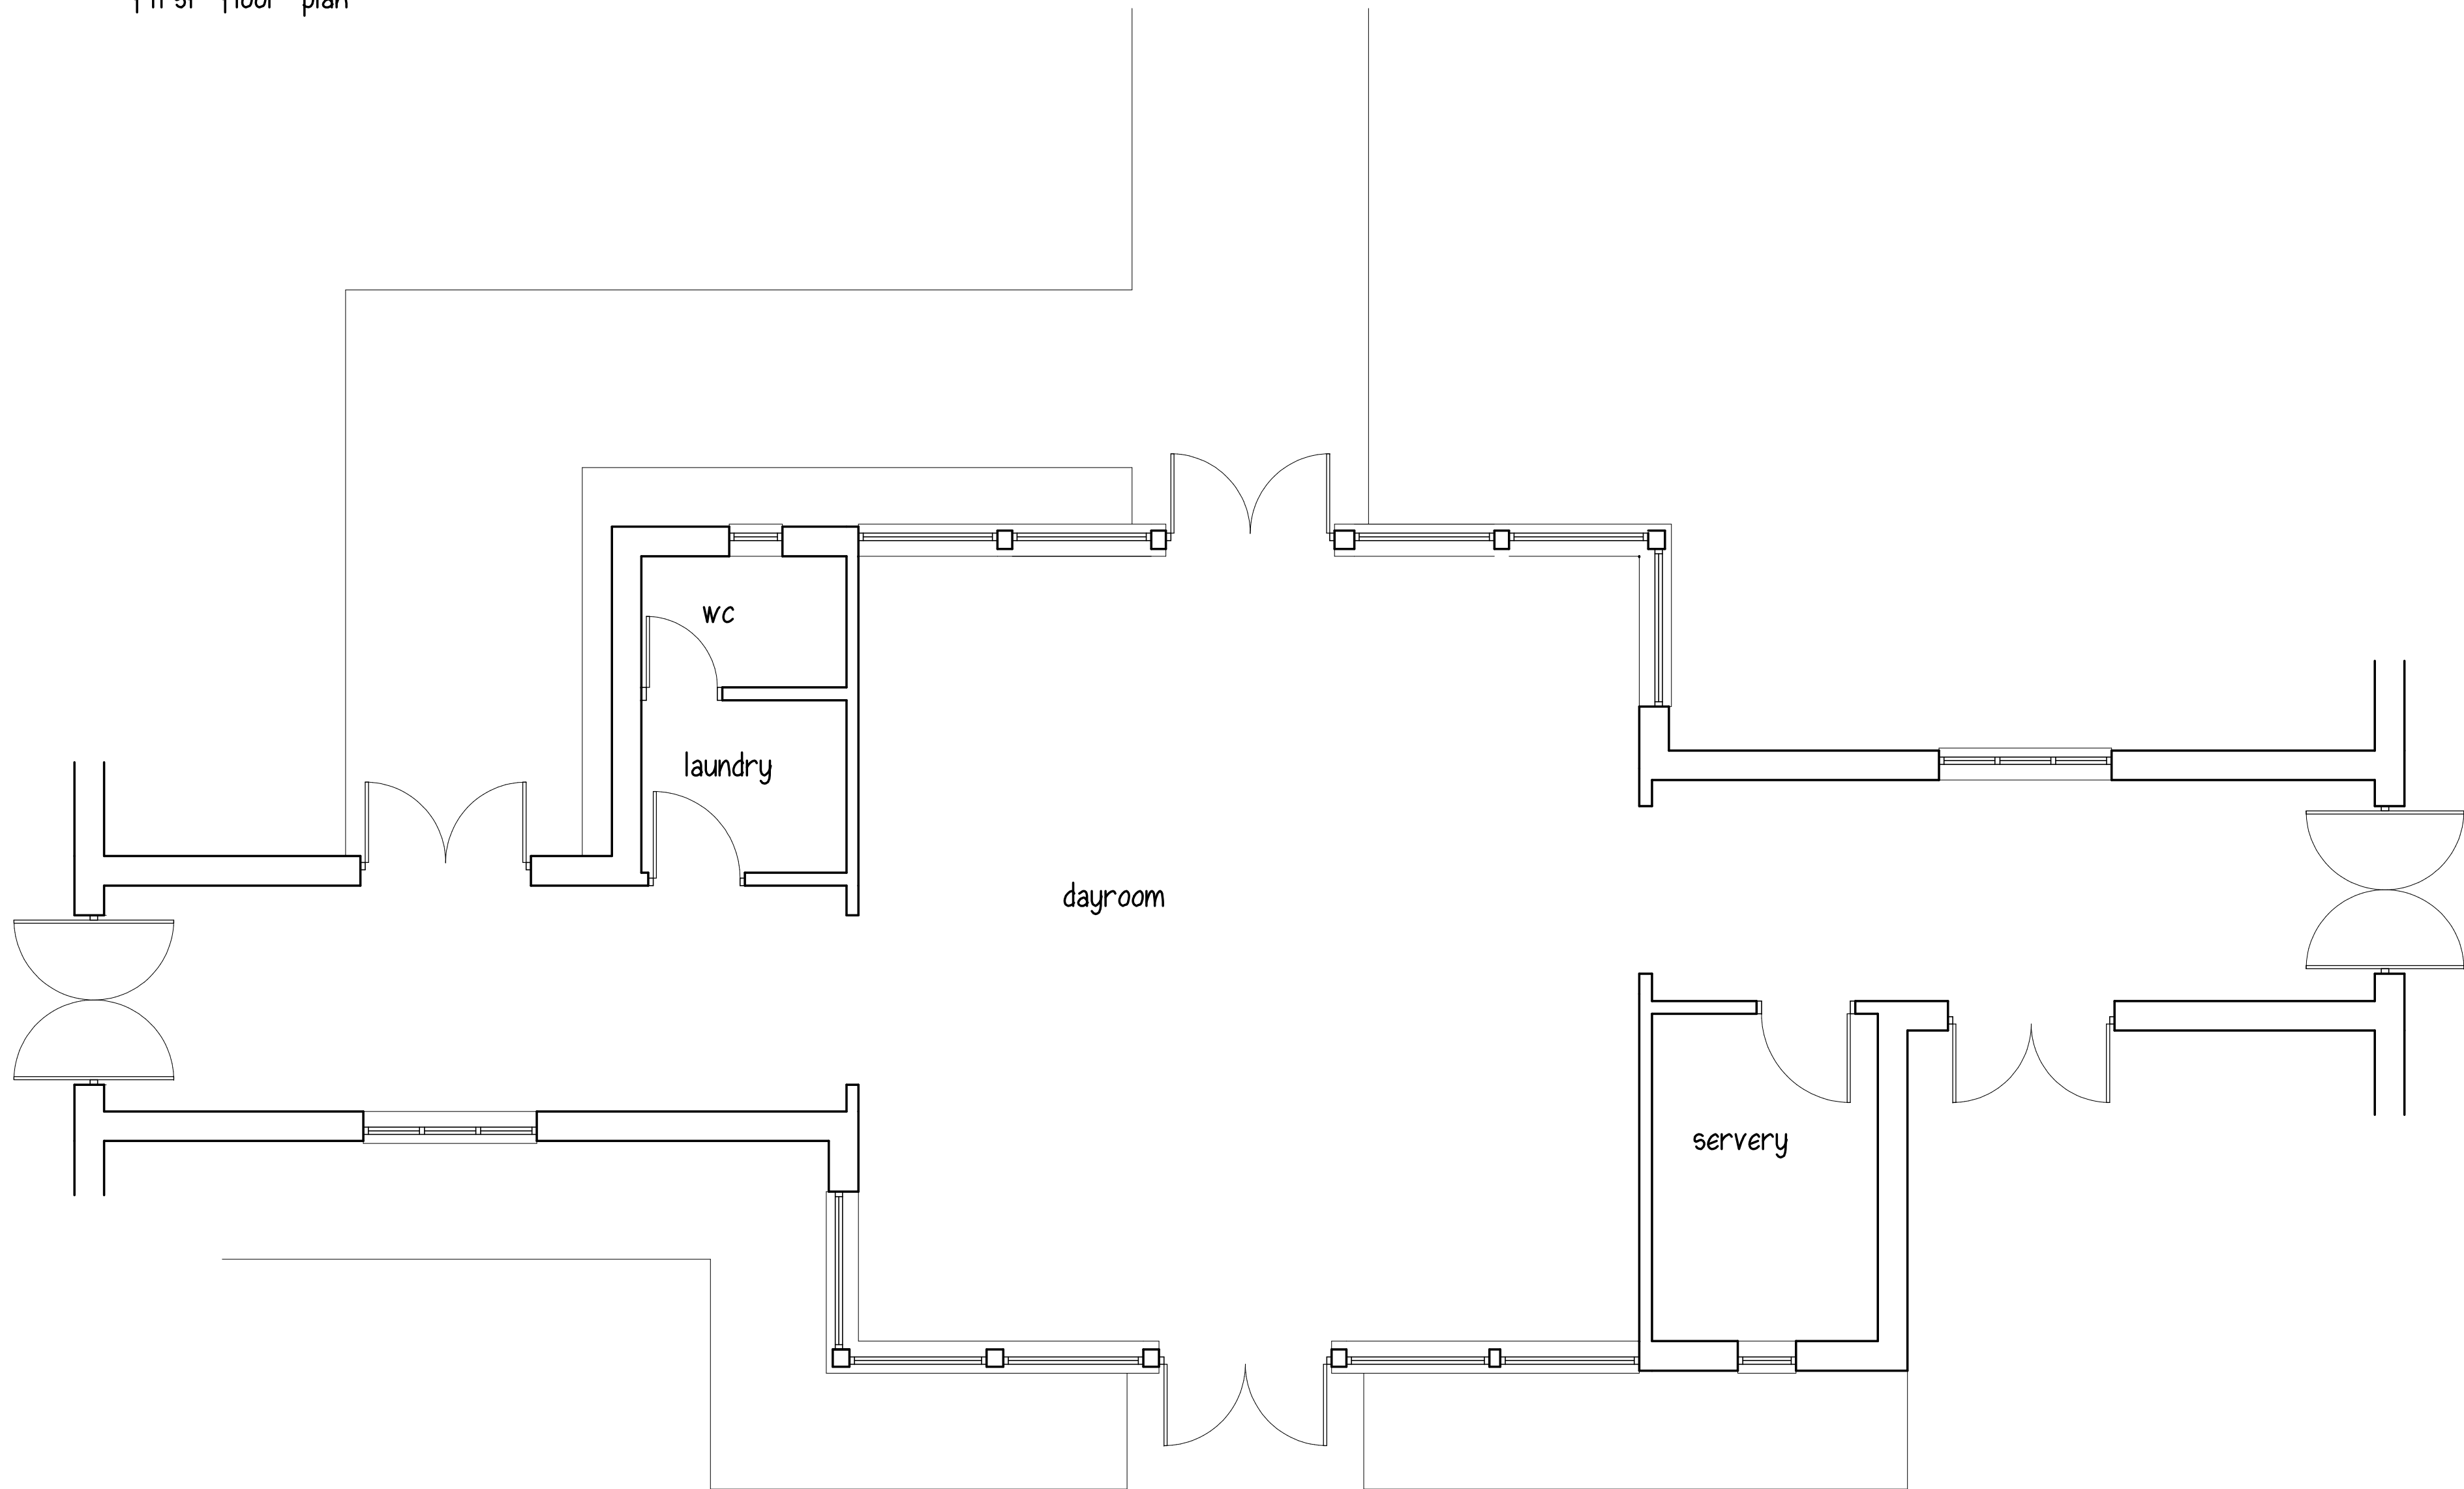

REVISION	

WYNN ROGERS
Architectural Services
Studio 3 Rosemary Lane, Denbigh, LL16 3TT
01745 812100 E-mail: consult@wynn-rogers.co.uk
www.wynn-rogers.co.uk

PROJECT
BODLONDEB
PENDINE MEDICAL CENTRE
DRAWING TITLE
PLAN as existing

CLIENT
.

PROJECT
NUMBER .
DRAWN NBC
SCALE 1:50
DATE Aug 2018
PAPER A1

DRAWING NO.
2