




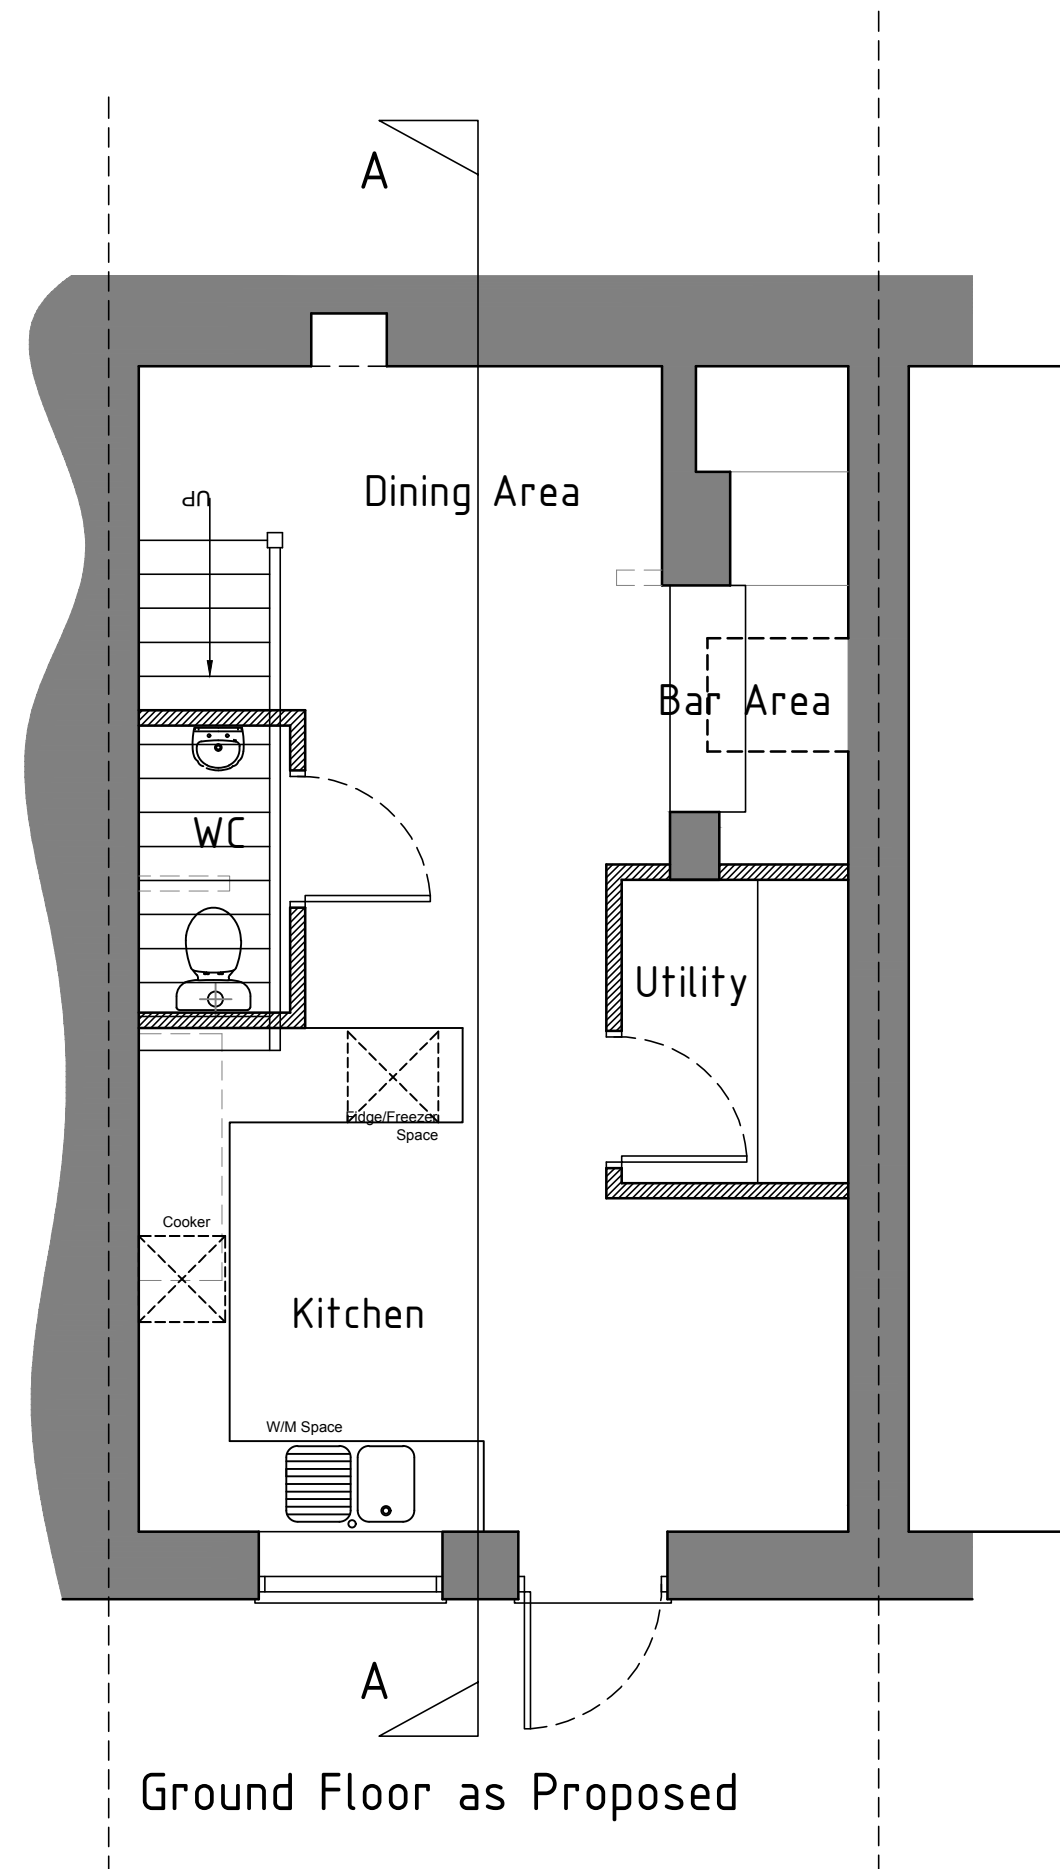

Ground Floor as Proposed

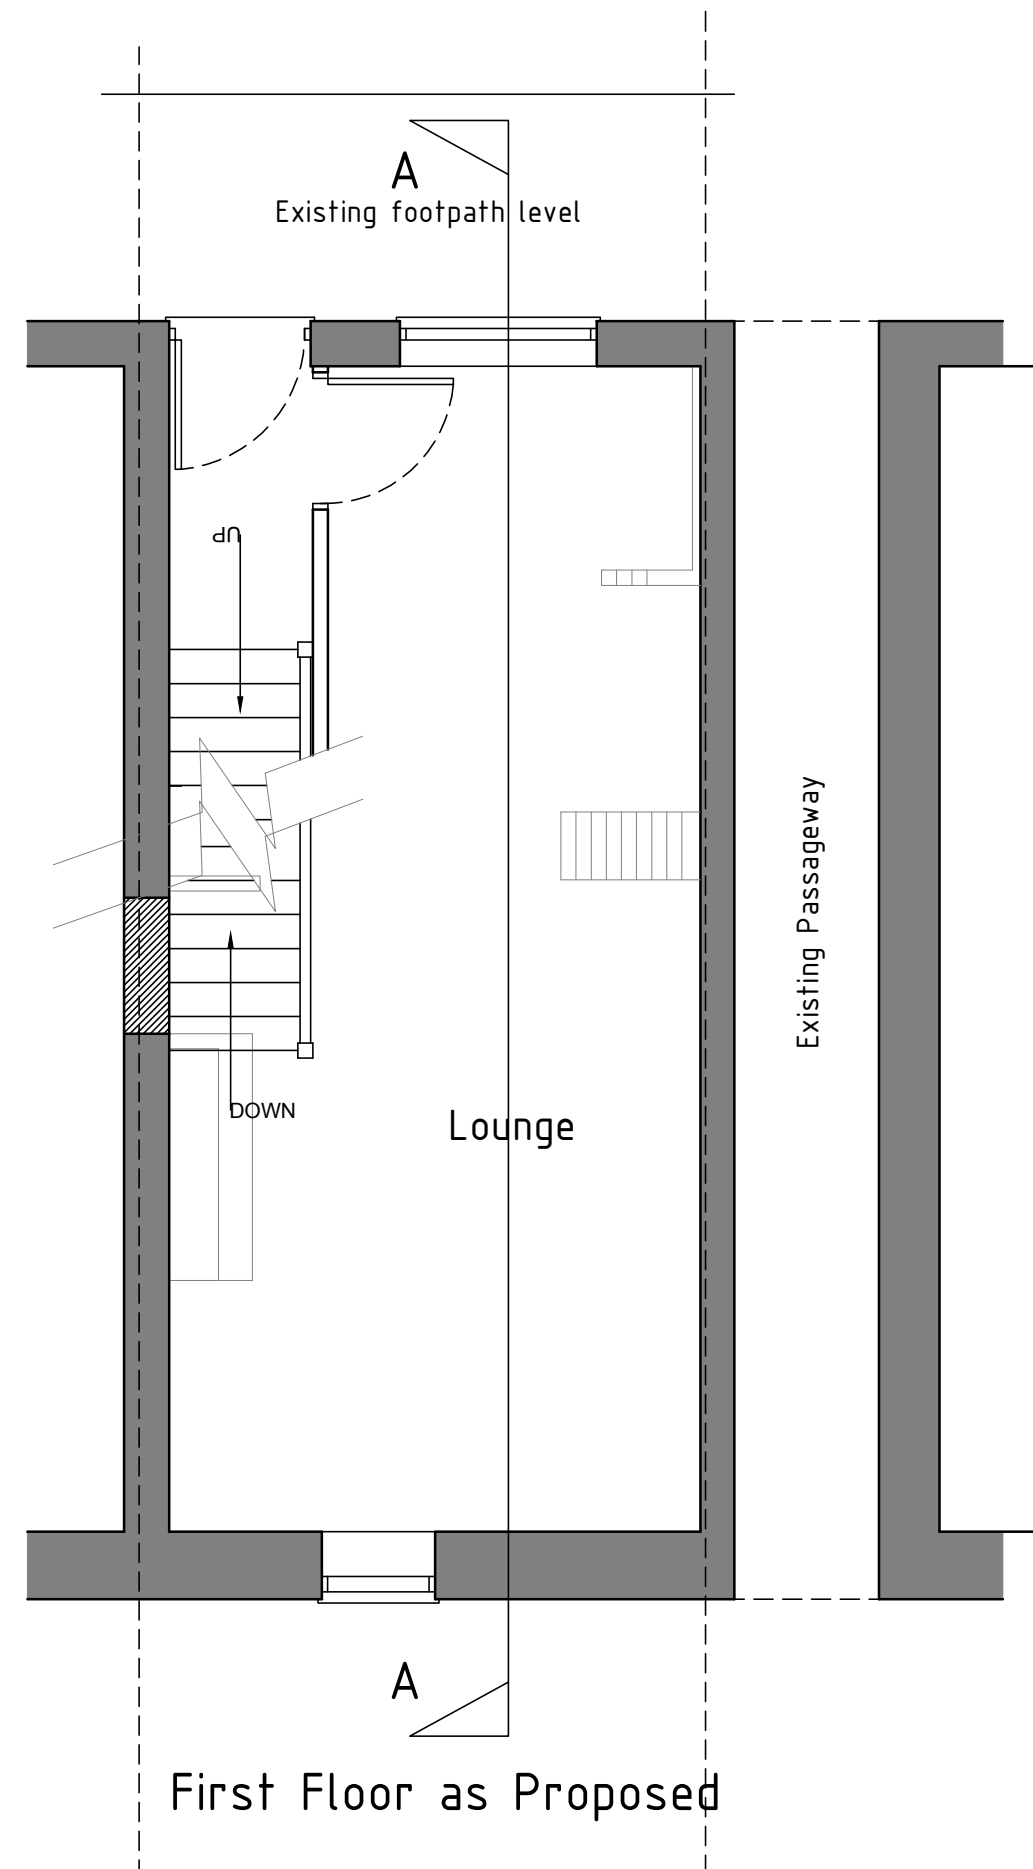

First Floor as Proposed

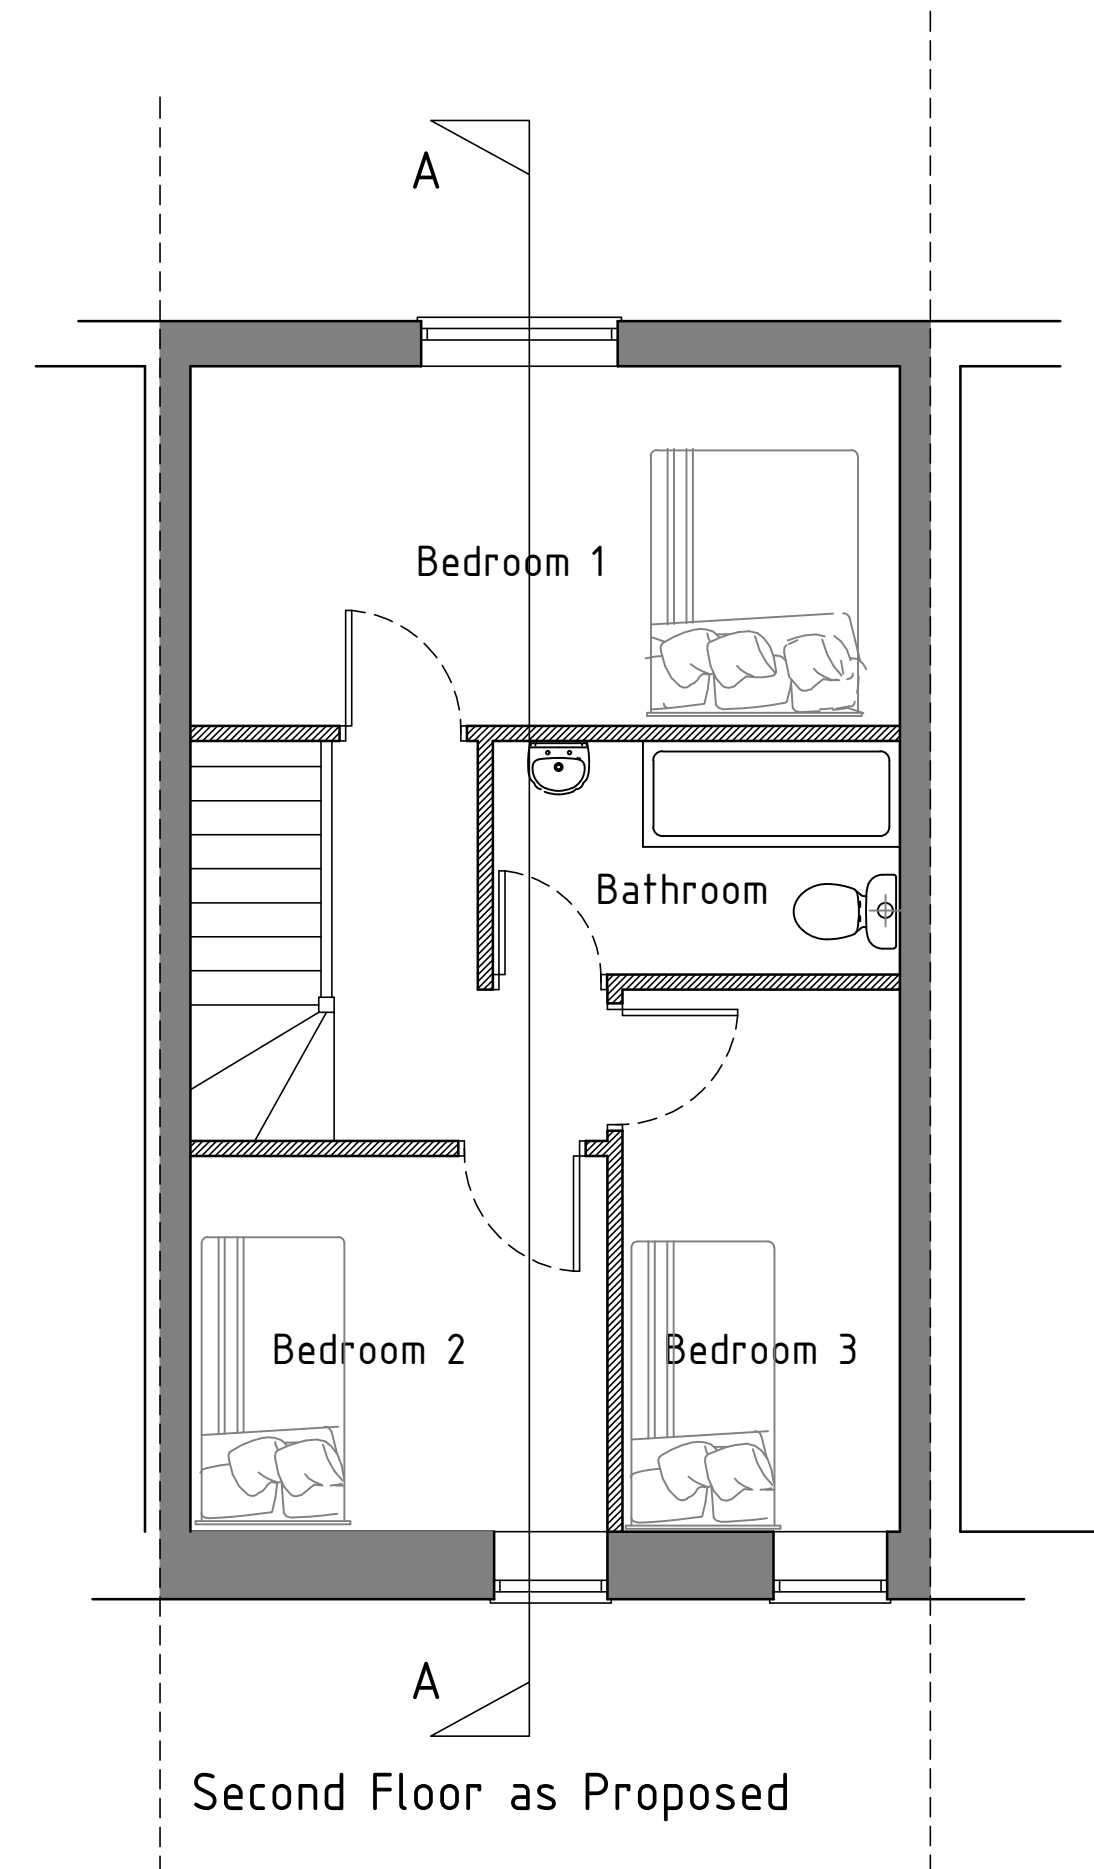

Second Floor as Proposed

Project; 3 Cambrian Buildings, Well Street, Cefn Mawr, Wrexham, LL13 3AF	
Title; Floor Plans as Proposed	Scale (A2); 1:50
Dwg No; KR/PD/02	Date; May 2018
Revision;	