


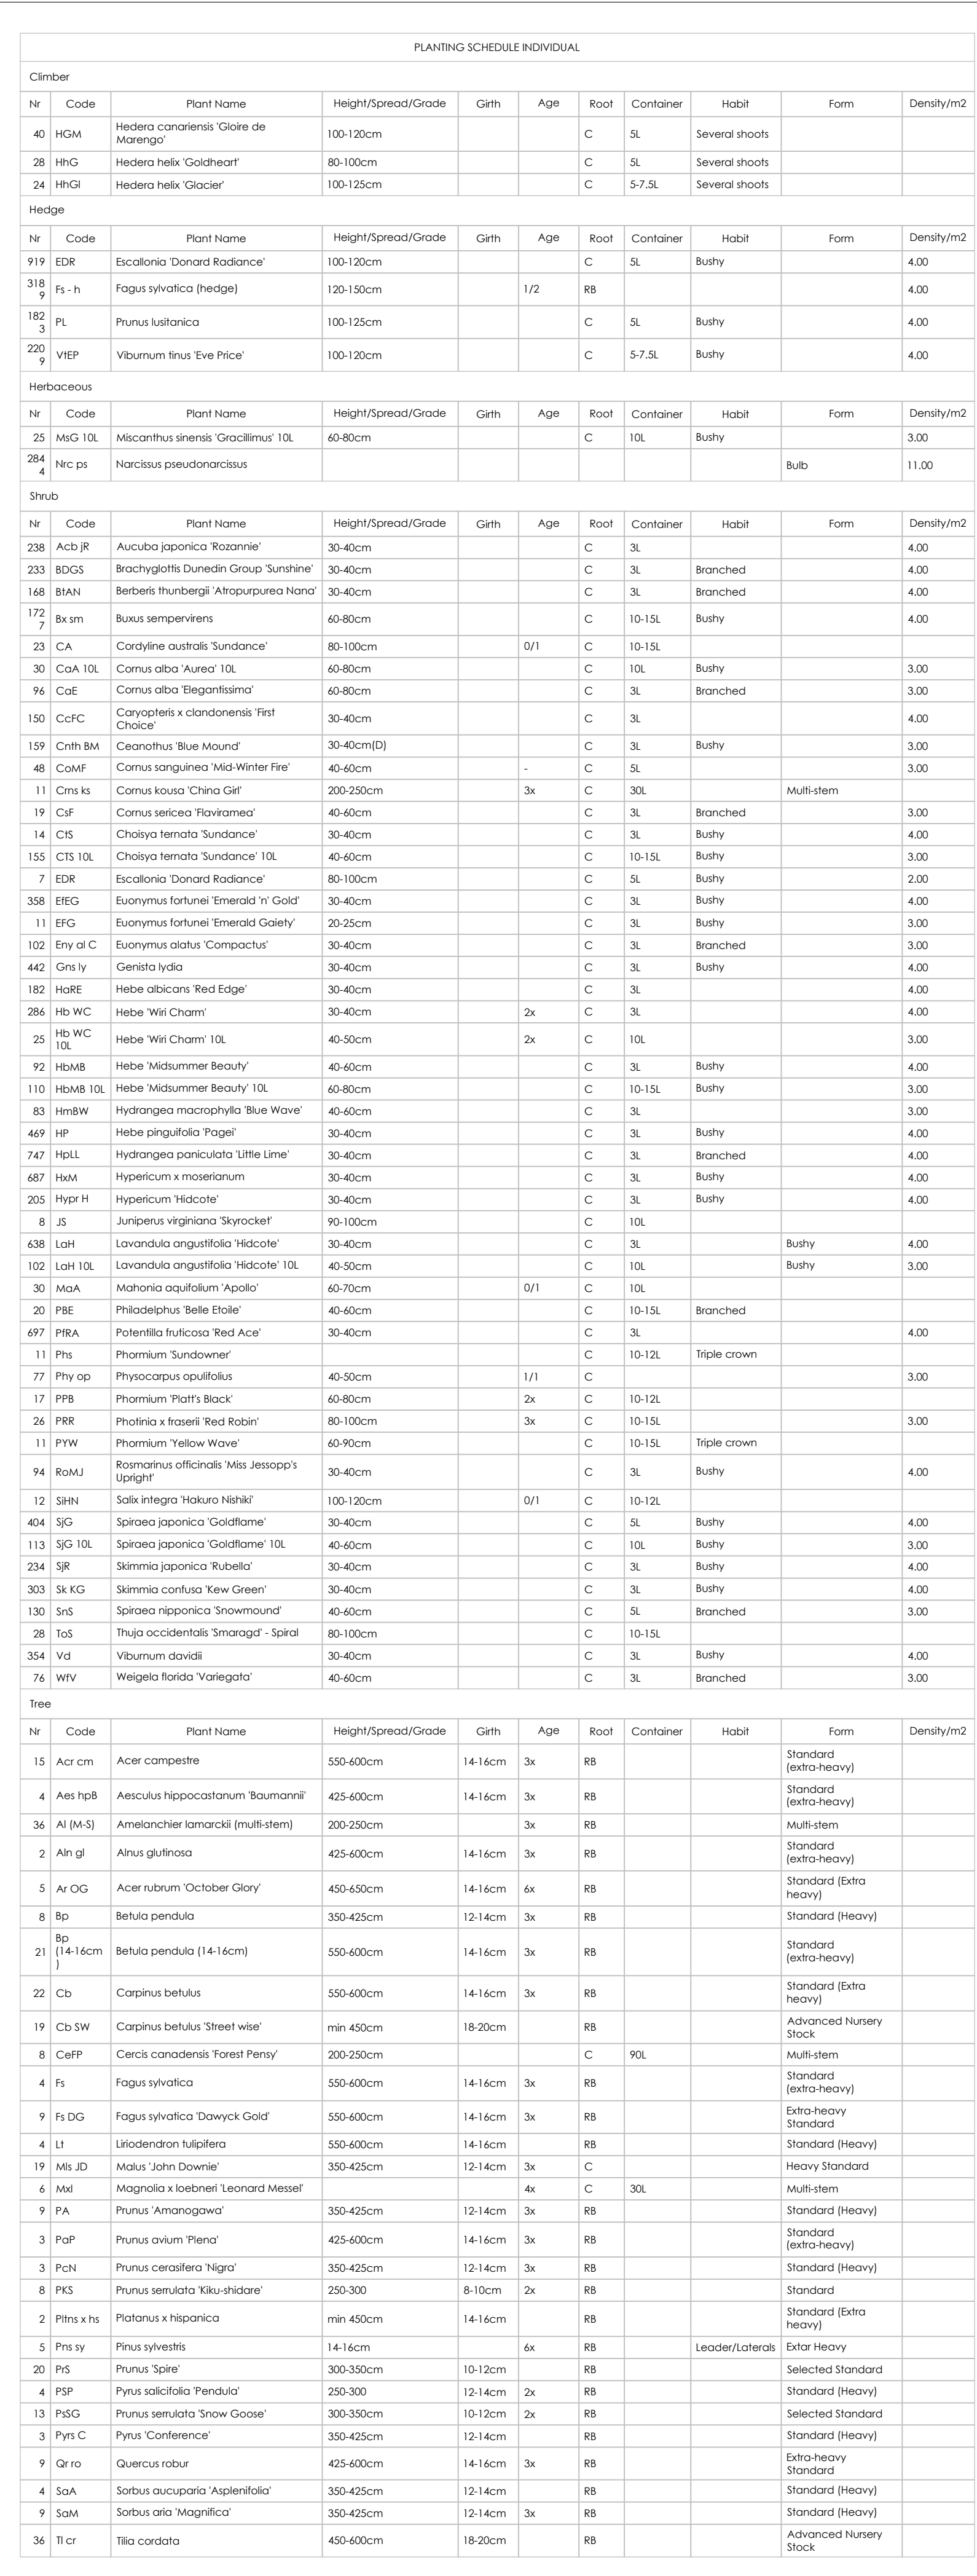

Rev	By	Description	Date
D	AB	Updated in line with updated Site Plan	10.07.18
C	MW	Updated in line with updated Site Plan	07.06.18
B	AB	Updated in line with client's comments	05.12.17
A	AB	Updated in line with client's comments	29.11.17

Client
Anwyl and Bellway

Project
Home Farm, Gresford Road, Llay

Description
Planting Plan (sheet 11 of 11)

Status
For Approval

Scale @ A1	Drawn	Checked	Date
1:250	AB	CT	05.12.17
Job number	Drawing number	Revision	
2912	211	D	

chartered landscape architects

address: 4th Floor Studio 10 Little Lever: St Manchester M13 9HR
tel: 0161 235 0600 fax 0601 email info@tpmlandscape.co.uk