
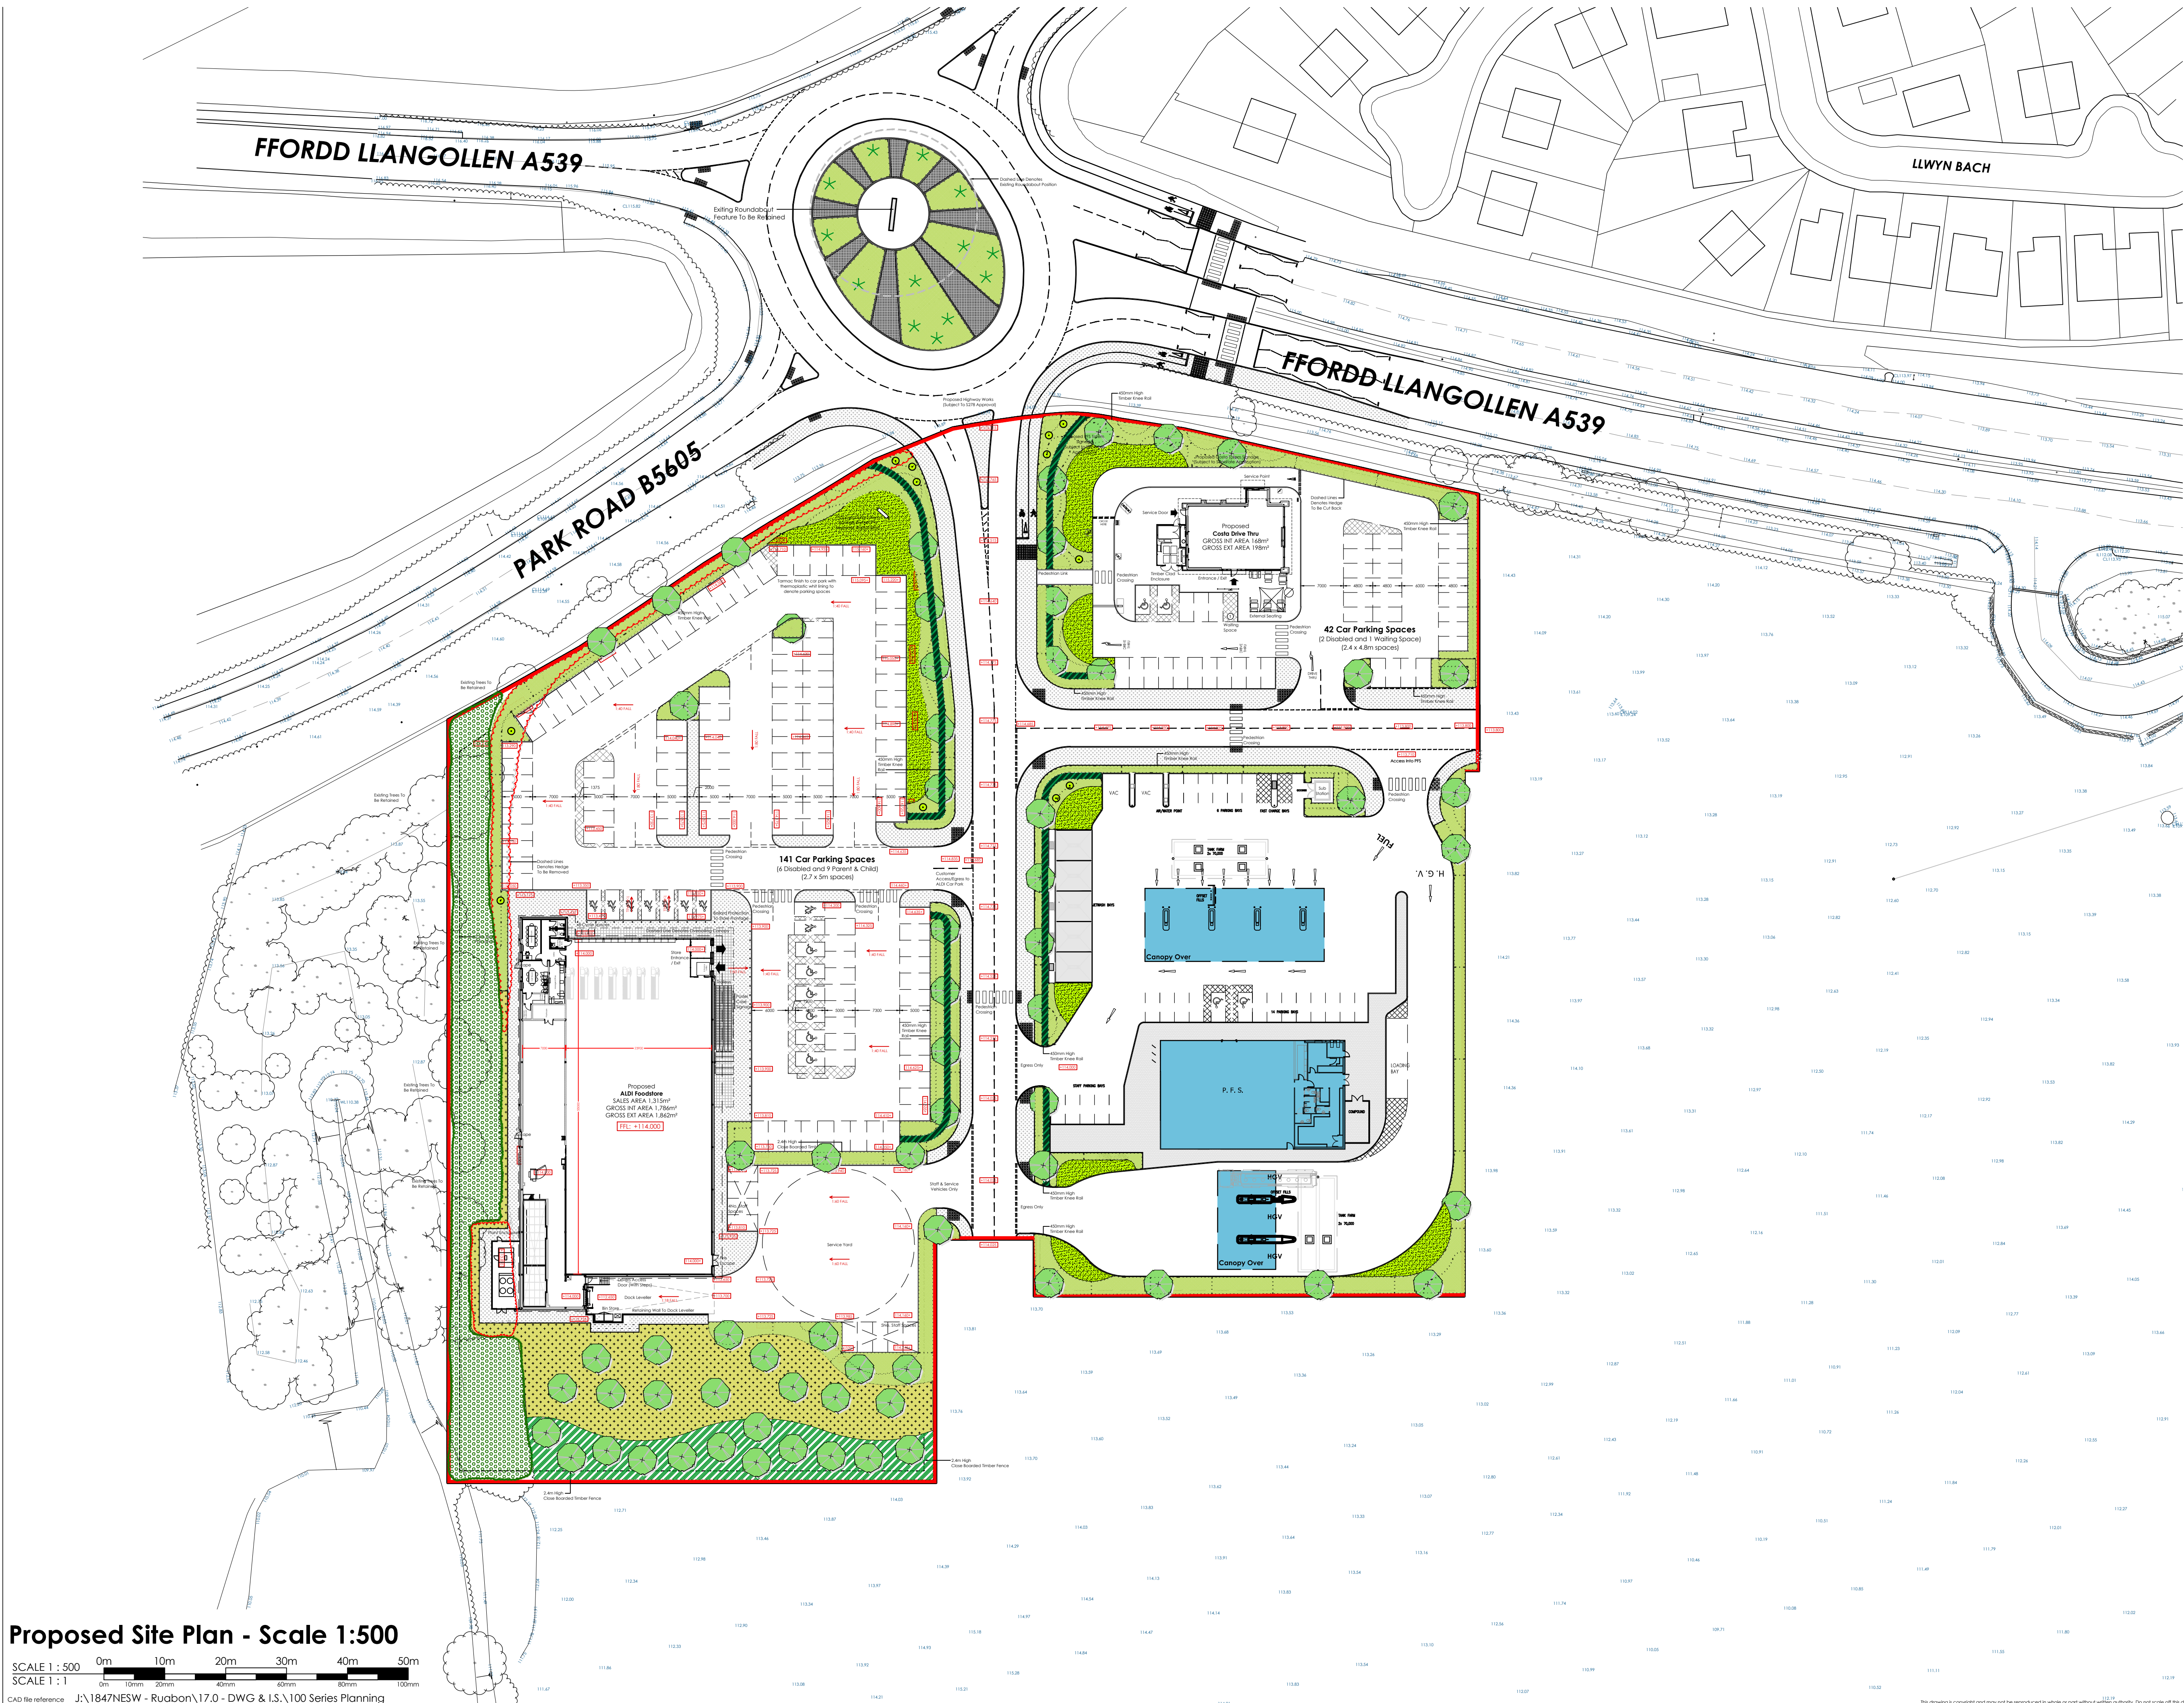


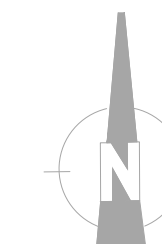

FOR DETAILED HIGHWAYS WORKS
SEE SPECIALIST DRAWINGS

Drawing Key:

Existing Levels	113.91
Proposed Levels	+113.725
Tarmac Footpath	
Entrance / Trolley Bay Tiling	
Concrete Surface Finish	

Application Site Area =
24,162 m² / 2.4162 Ha

D	15/07/18	DRAWING UPDATED TO REFLECT PFS CHANGES AND UPDATED LANDSCAPE PROPOSALS.	EA	MS
C	11/06/18	ALDI UPDATED TO NEW BW STANDARD	EA	MS
B	31/05/18	ALDI PLANT UPDATED	MS	SSR
A	09/05/18	GENERAL UPDATE	MS	SSR
Rev	Date	Description	Rev By	CHK'd By

Project Title	PROPOSED DEVELOPMENT RUABON PARK PARK ROAD RUABON WALES
---------------	---



Client	ALDI STORES LTD
--------	-----------------

Status	PLANNING
--------	----------

Scale	1:500	Drawing Size	A1
-------	-------	--------------	----

Date	March 2018	Drawn By	MM	Checked	SSR
------	------------	----------	----	---------	-----

Drawing Title	PROPOSED SITE PLAN
---------------	--------------------

Job/Dwg No	1847NESW-102	Rev	D
------------	--------------	-----	---

- ☐ 2 St. Johns North, Wakefield, WF1 3GA t. 01924 291800
- ☒ Carvers Warehouse, 77 Dale Street, Manchester, M1 2HG t. 0161 2388555
- ☐ The Old Rectory, 79 High Street, Newport Pagnell, MK16 8AB t. 01908 211577
- ☐ 101 London Road, Reading, RG1 5BY t. 0118 9507700
- ☐ 10 Gears Court, St Christophers Place, London, W1U 1JJ t. 0207 4291215



Proposed Site Plan - Scale 1:500

SCALE 1 : 500
SCALE 1 : 1
0m 10m 20m 30m 40m 50m
0m 10mm 20mm 30mm 40mm 50mm 60mm 80mm 100mm

CAD file reference J:\1847NESW - Ruabon\17.0 - DWG & I.S.\100 Series Planning

This drawing is copyright and may not be reproduced in whole or part without written authority. Do not scale off this drawing.