


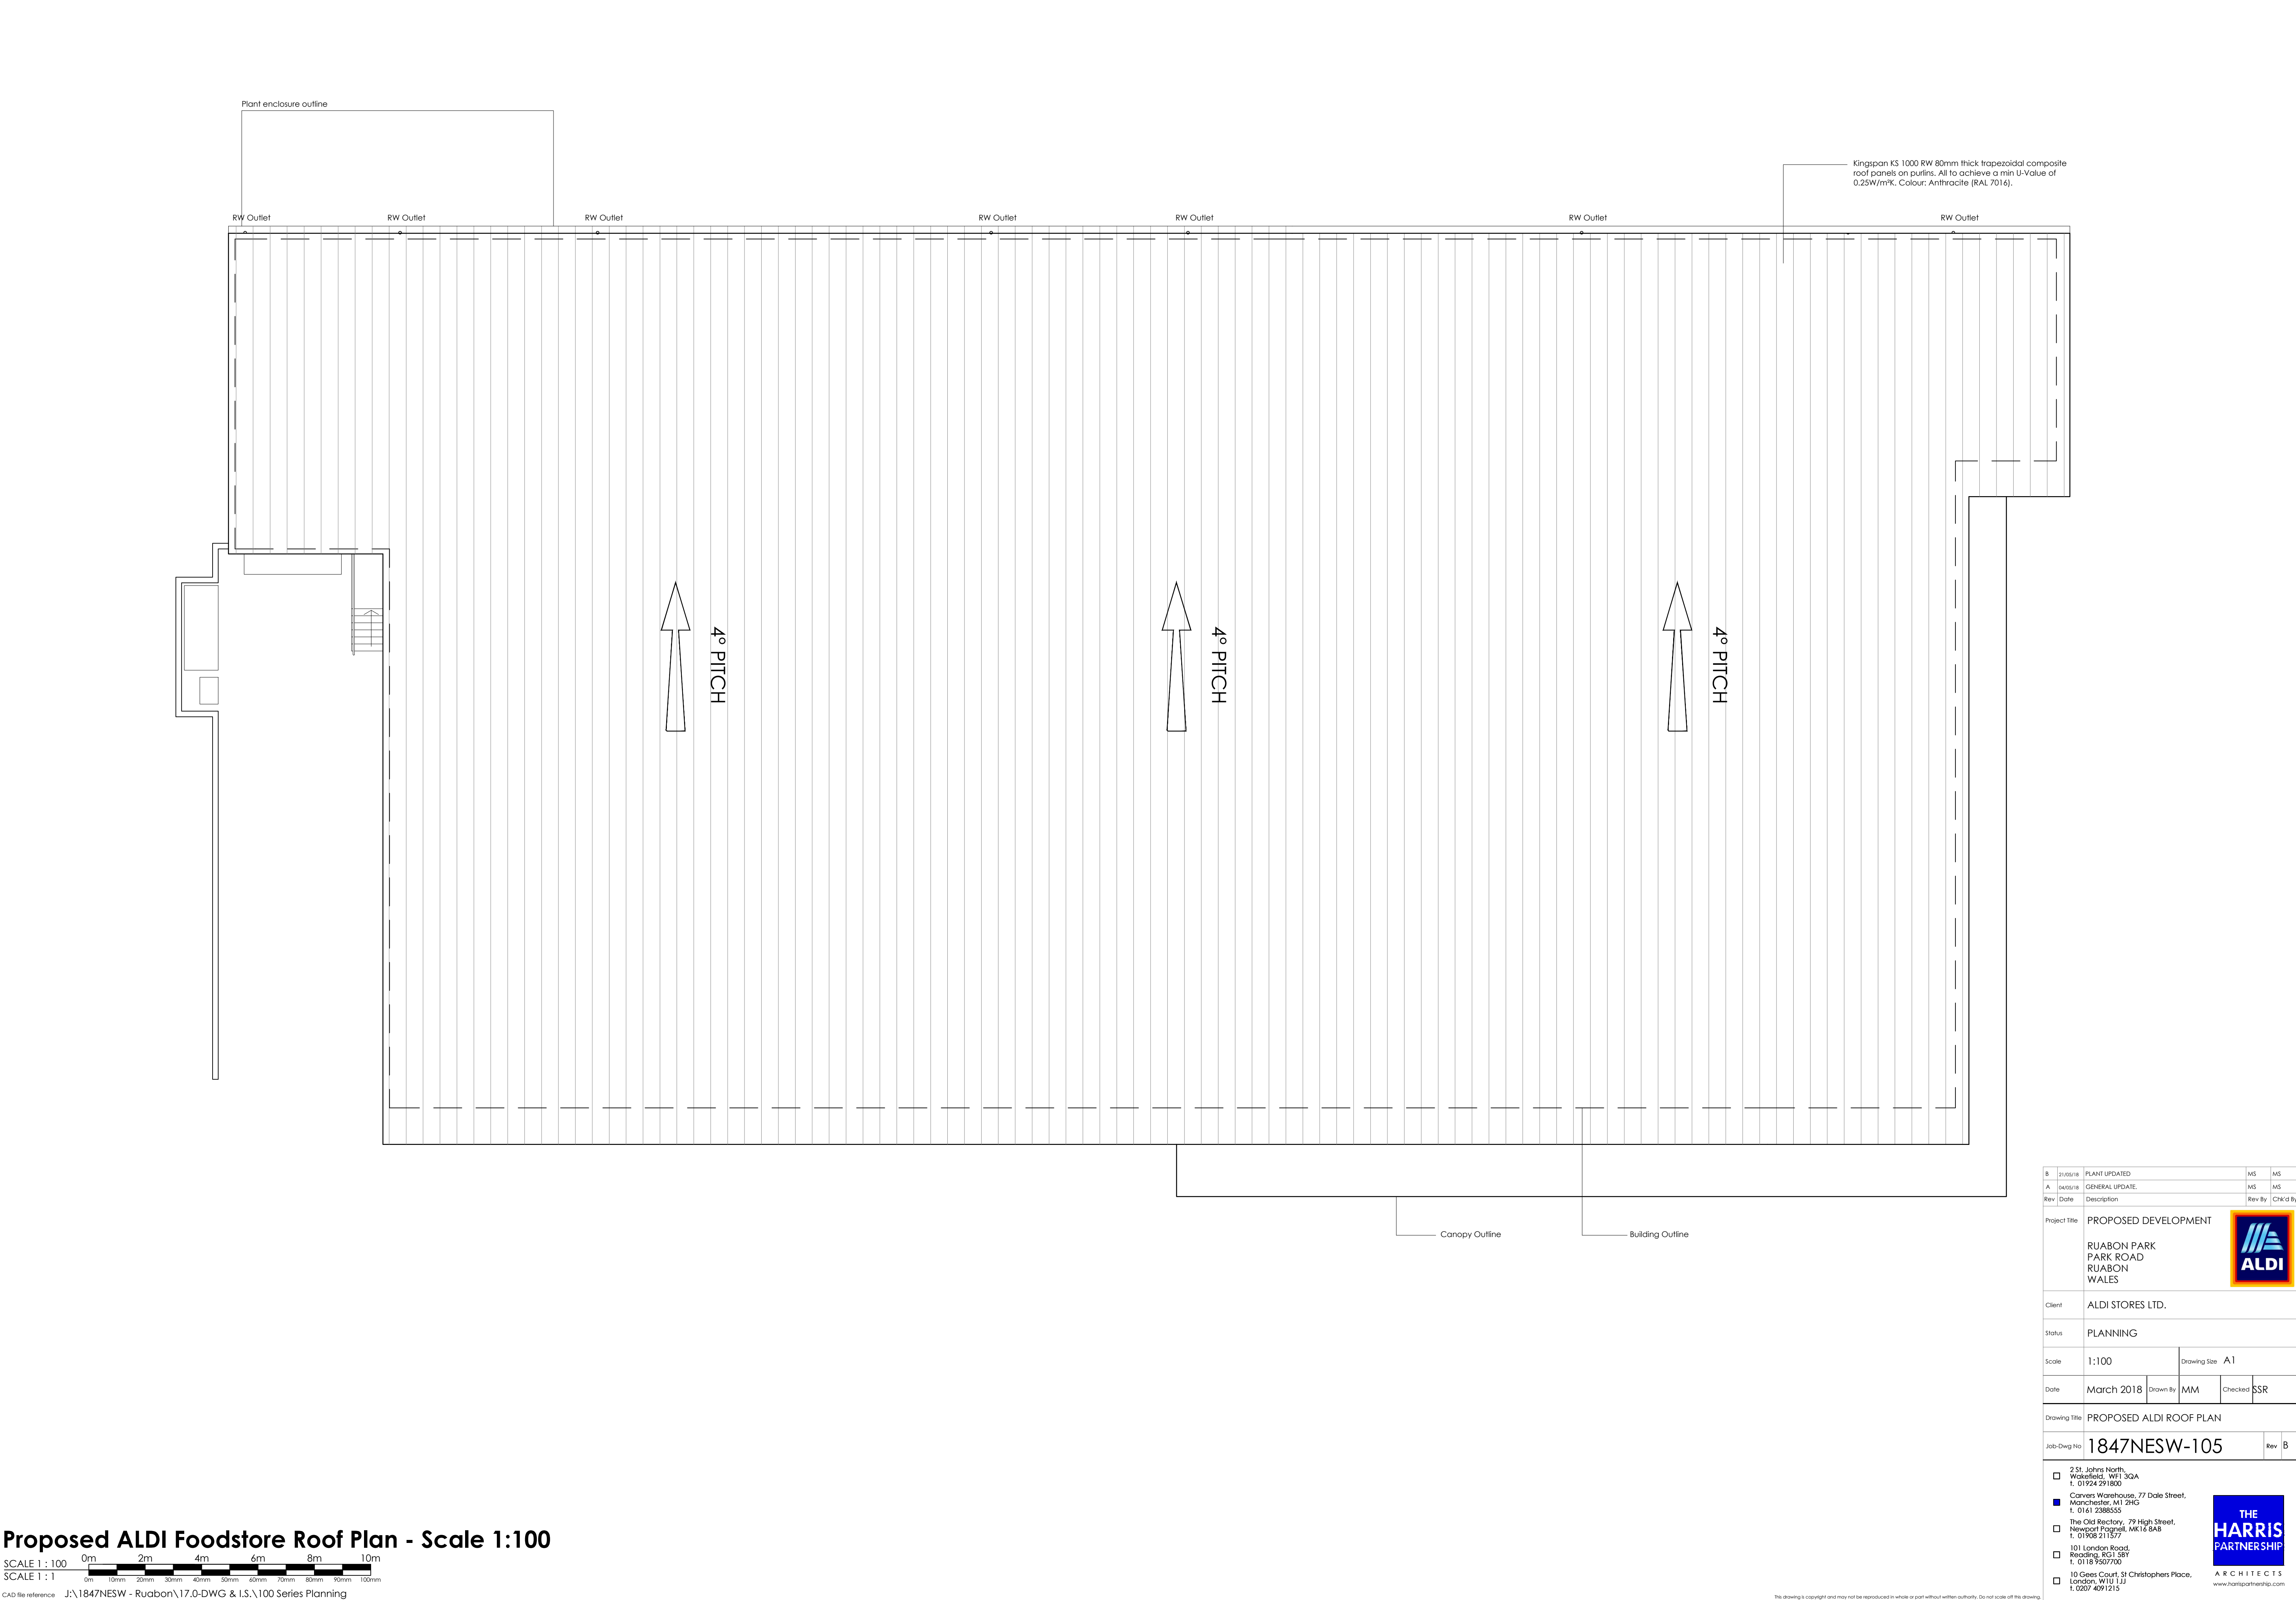

Proposed ALDI Foodstore Roof Plan - Scale 1:100

SCALE 1 : 100
SCALE 1 : 1
0m 10mm 20mm 30mm 40mm 50mm 60mm 70mm 80mm 90mm 100mm
CAD file reference J:\1847NESW - Ruabon\17.0-DWG & I.S.\100 Series Planning

B	21/03/18	PLANT UPDATED	MS	MS
A	04/03/18	GENERAL UPDATE	MS	MS
Rev	Date	Description	Rev By	Chk'd By
Project Title				
PROPOSED DEVELOPMENT				
RUABON PARK PARK ROAD RUABON WALES				
Client				
ALDI STORES LTD.				
Status				
PLANNING				
Scale			Drawing Size	
1:100			A1	
Date	March 2018	Drawn By	MM	Checked SSR
Drawing Title				
PROPOSED ALDI ROOF PLAN				
Job-Dwg No				Rev B
1847NESW-105				

☐ 2 St. Johns North,
Wakefield, WF1 3QA
t. 01924 291800

☒ Carvers Warehouse, 77 Dale Street,
Manchester, M1 2HG
t. 0161 2386555

☐ The Old Rectory, 79 High Street,
Newport Pagnell, MK16 6AB
t. 01908 211577

☐ 101 London Road,
Reading, RG1 5BY
t. 0118 9507700

☐ 10 Gess Court, St Christophers Place,
London, W1U 1JJ
t. 0207 4091215