


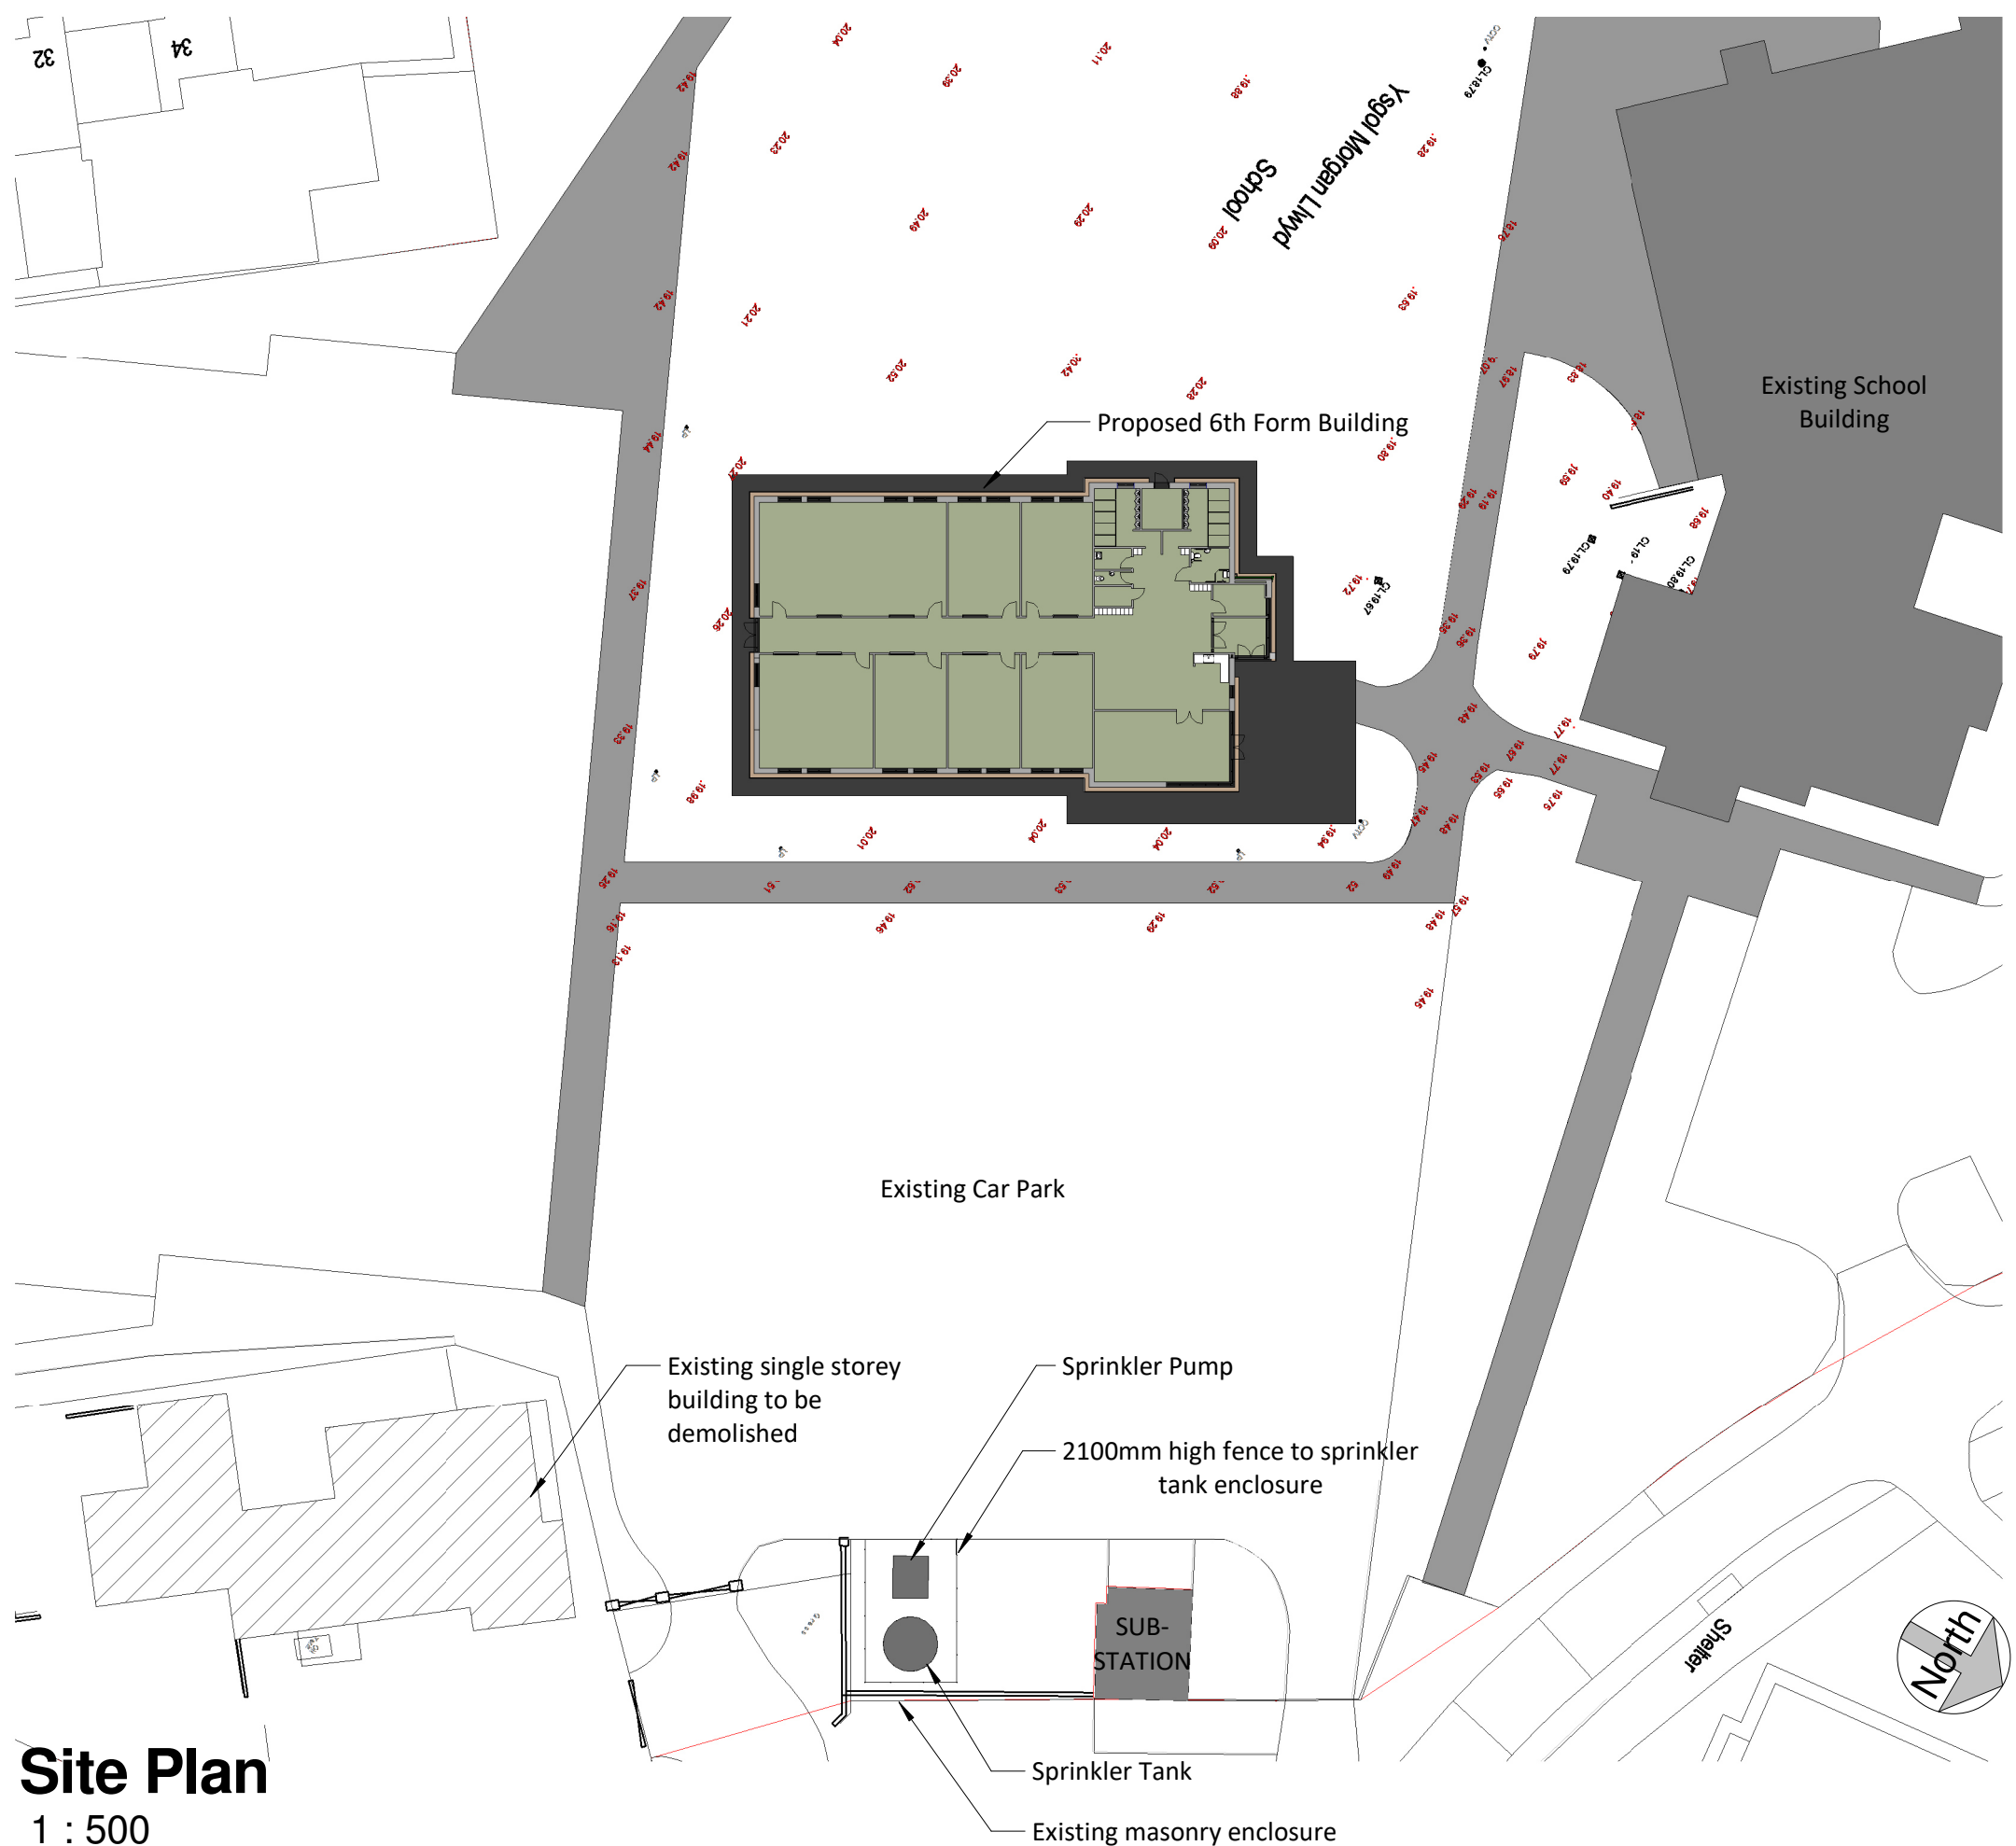

Site Plan
1 : 500

- General Notes
1. Contractor to verify all dimensions and check level datums on site
 2. All of the designs are the sole property of TACP Architects Ltd and may not be used without their written agreement
 3. All prints, specifications and their copyright are the property of TACP Architects Ltd
 4. Do not scale off drawings
 5. All dimensions shall be checked on site before commencement of shop drawings, manufacture and all discrepancies must be reported to TACP Architects Ltd

Revisions				
Rev	Date	Description	By	Check
A	26/04/18	Scheme updated	AHJ	MG
B	27/04/18	Issued for Planning	AHJ	MG
C	15/05/18	Building position updated	AHJ	MG

Consultants

Client

Read Construction

Project Title

Ysgol Morgan Llwyd

Drawing Title				
Site Layout				
Scale	Date	Drawn By	Checked By	Office
1 : 500@A3	26/03/18	AHJ	MG	Wrexham
Job Number	Drawing Number		Revision	
17071	ST-01		C	

TACP Architects Ltd
Pembroke House
Ellice Way, Wrexham Technology Park,
Wrexham, LL13 7YT
01978 291161

admin@tacparchitects.co.uk
www.tacparchitects.co.uk

Architecture • Interior Design • Healthcare Planning • Conservation • Masterplanning • Sustainable Design