





DRAWINGS


SITE PLAN

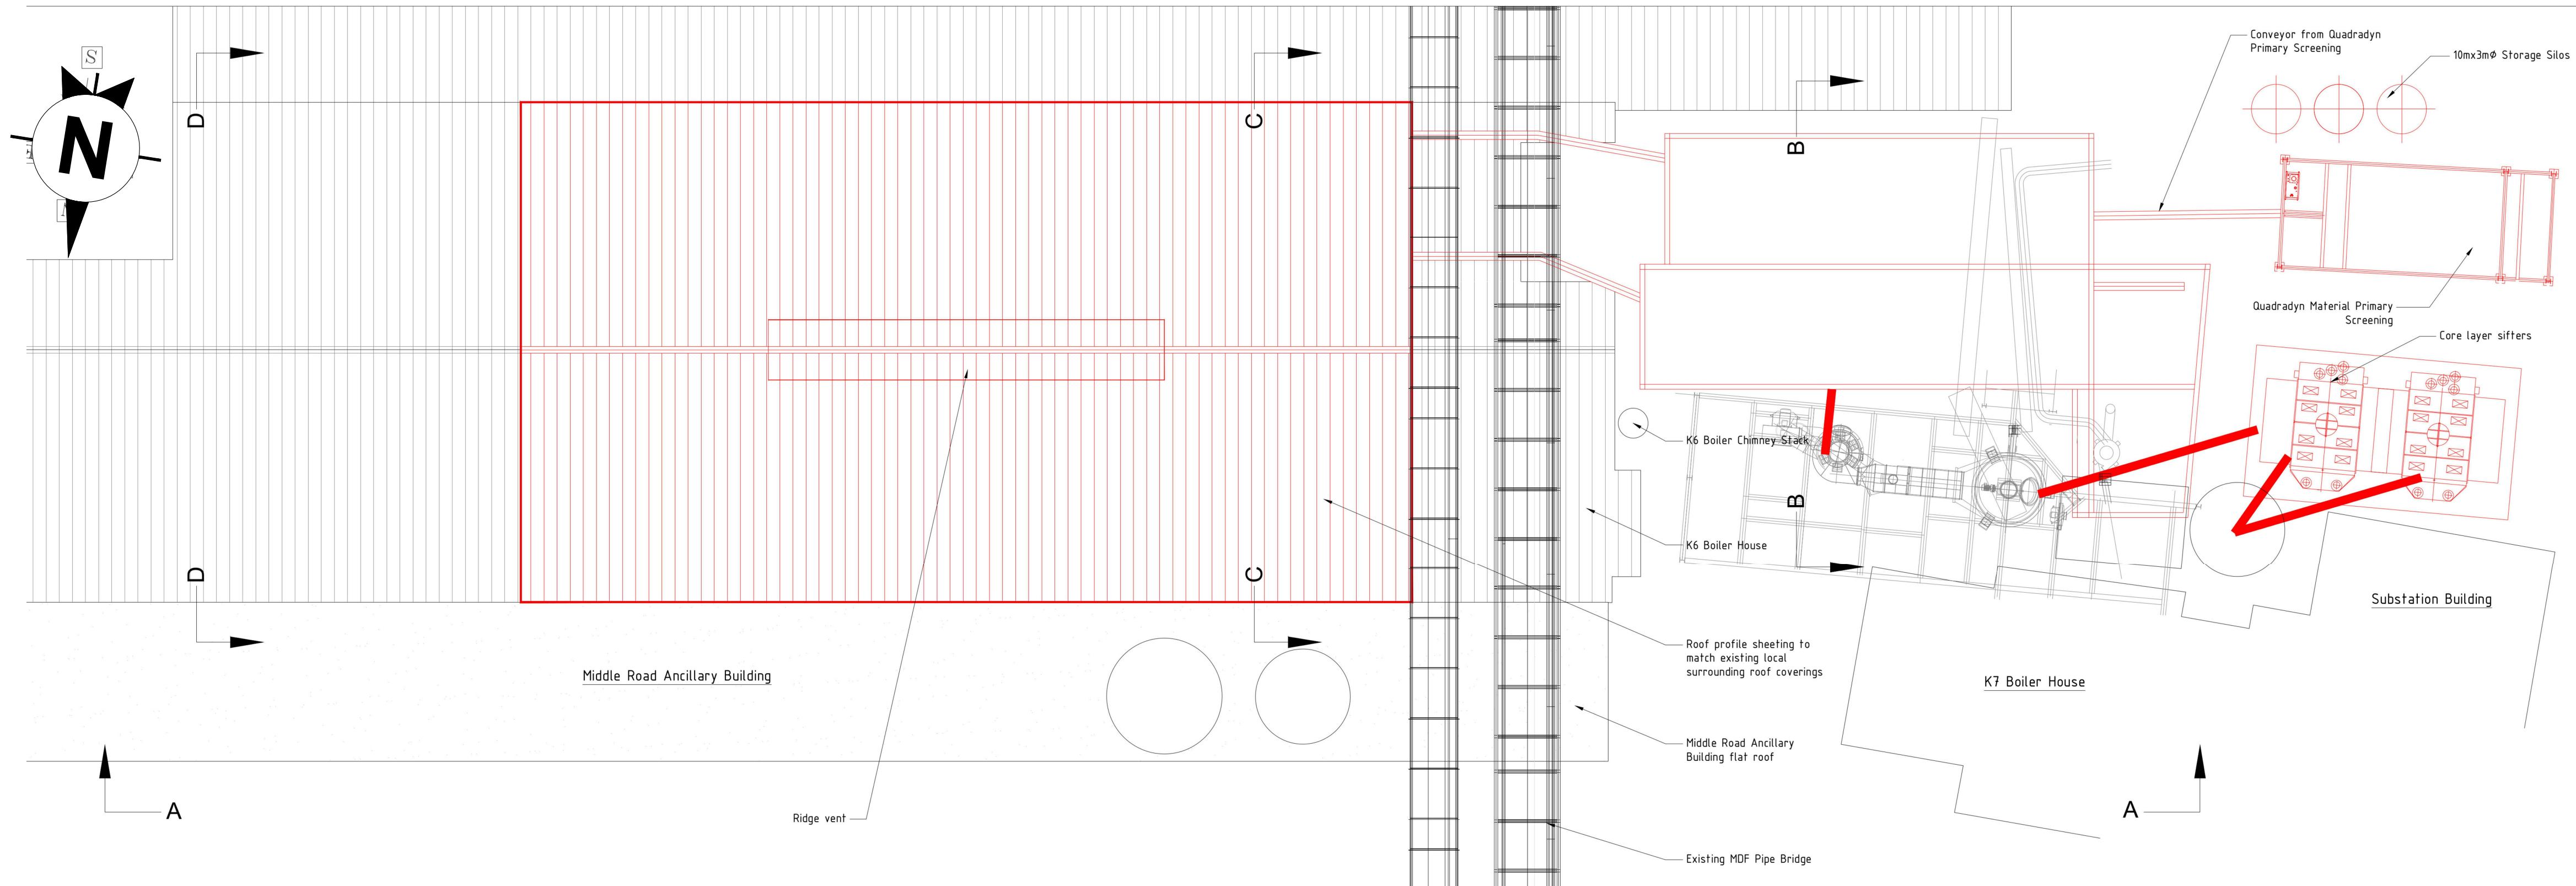


Elevation A-A

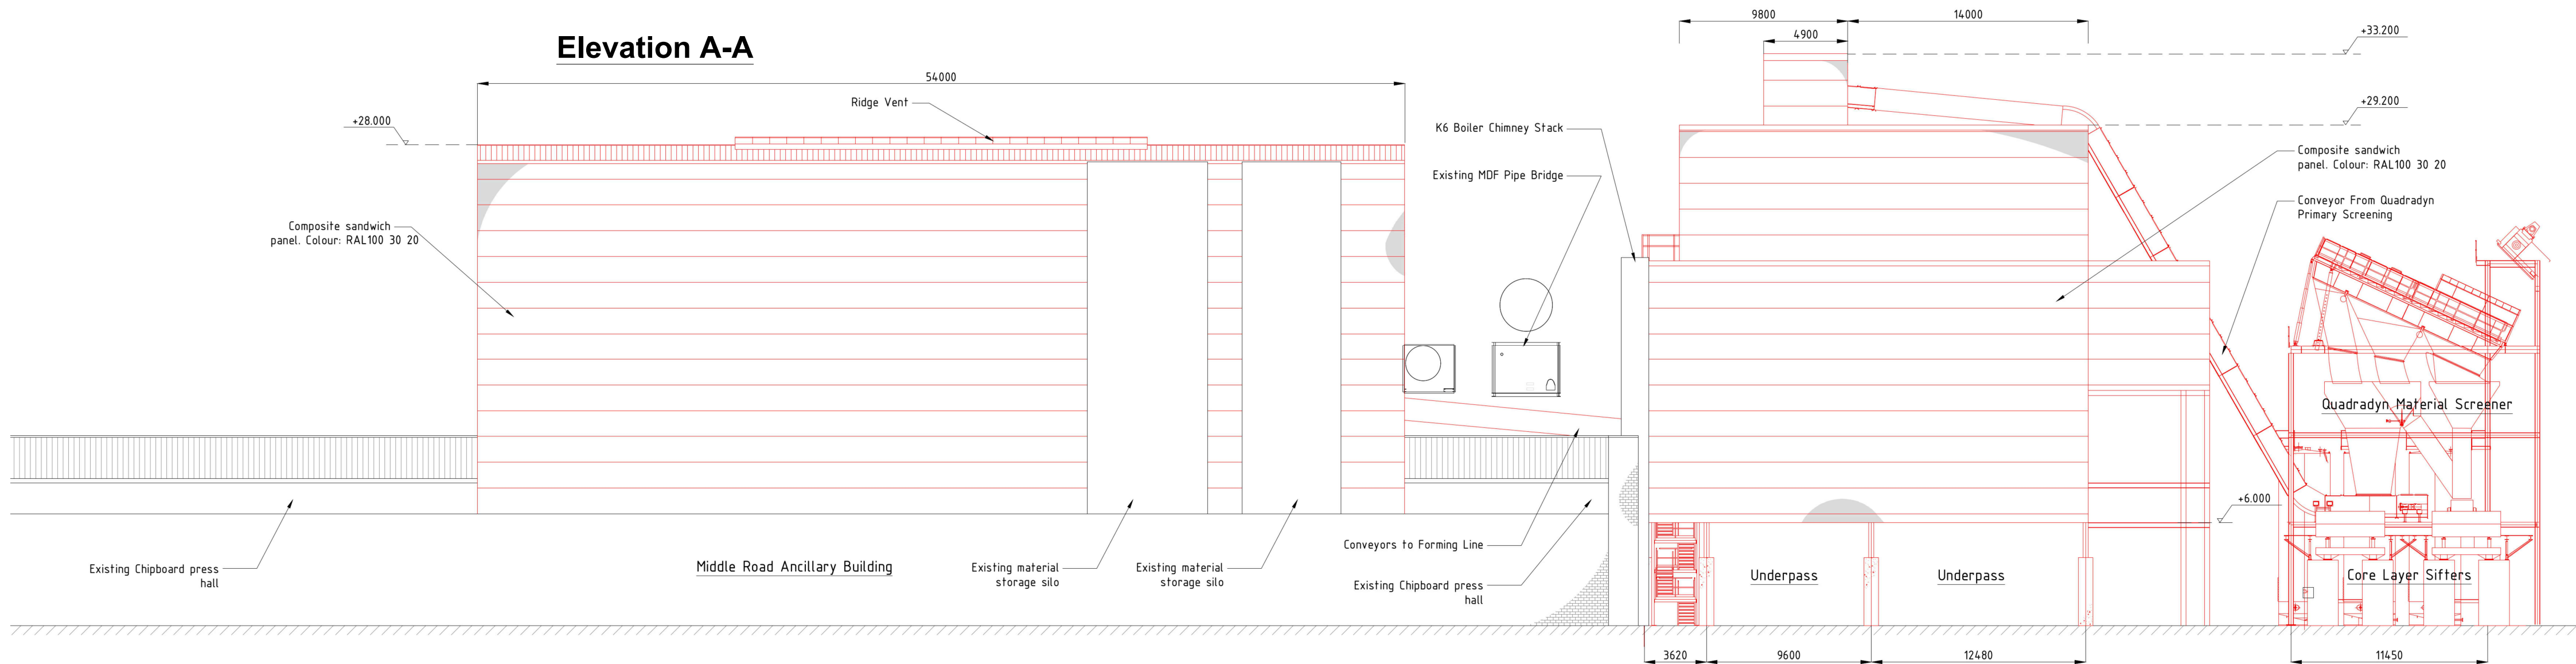


Elevation B-B

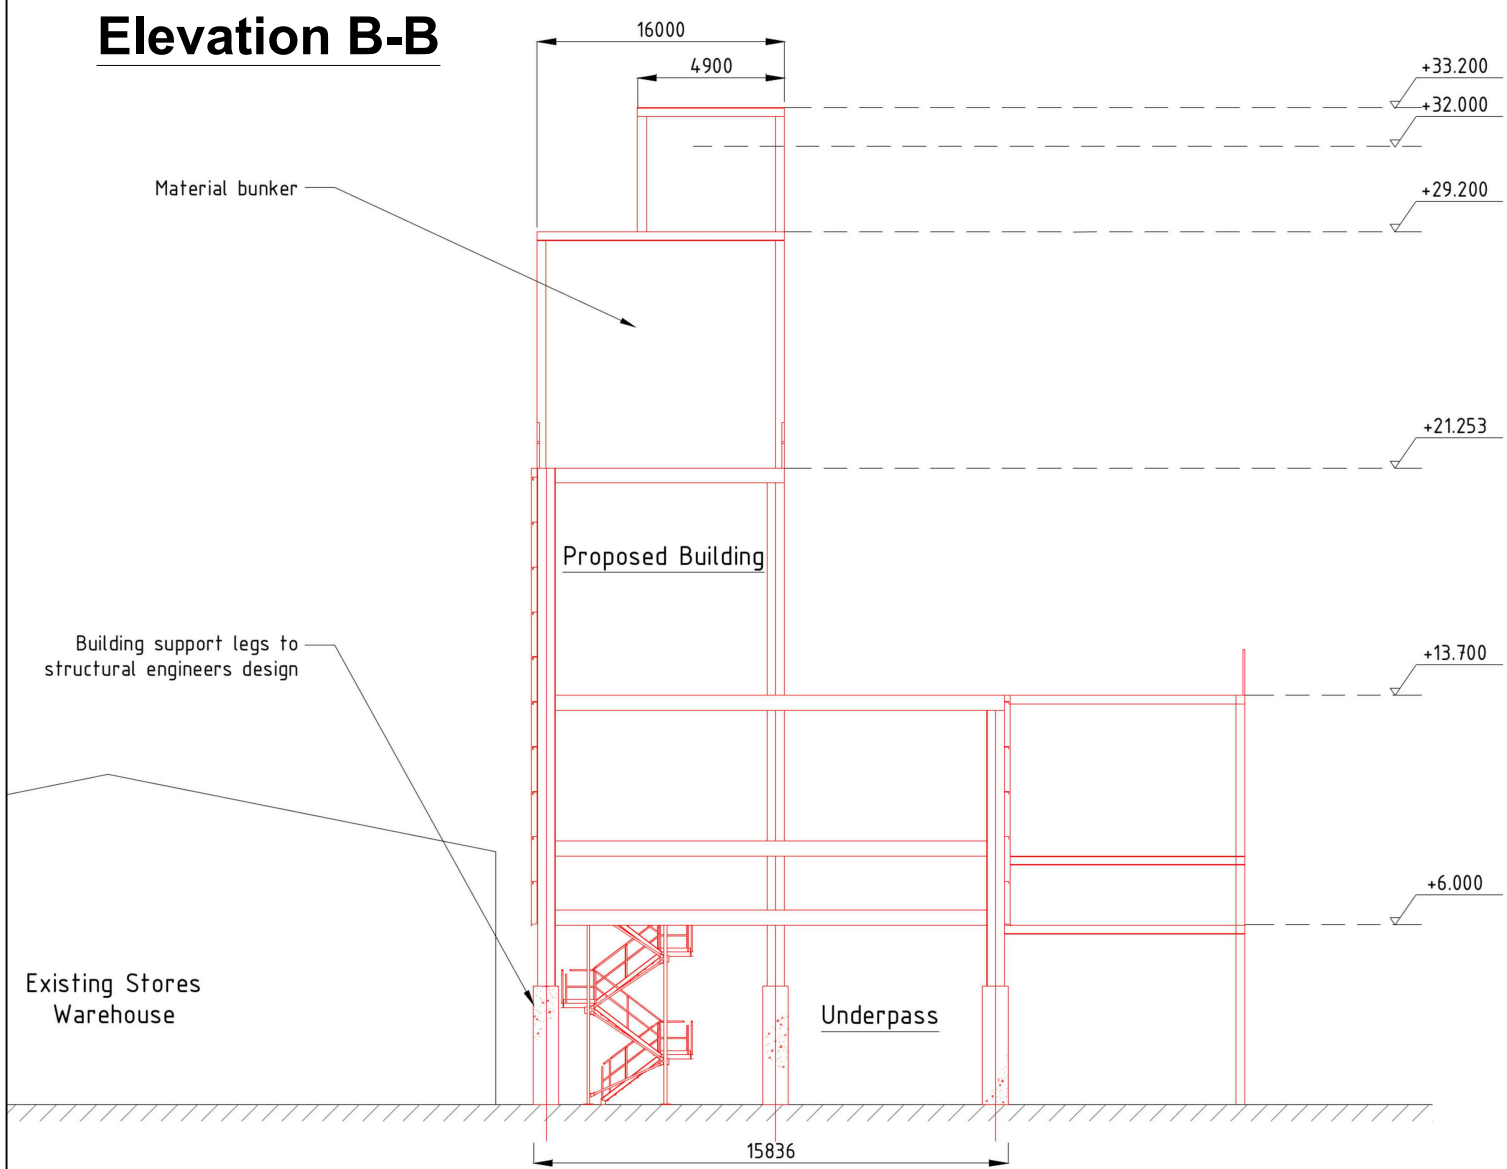

Elevation C-C

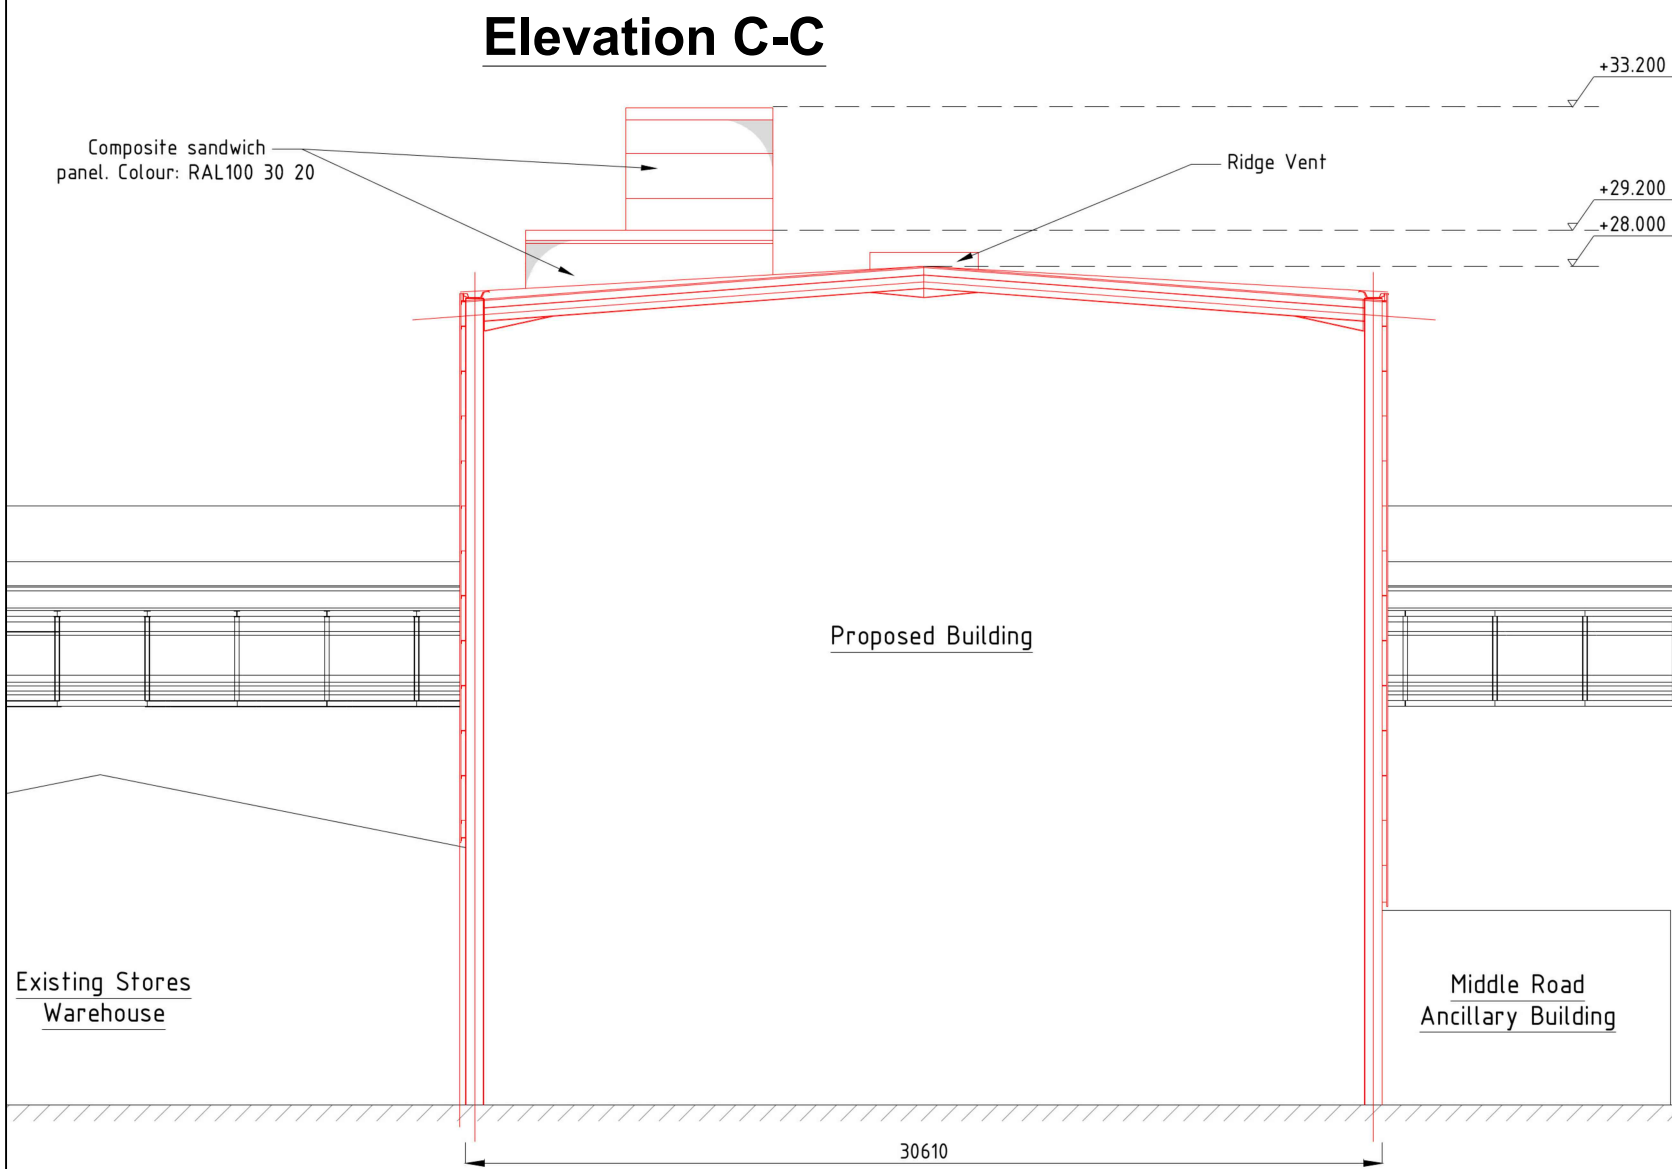

Elevation D-D

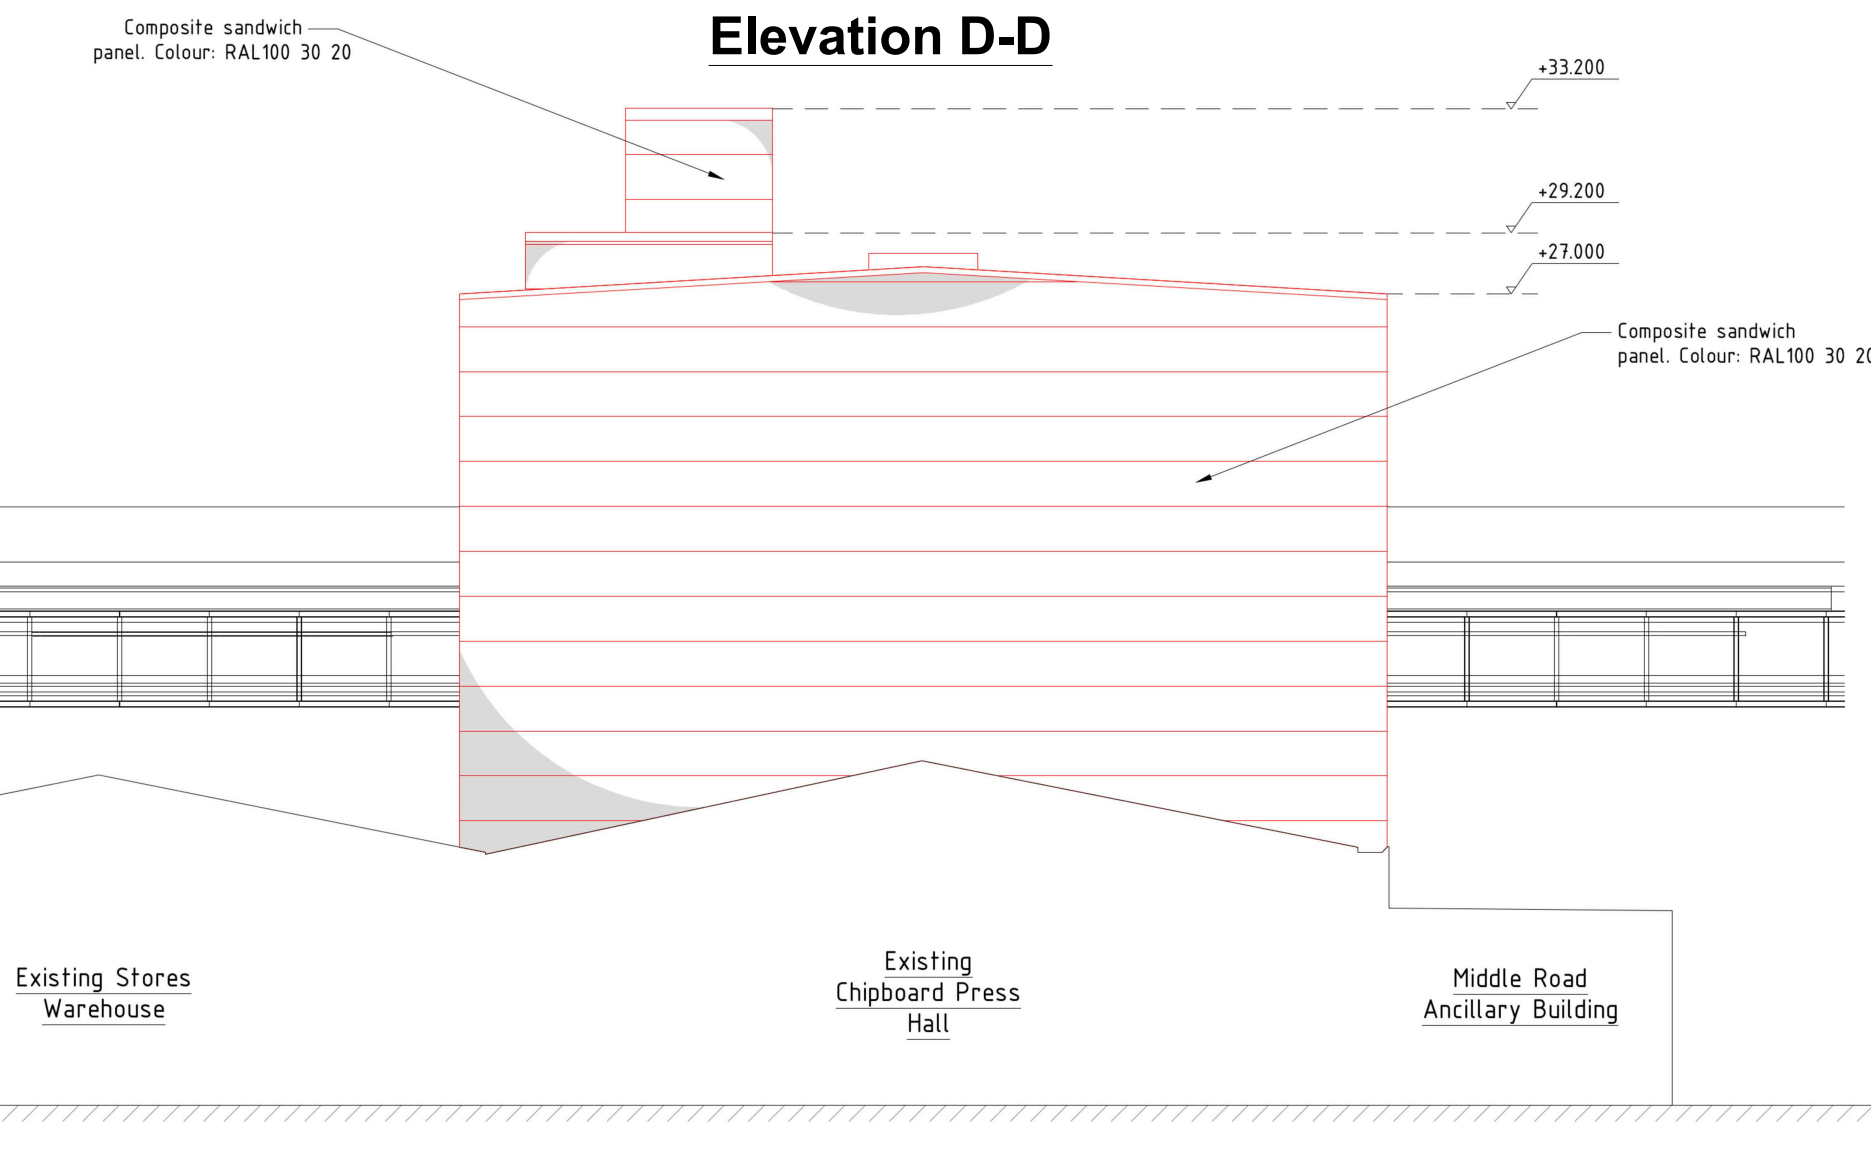

This drawing is the copyright of AXIS P.E.D Limited and may not be loaned, copied or reproduced in any way -or used for any offer, quote, tender or construction purposes without written consent of the company to do so

Follow any figured dimensions - do not scale. IF IN DOUBT ASK.

Revision History		Date
A	Building layout revised	Feb 2018
B	Building layout revised	Apr 2018

NOTE:
Buildings and Roof to be clad in
Olive Green Sandwich Panel
RAL 100 30 20

Sky Light Windows

Chester Office: Well House Barns Breton Chester CH4 0DH		South Manchester Office: Carnegie House 76 Water Lane Wilmslow SK9 5BB		axis
0844 8700 007 • www.axisped.co.uk				
client: KRONOSPAN				
project: OSB FACILITY				
drawing title: SITE PLAN & ELEVATIONS				
date: October 2017		drawn by:	SM	checked: AR
drawing number: 2197-01-02		status: For Planning		
scale(s): 1:250 @ A1		rev:	B	
planning environment design				