

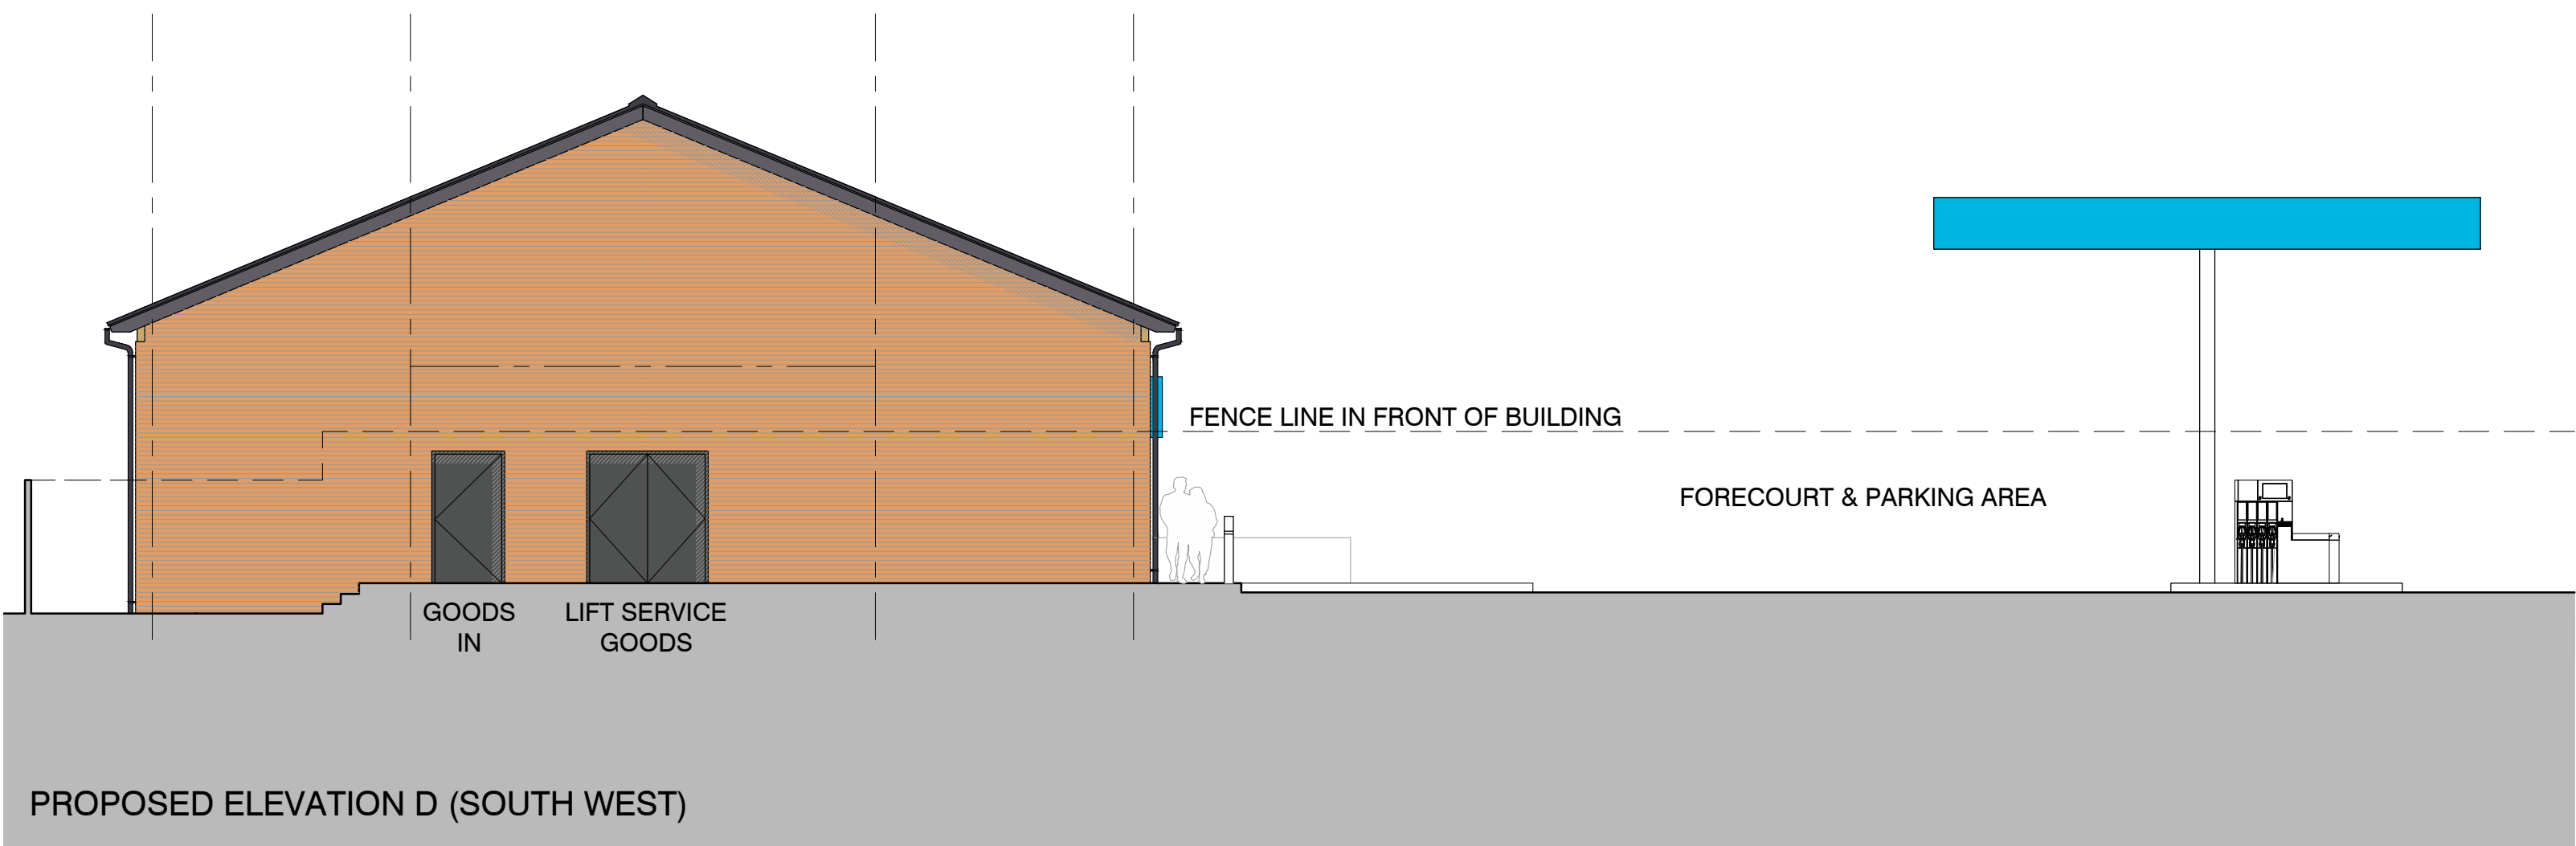
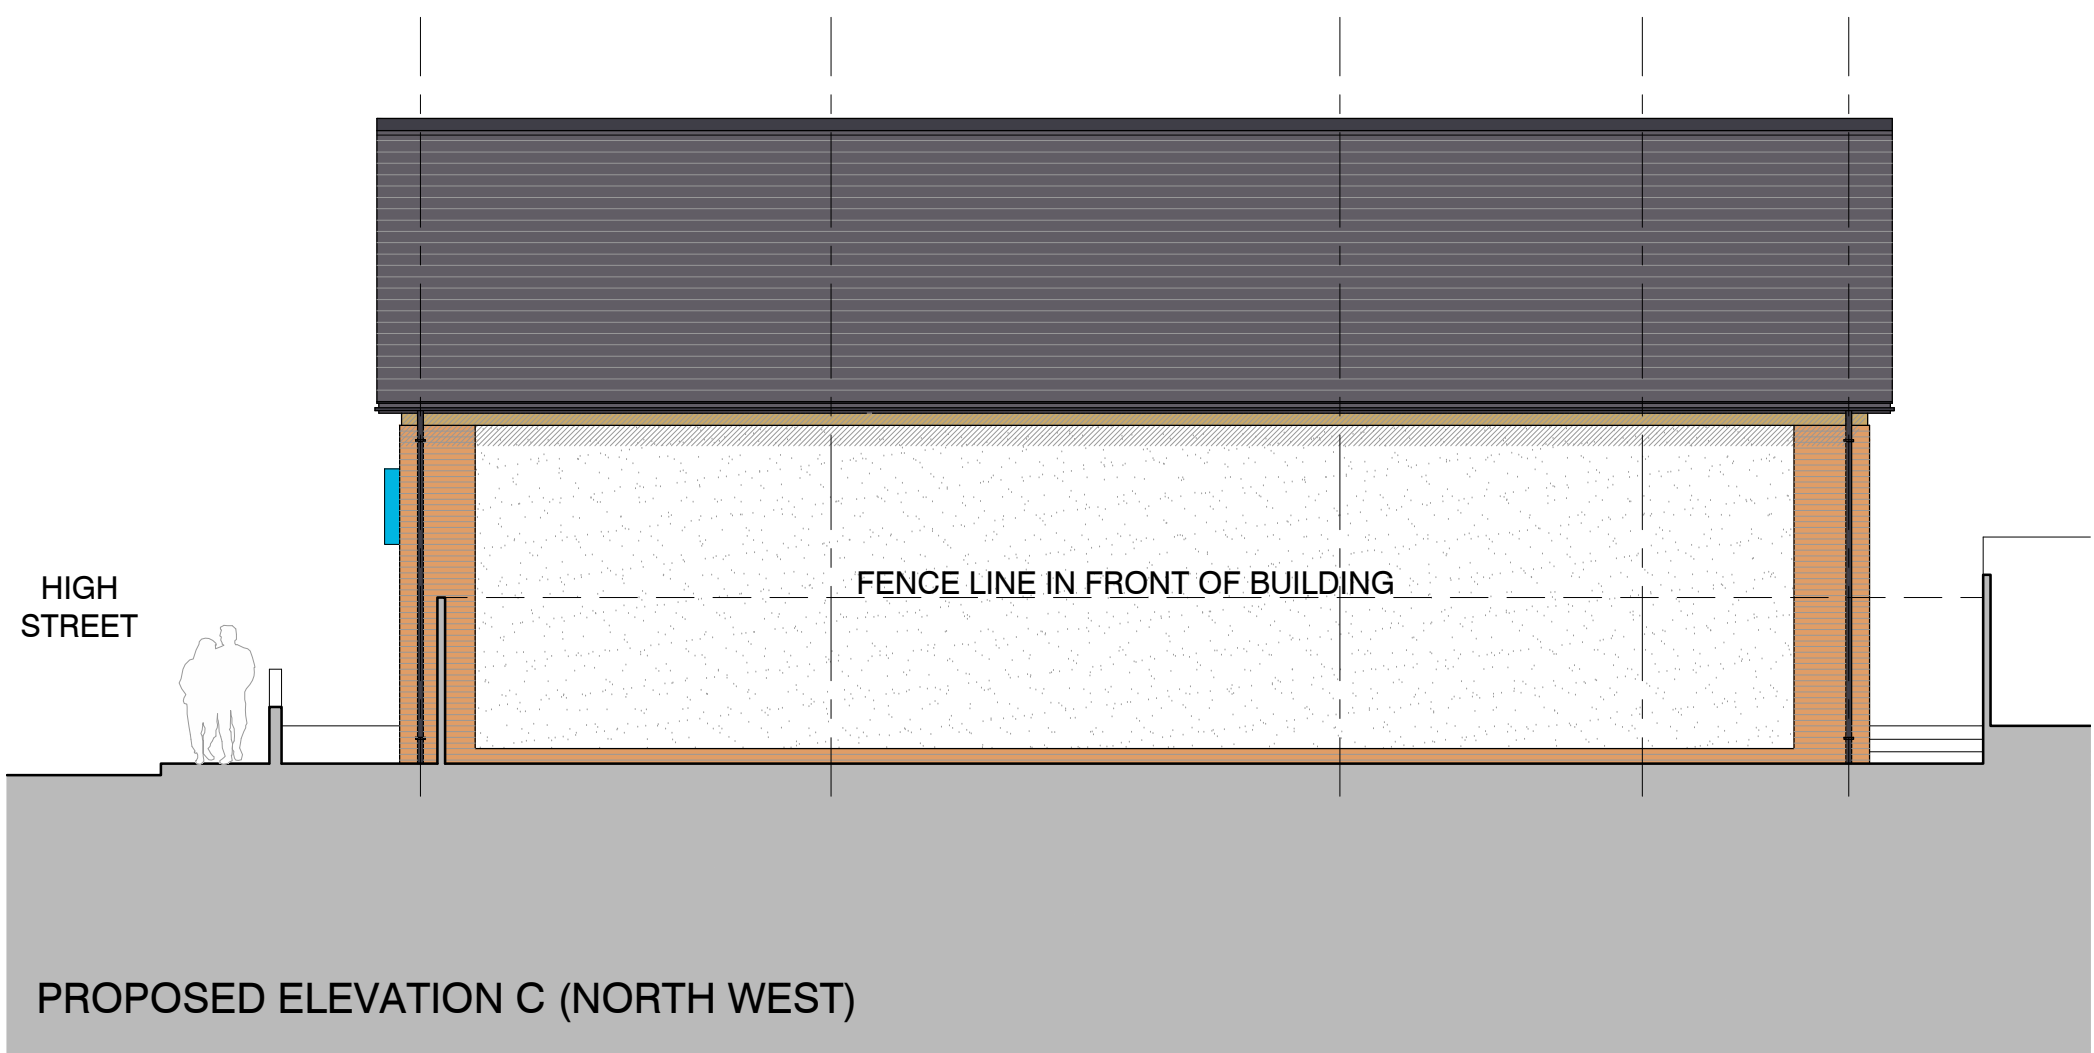


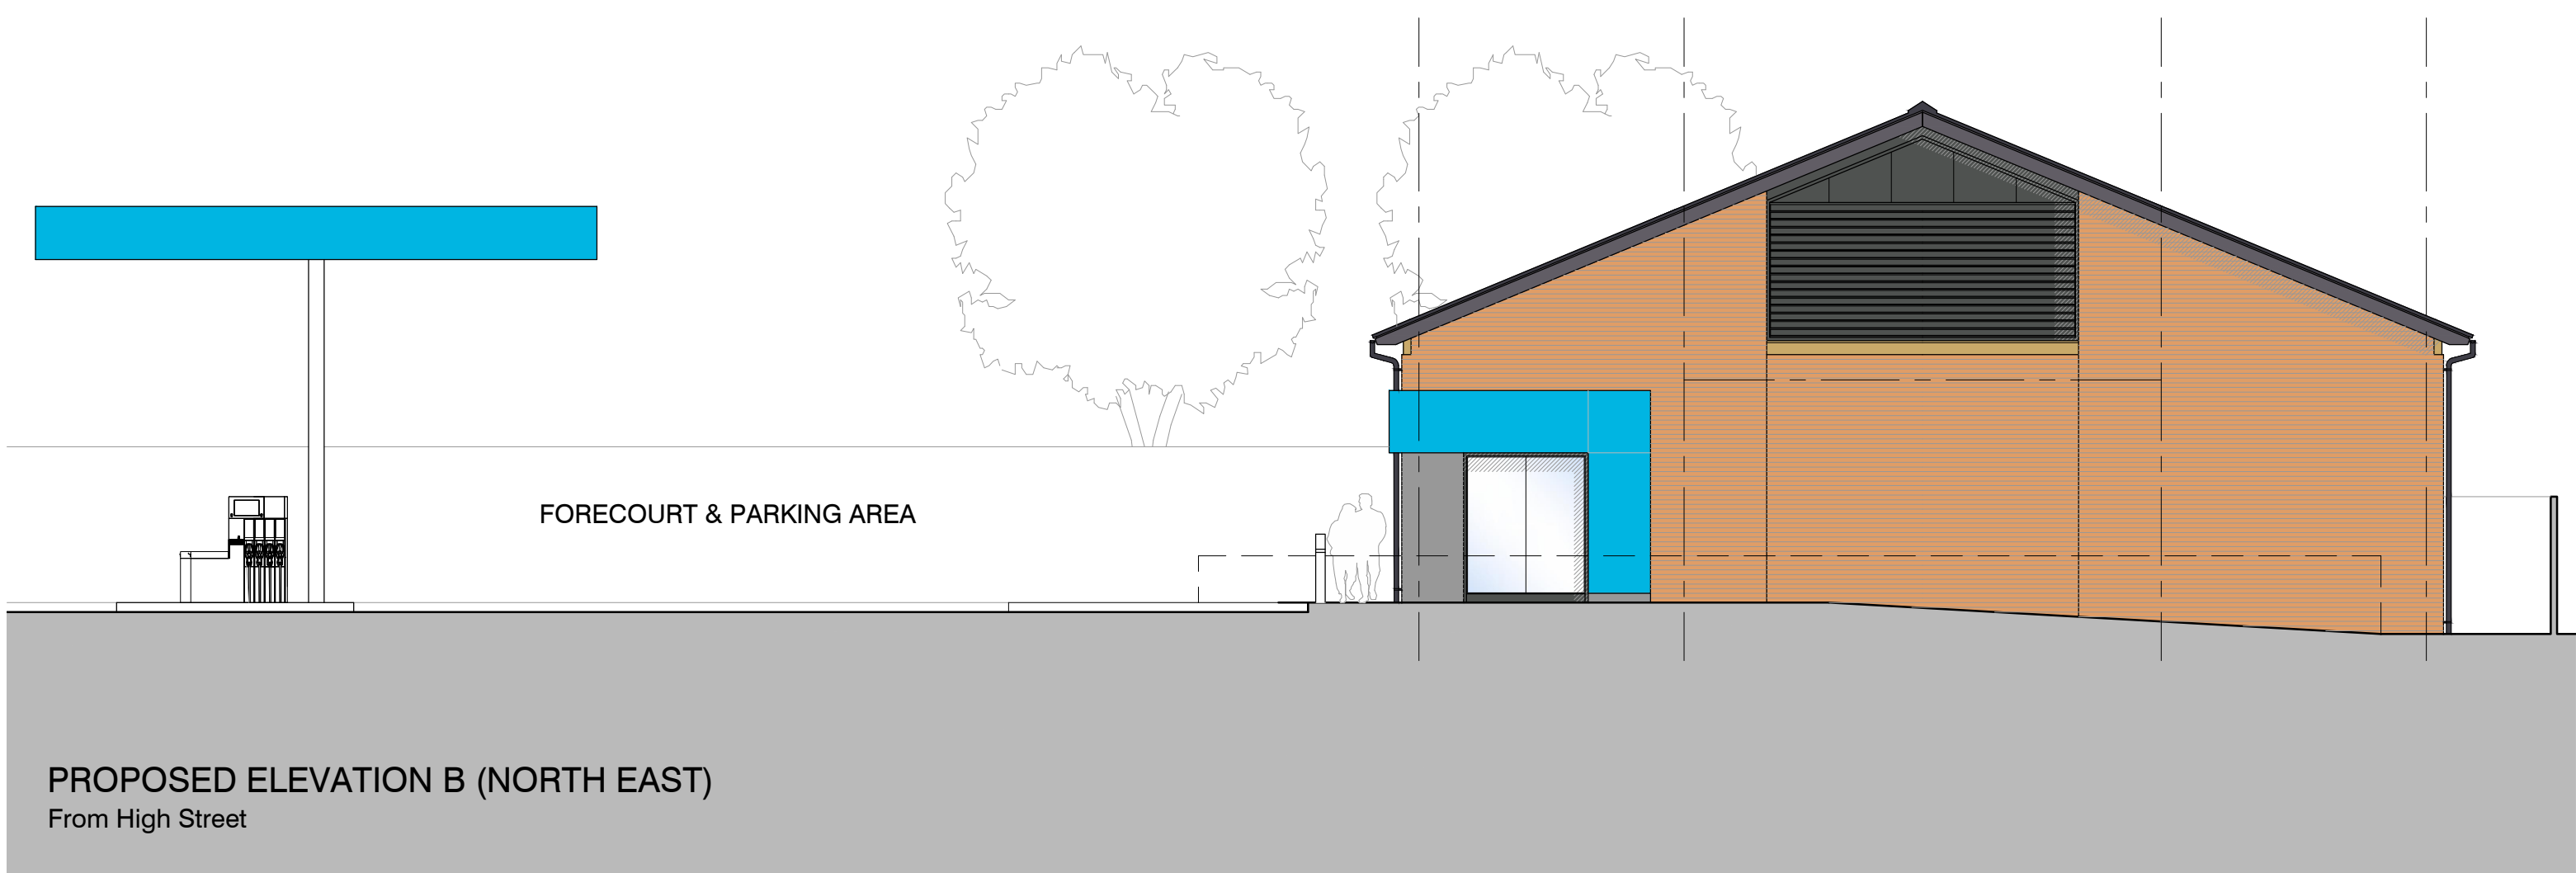

MATERIALS SCHEDULE -	
WALLS -	RED/ BROWN BRICKWORK BLUE/ BLACK BRICKWORK THRU/ COLOURED RENDER, POLAR K-REND OR SIMILAR
WHITE	K-REND OR SIMILAR
ROOF -	SLATE APPEARANCE TILES
WINDOWS / DOORS -	DARK GREY (RAL7043) ALUMINUM UNITS WITH CLEAR GLAZING DARK GREY (RAL7043) LOUVRED
SCREEN	
RAINWATER GOODS -	DARK GREY ALUMINUM
NOTES	
ALL SIGNAGE IS SHOWN INDICATIVE AND IS SUBJECT TO SEPARATE ADVERTS APPLICATION	
ACCOMMODATION SCHEDULE	
NET SALES AREA	- 2991 sqft (278sqm)
NET 'BACK OF HOUSE' AREA	- 1119 sqft (104sqm)
GROSS INTERNAL AREA (456sqm)	- 4907 sqft

 

Revision:

By App. Revision continued:

By App. NOTES:

C - 17.05.18 - ELEVATIONS AMENDED IN ACCORDANCE TO UPDATED PLANS - JK
B - 30.04.18 - LOUVRE UPDATED AS AB GROUP COMMENTS - PJH
A - 26.04.18 - SIDE AND REAR ELEVATIONS ADDED TO PLAN - PJH



archers**stevenage** | suiteB4 first floor | mindenhall court |
high street | stevenage | SG13UN | T: 01438 365 968
archers**manchester** | 5th floor | clibase | 40 princess
street | manchester | M16DE | T: 0161 228 6020
e:arc@archerarchitects.co.uk www.archerarchitects.co.uk

Important note: This drawing is issued on the condition that it is not reproduced,
disclosed or copied to any unauthorized person without written consent. Copyright
archerarchitects. All dimensions to be verified on site.

Client

THE CO-OPERATIVE ESTATES

Project

**THE CO-OPERATIVE, HIGH STREET
COEDPOETH, LL11 3UF**

Drawing title

**PLANNING APPLICATION -
PROPOSED BUILDING ELEVATIONS**

Scale

1:100@A1

Date

25/04/2018

Drawing number

6036(P)203

Drawn

PJH

Issuing Discipline

architecture

Checked

AA

Revision

C

FOR PLANNING