



Do not scale off this drawing. All dimensions to be checked on site prior to manufacture and construction. This drawing is the property of Just-H Architects and should not be reproduced without permission. All discrepancies to be brought to the attention of the architect immediately. This drawing to be read in conjunction with the specification / bill of quantities and related drawings.

REVISION		12.05.18
-	FIRST ISSUE	
A	ELEVATION 4 UPDATED TO SHOW EXTENSION	01.06.18

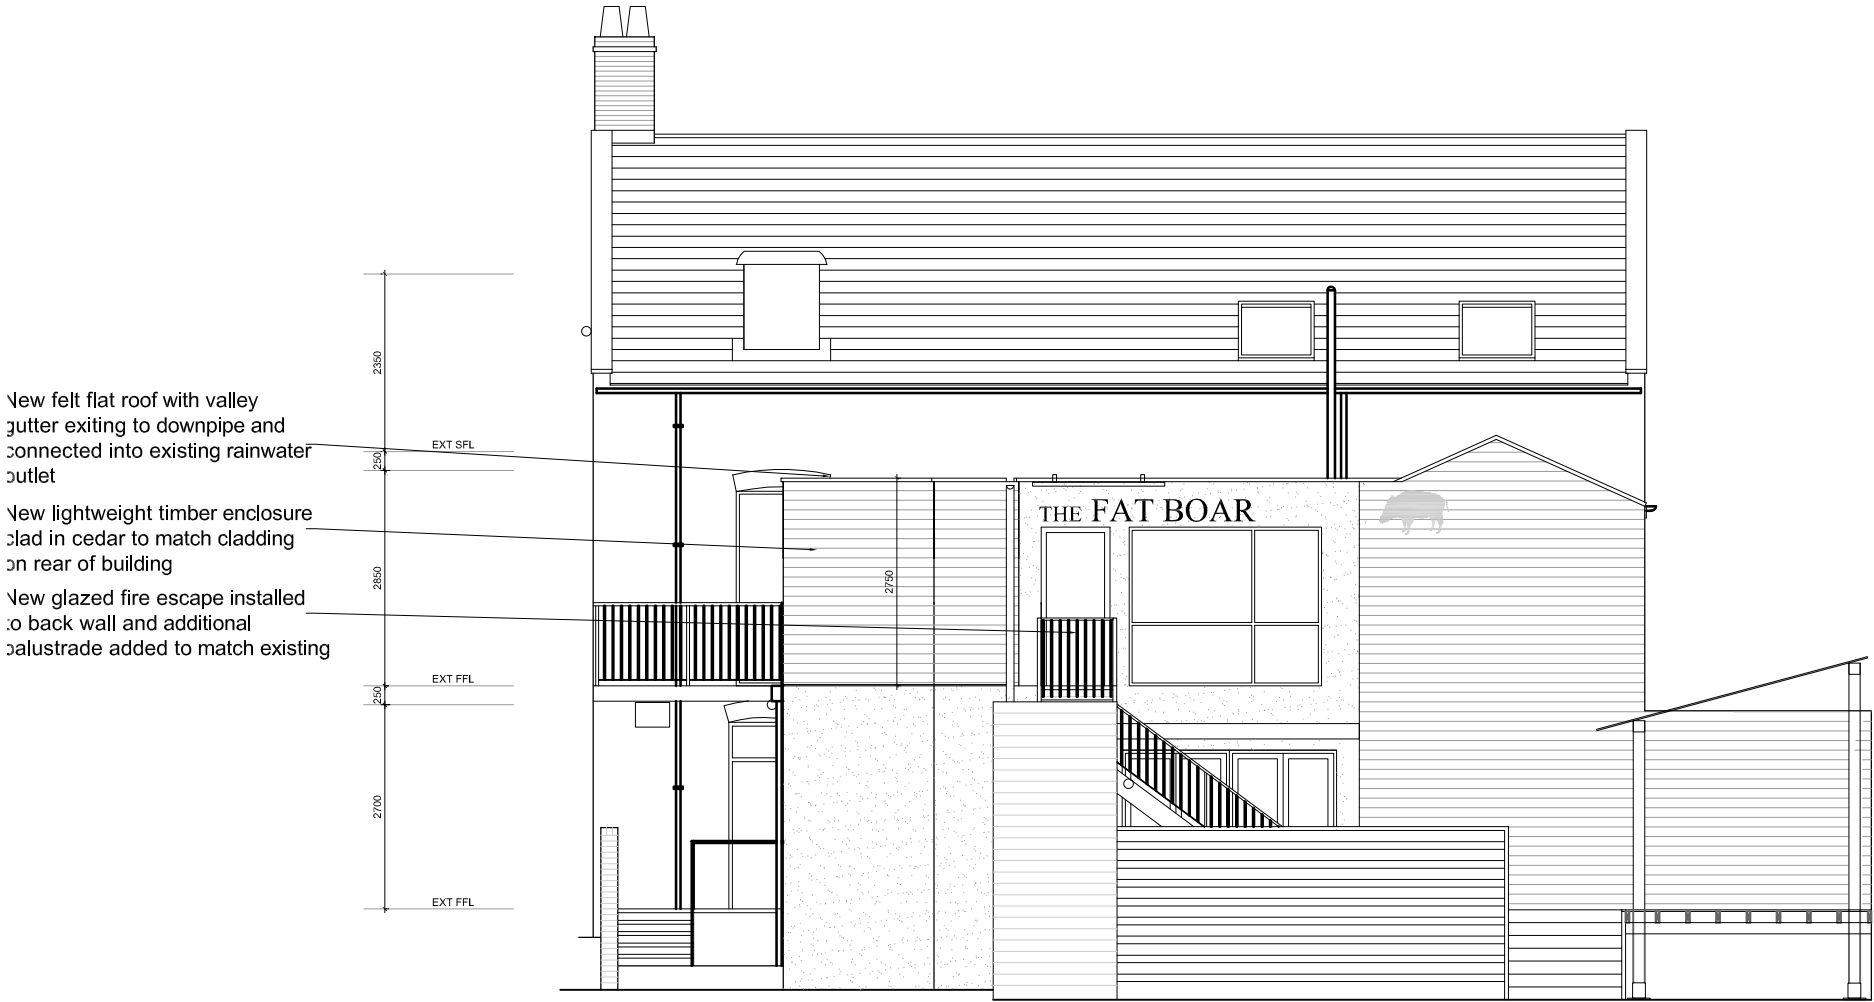

PROPOSED REAR ELEVATION 3

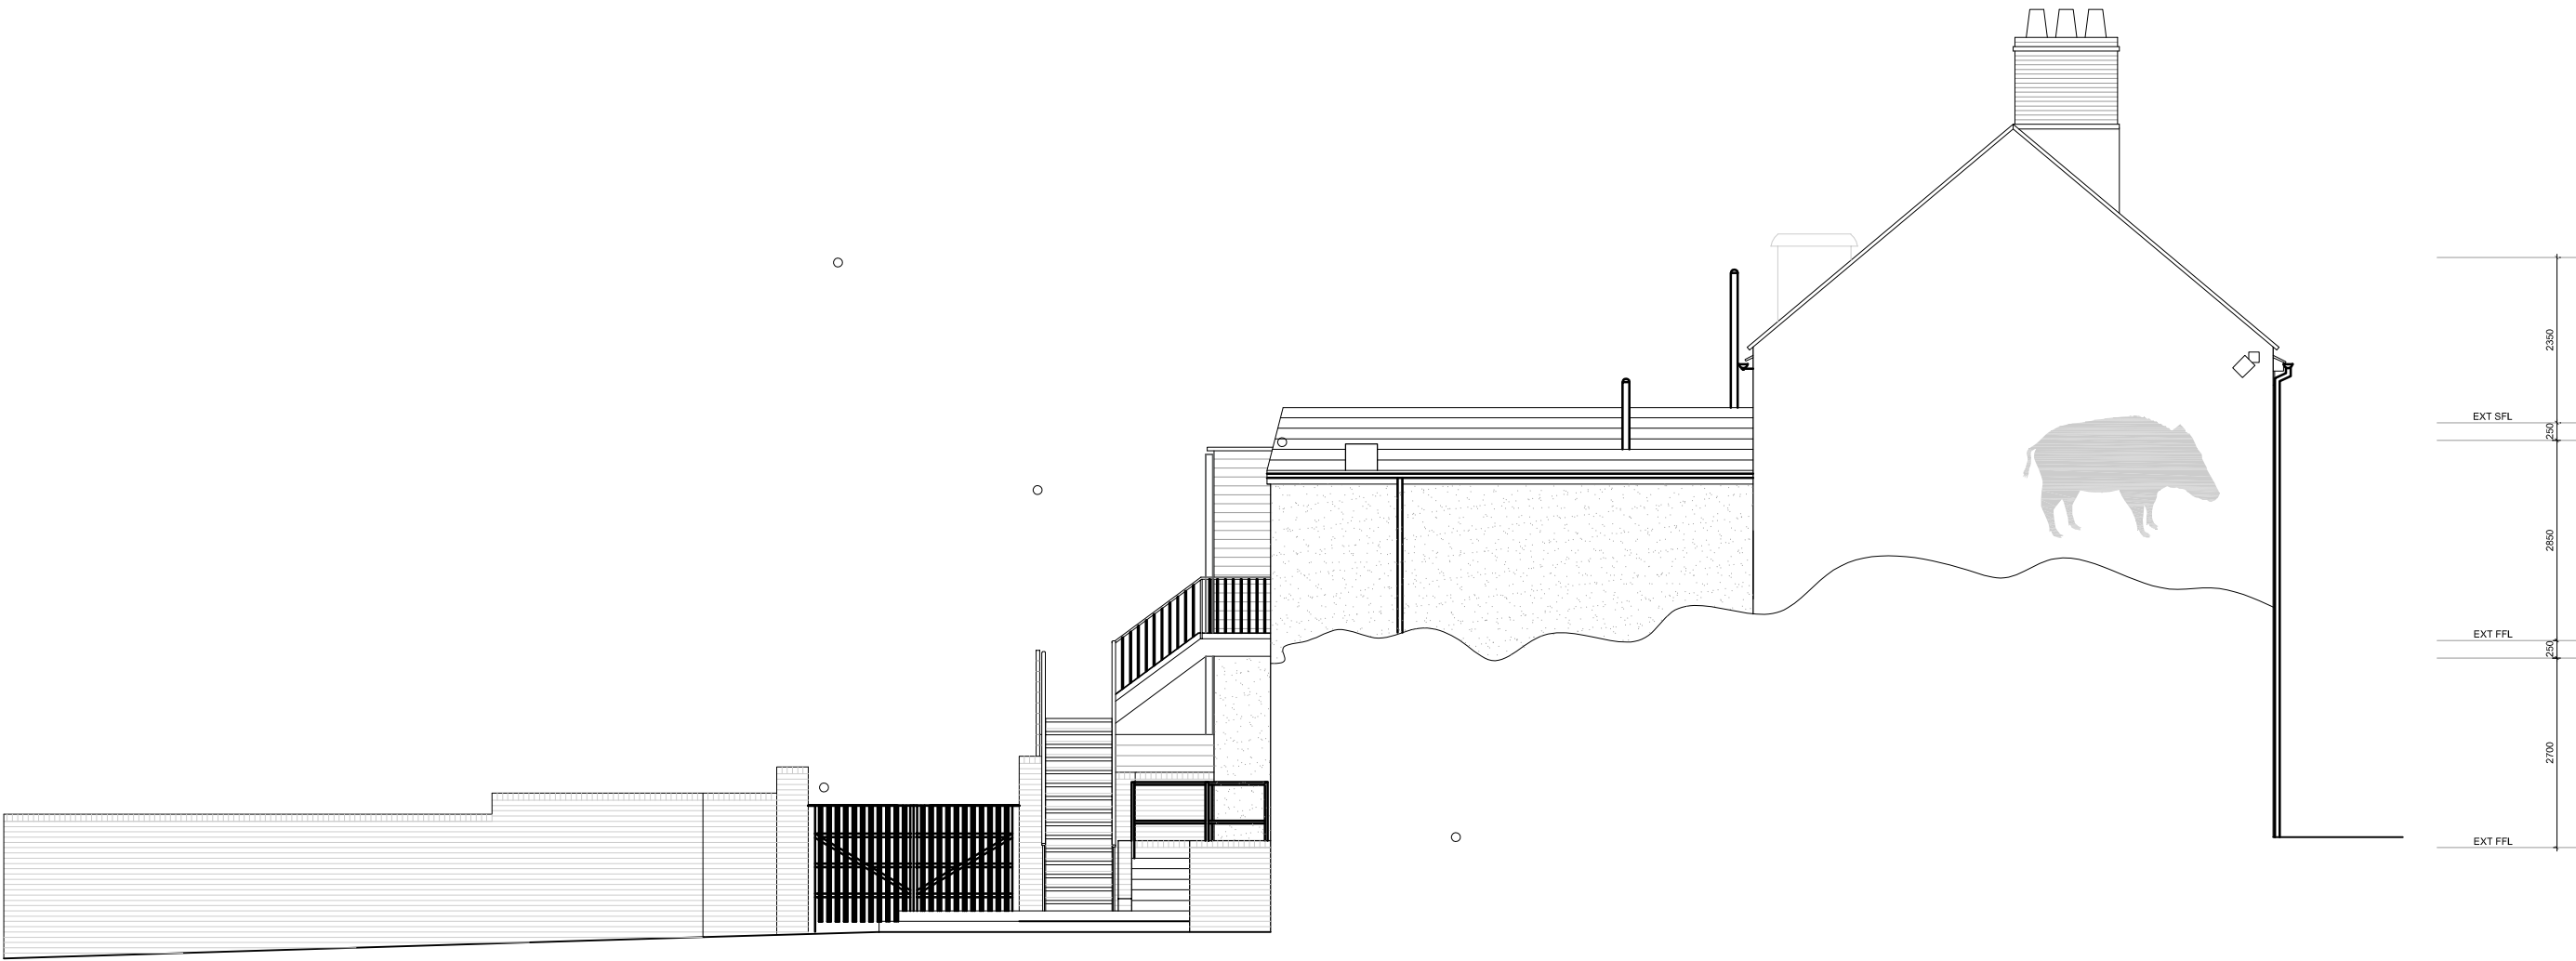

PROPOSED SIDE ELEVATION 4

BARDONRICH	client
THE FAT BOAR WREXHAM	project
PROPOSED ELEVATIONS 1 AND 2	title
BDR-EXT	job No.
AV02 / A	dwg No.
1:100 @ A2	scale
JHD	drawn

JUST

ARCHITECTS

3 Jordan Street
Manchester
M15 4PY
0161 237 5500
info@justharchitects.co.uk