




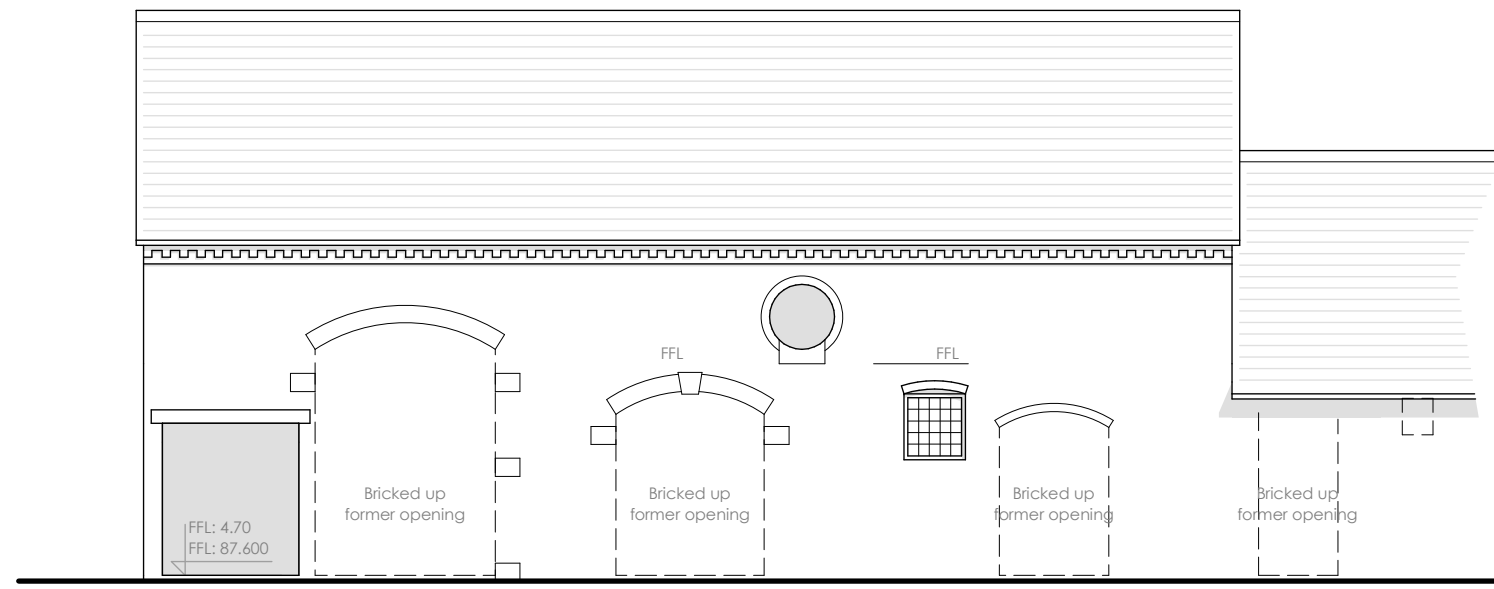


SOUTH WEST
ELEVATIONS AS EXISTING (1/100 @ A1)

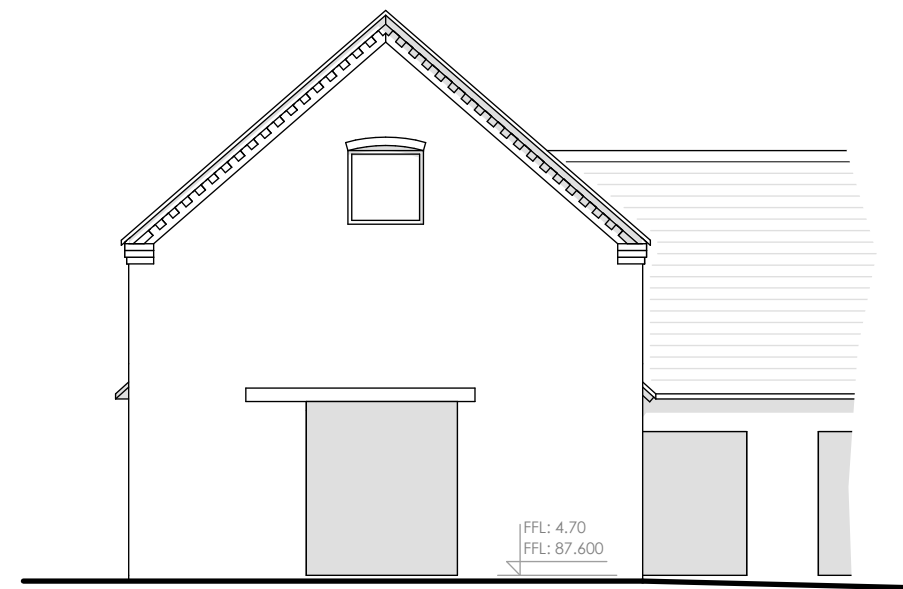


NORTH WEST

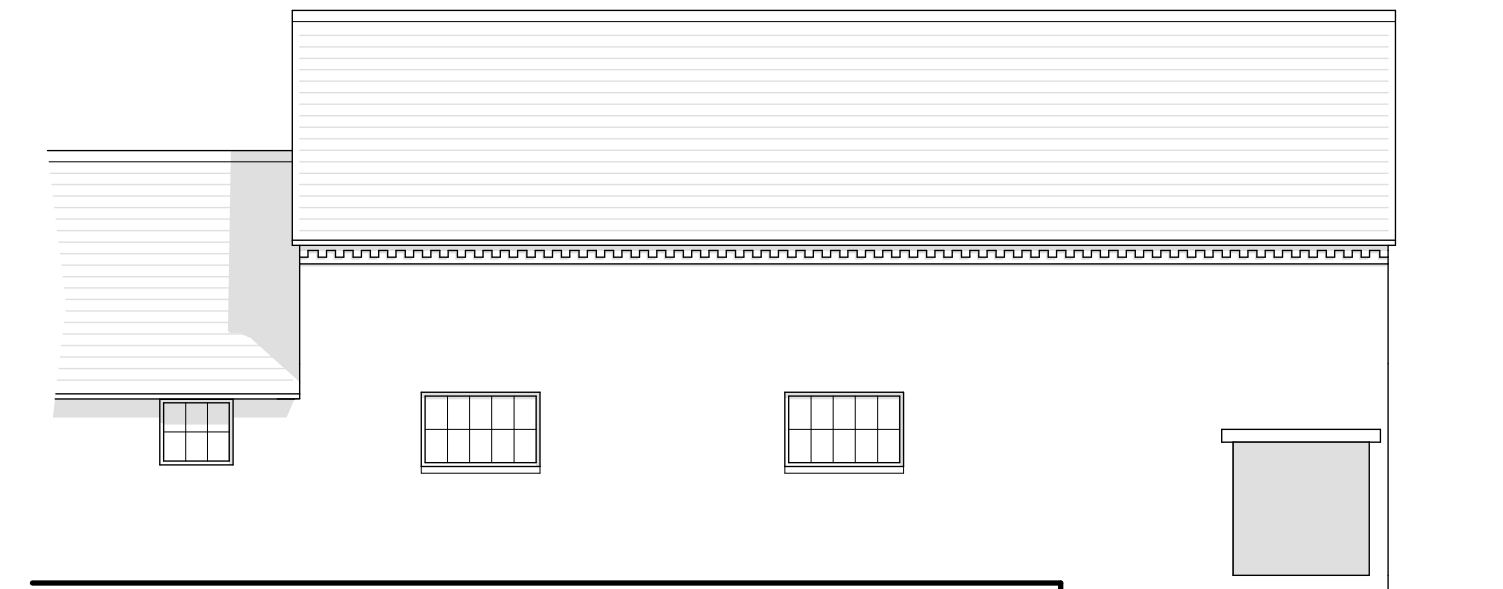


NORTH EAST

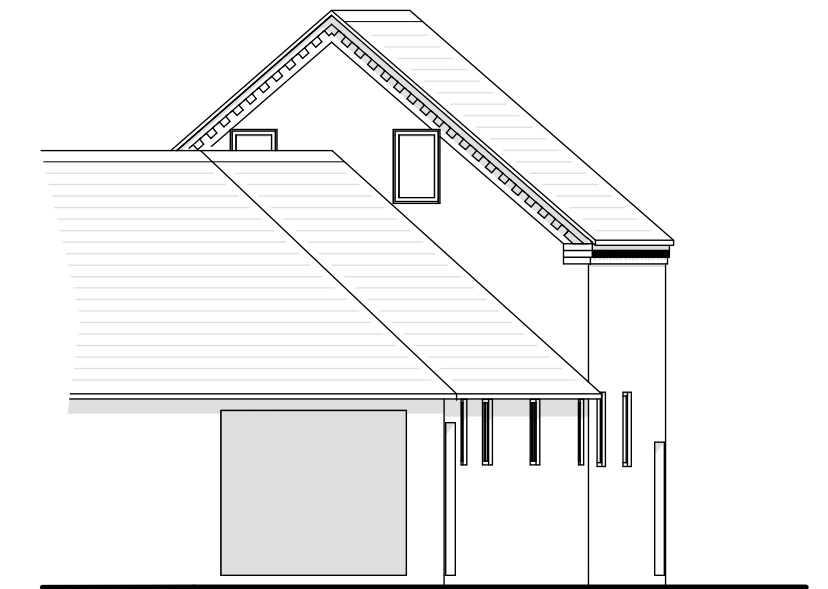


SOUTH EAST

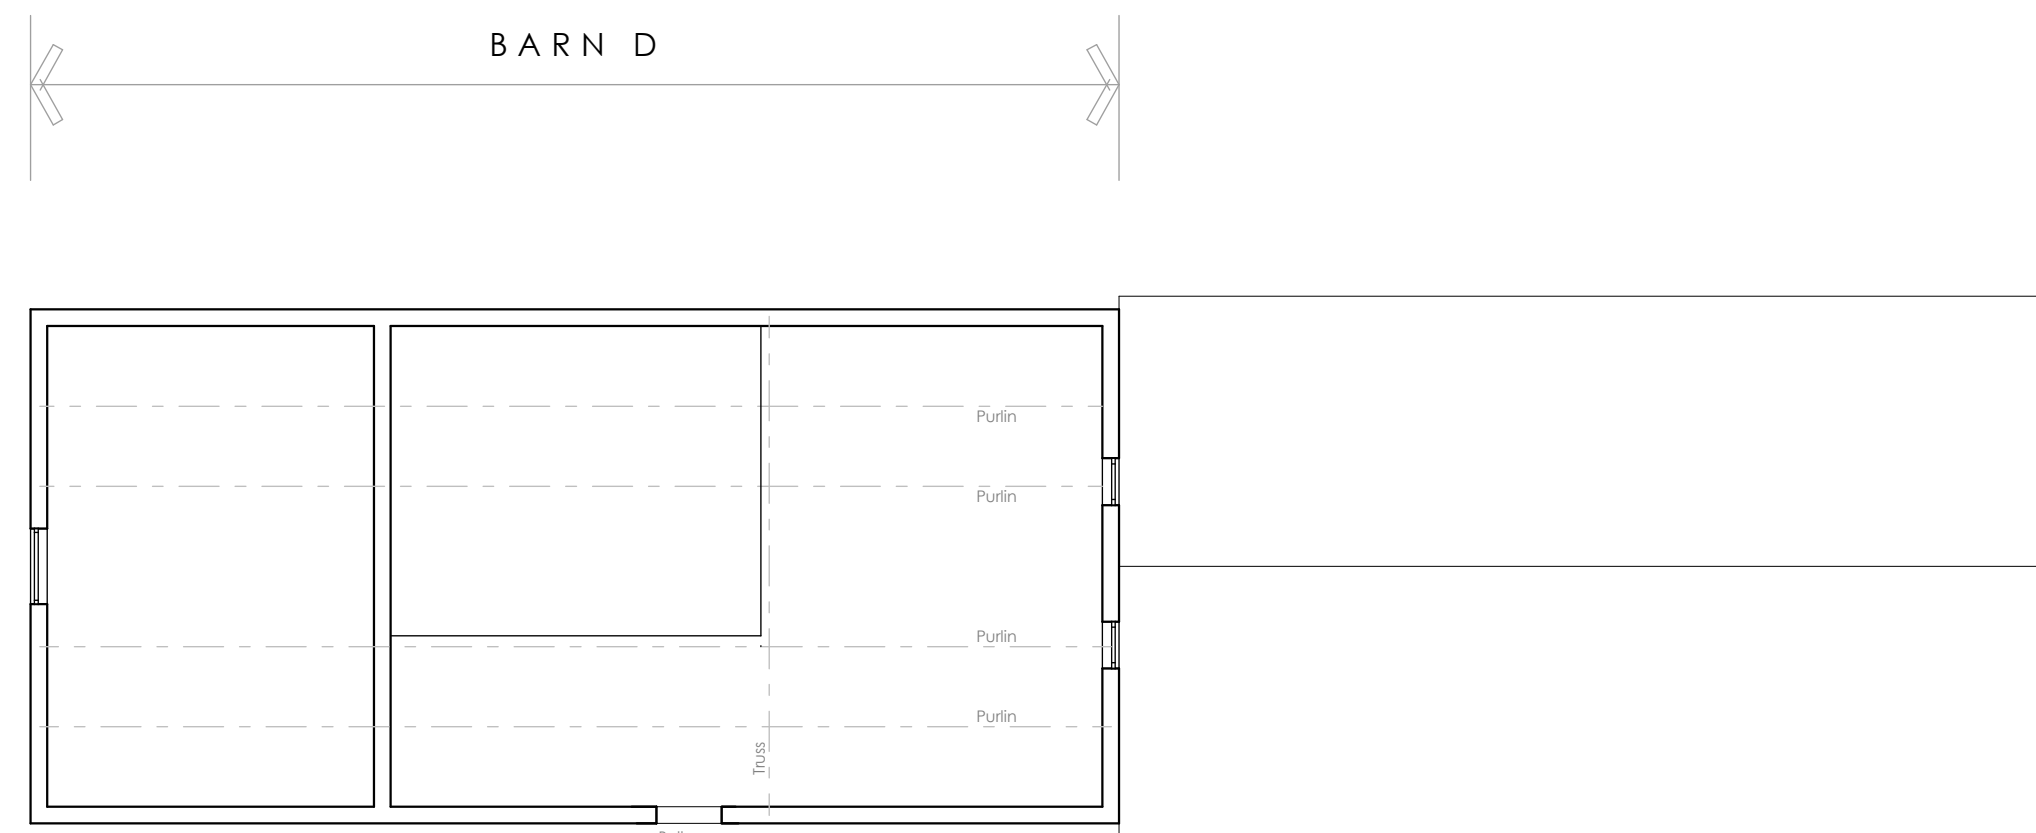

FIRST FLOOR

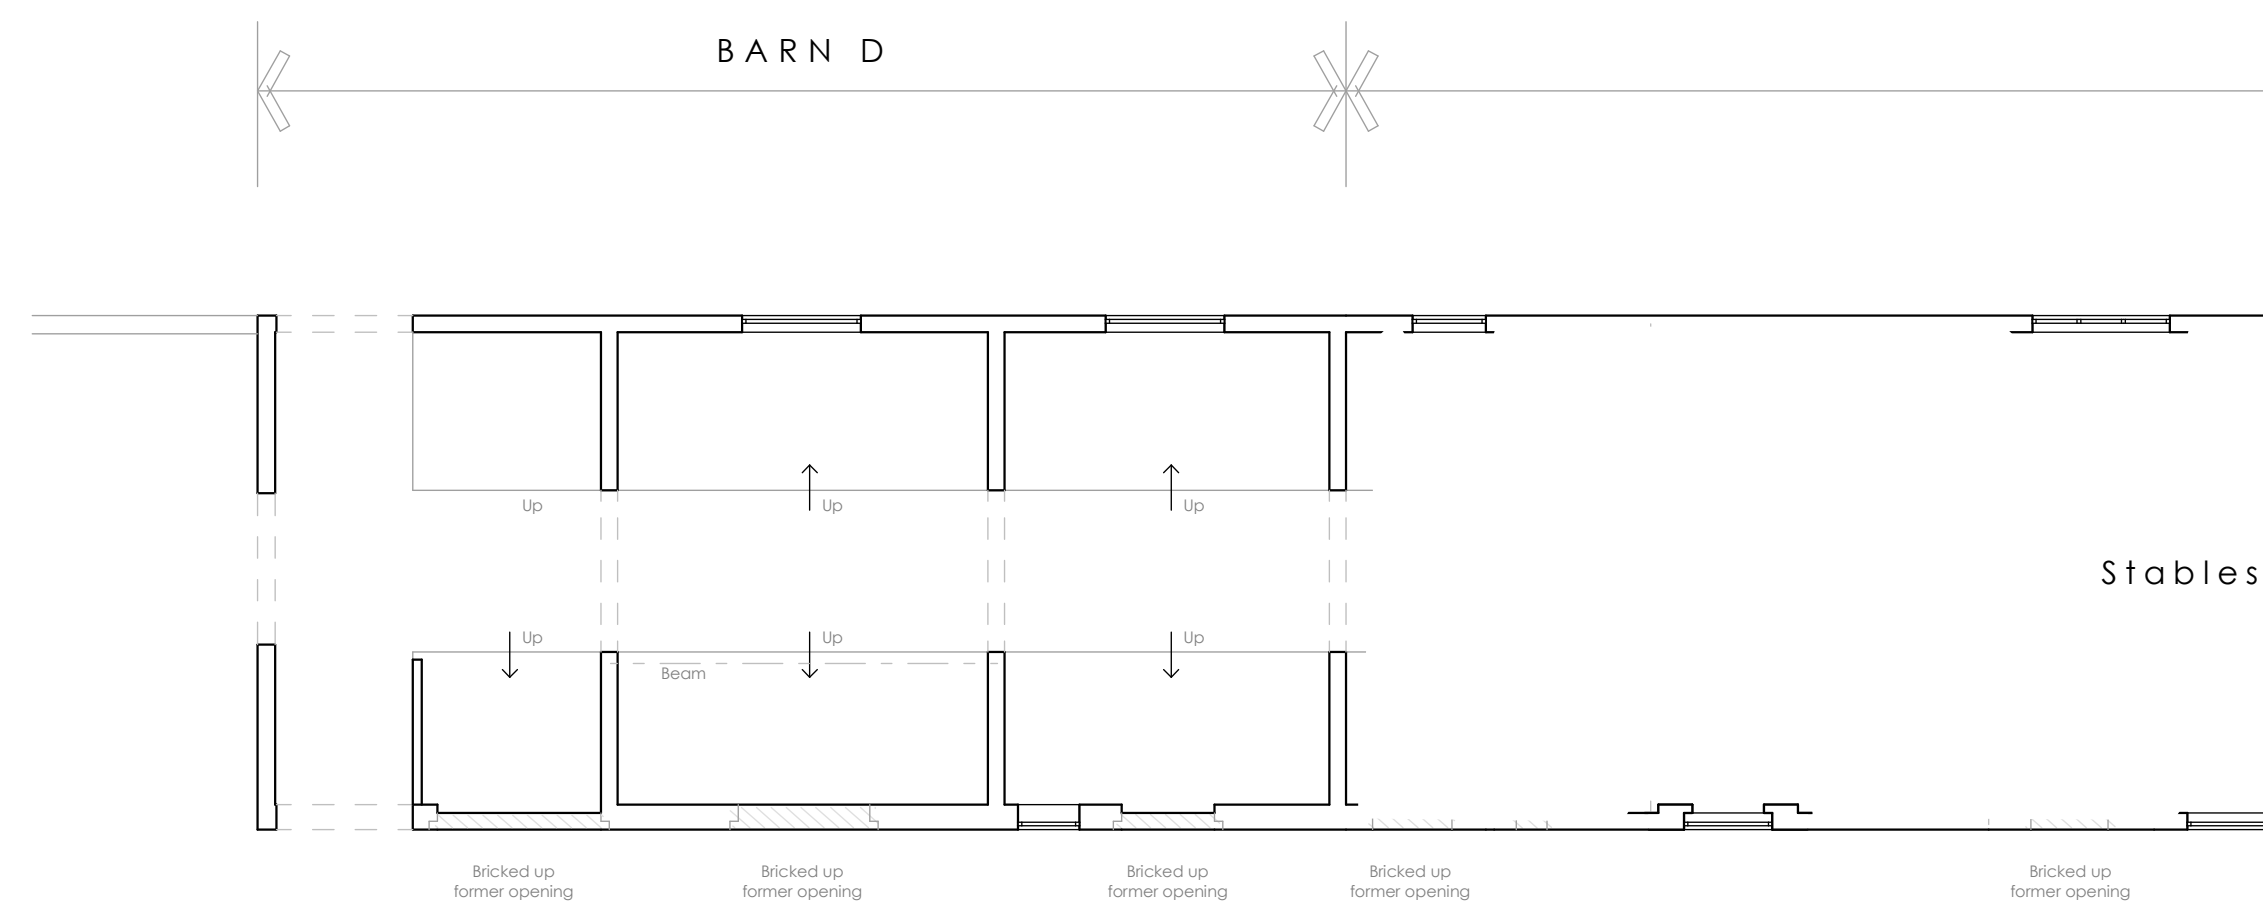

GROUND FLOOR
FLOOR PLANS AS EXISTING (1/100 @ A1)

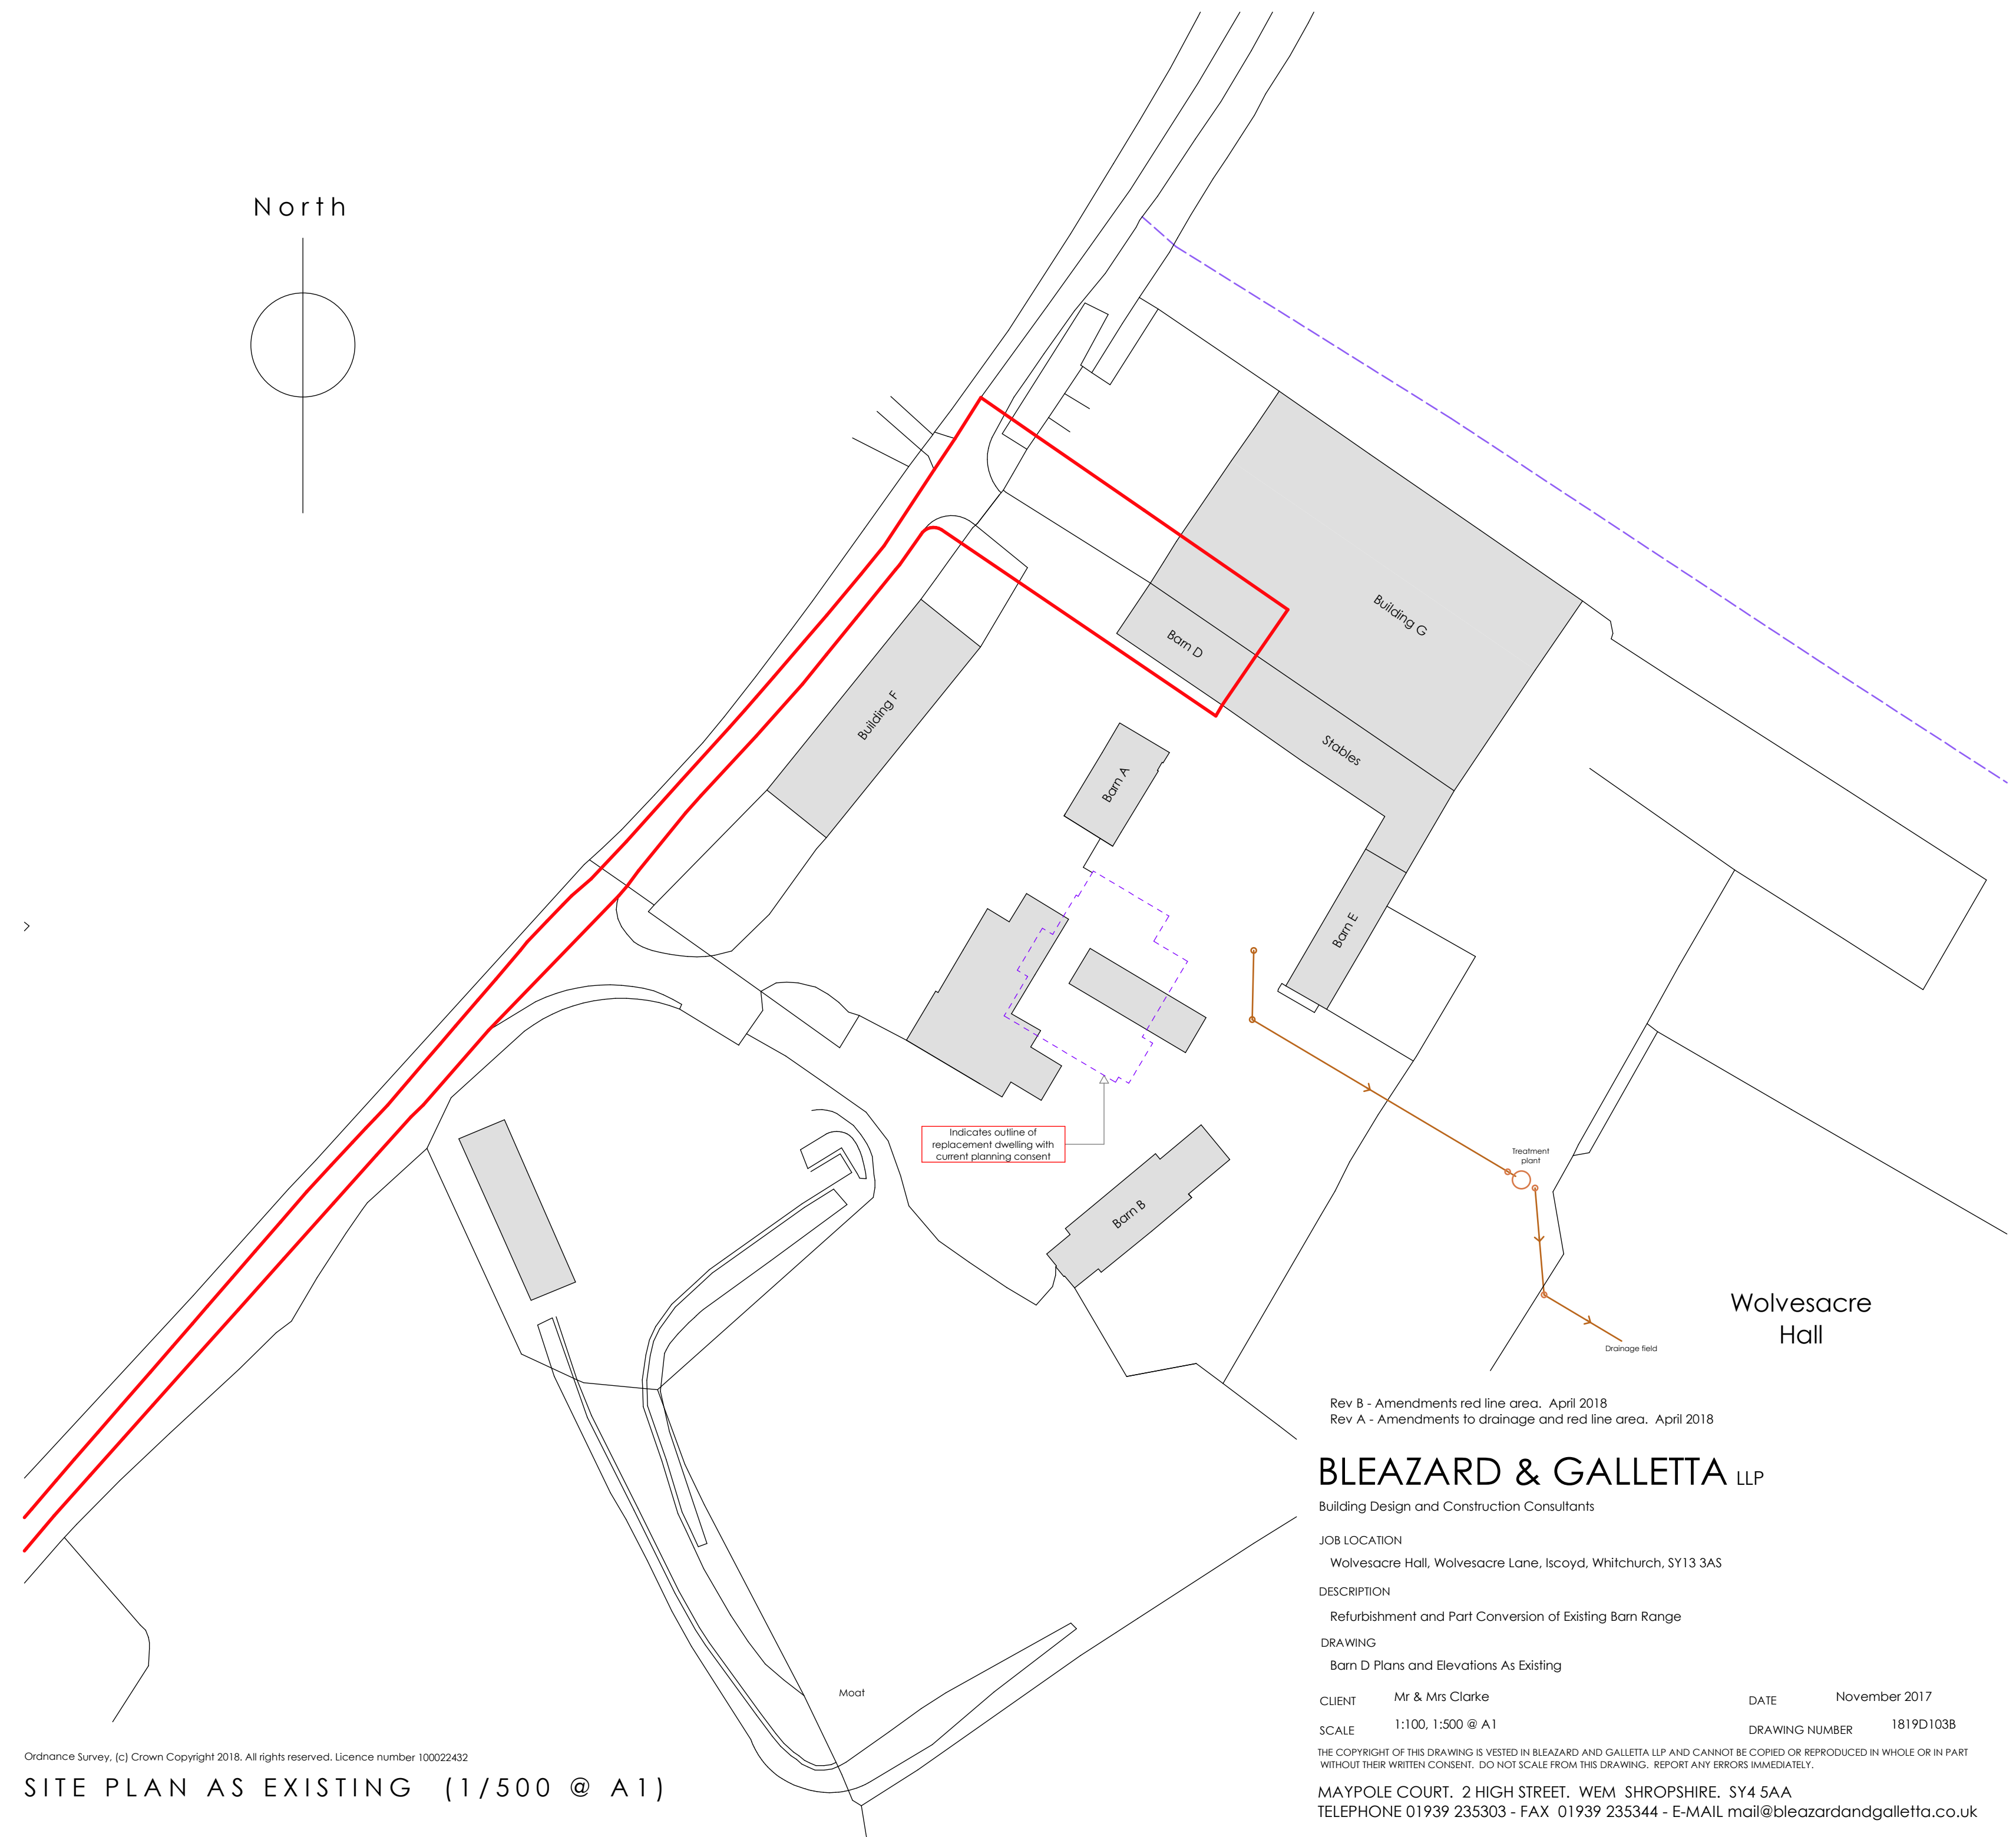

Ordnance Survey, (c) Crown Copyright 2018. All rights reserved. Licence number 100022432

SITE PLAN AS EXISTING (1/500 @ A1)

Rev B - Amendments red line area, April 2018
Rev A - Amendments to drainage and red line area, April 2018

BLEAZARD & GALLETTA LLP
Building Design and Construction Consultants

JOB LOCATION
Wolvesacre Hall, Wolvesacre Lane, Iscoyd, Whitchurch, SY13 3AS

DESCRIPTION
Refurbishment and Part Conversion of Existing Barn Range

DRAWING
Barn D Plans and Elevations As Existing

CLIENT Mr & Mrs Clarke DATE November 2017
SCALE 1:100, 1:500 @ A1 DRAWING NUMBER 1819D103B

THE COPYRIGHT OF THIS DRAWING IS VESTED IN BLEAZARD AND GALLETTA LLP AND CANNOT BE COPIED OR REPRODUCED IN WHOLE OR IN PART WITHOUT THEIR WRITTEN CONSENT. DO NOT SCALE FROM THIS DRAWING. REPORT ANY ERRORS IMMEDIATELY.

MAYPOLE COURT, 2 HIGH STREET, WEM, SHROPSHIRE, SY4 5AA
TELEPHONE 01939 235303 - FAX 01939 235344 - E-MAIL mail@bleazardandgalletta.co.uk