


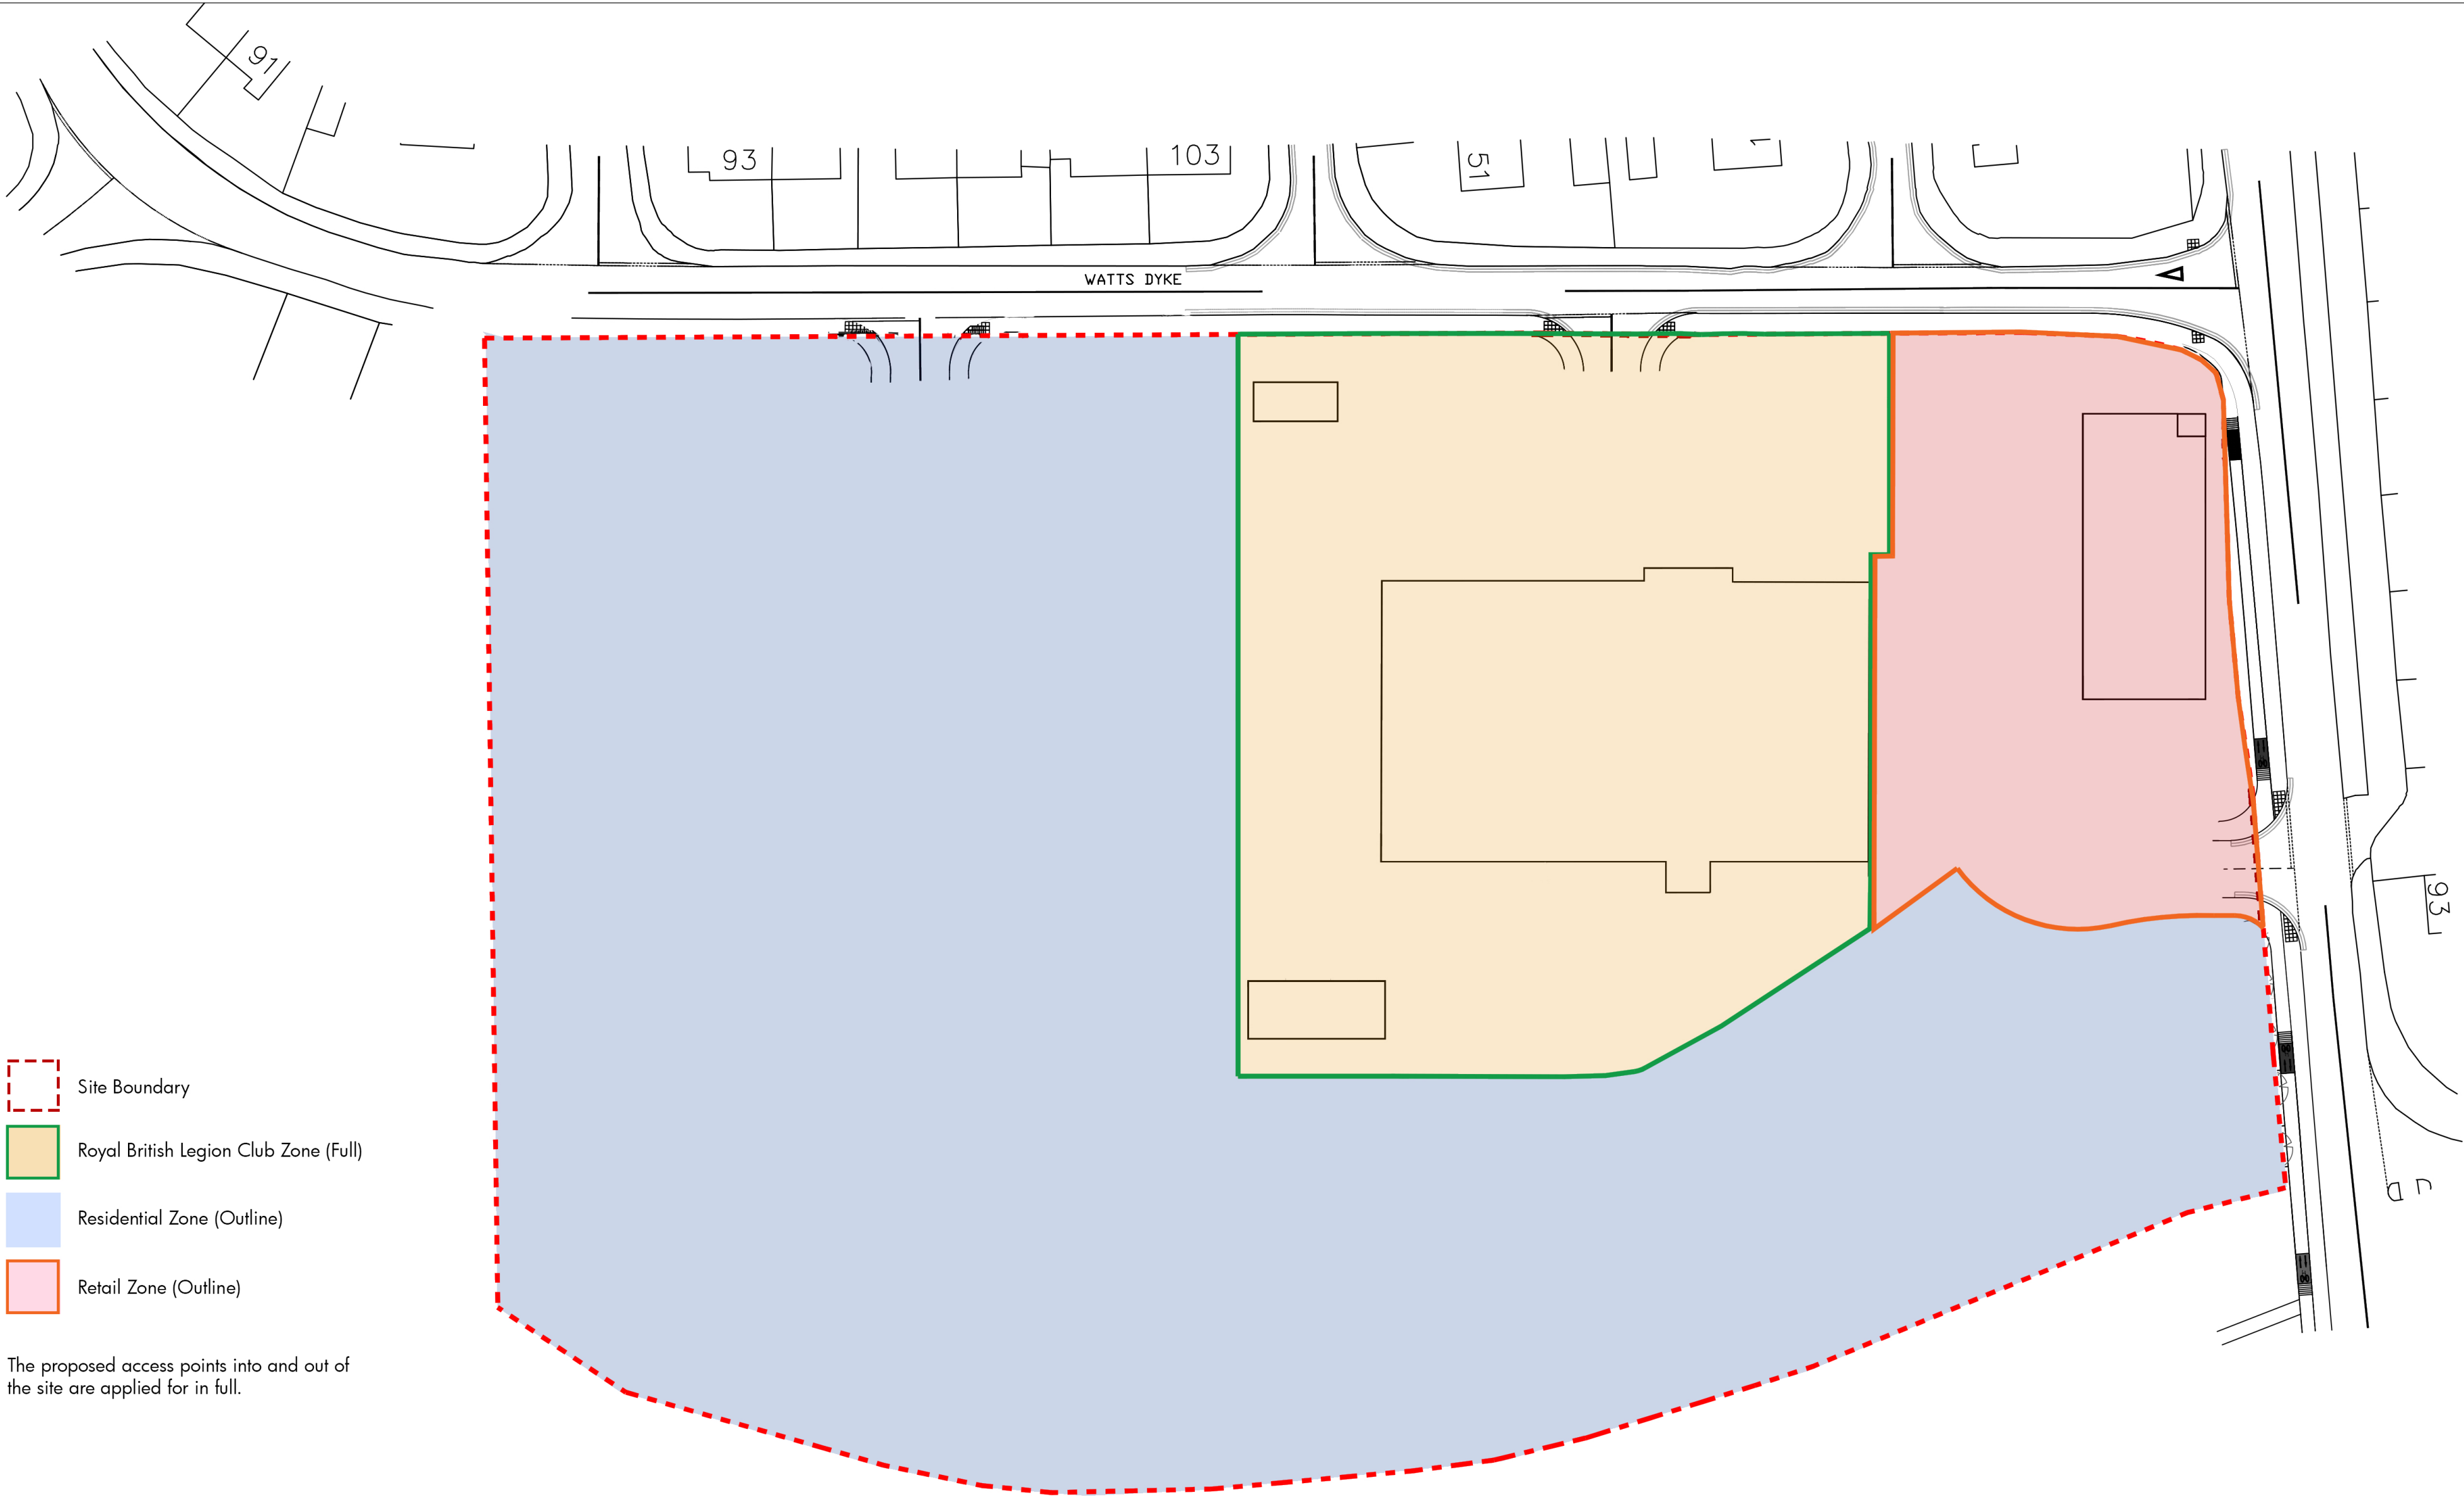

- Site Boundary
- Royal British Legion Club Zone (Full)
- Residential Zone (Outline)
- Retail Zone (Outline)

The proposed access points into and out of the site are applied for in full.

GENERAL NOTES: DAY Architectural Ltd accepts no responsibility for any costs, losses or claims whatsoever arising from these drawings, specifications and related documents unless there is full compliance with the Client or any unauthorised user of the following: 1. All boundaries, dimensions and levels are to be checked on site before construction and any discrepancies reported to the Architect / Designer. 2. Partial Service: Any discrepancies with site or other information is to be advised to the Architect / Designer and direction and / or approval is to be sought before the implementation of the detail. 3. Block and site plans are reproduced under license from the Ordnance Survey. 4. Do not scale this drawing. 5. For the purpose of coordination, all relevant parties must check this information prior to implementation and report any discrepancies to the Architect / Designer.	DRAWING NOTES:				CLIENT ROYAL BRITISH LEGION	DRAWING PROPOSED PARAMETERS PLAN			DAY ARCHITECTURAL LTD DAY ARCHITECTURAL LTD. 61 BURLINGTON STREET ELDONIAN VILLAGE LIVERPOOL L3 6LG LIVERPOOL MANCHESTER 0151 203 9703, info@day-architectural.com, www.day-architectural.com
						SCALE 1:500	PAPER SIZE A2		
						DATE JULY 17	DRAWN BY NT		
					PROJECT RESIDENTIAL HOUSING, WATTS DYKE, WREXHAM	DWG No. AL-00-002	REVISION P1	PROJECT No. 452-16	
						DRAWING STATUS INFORMATION			
		Information contained on this drawing is the sole copyright of DAY Architectural Ltd, and is not to be reproduced without their permission.							
		STATUS		REVISION		DATE			