


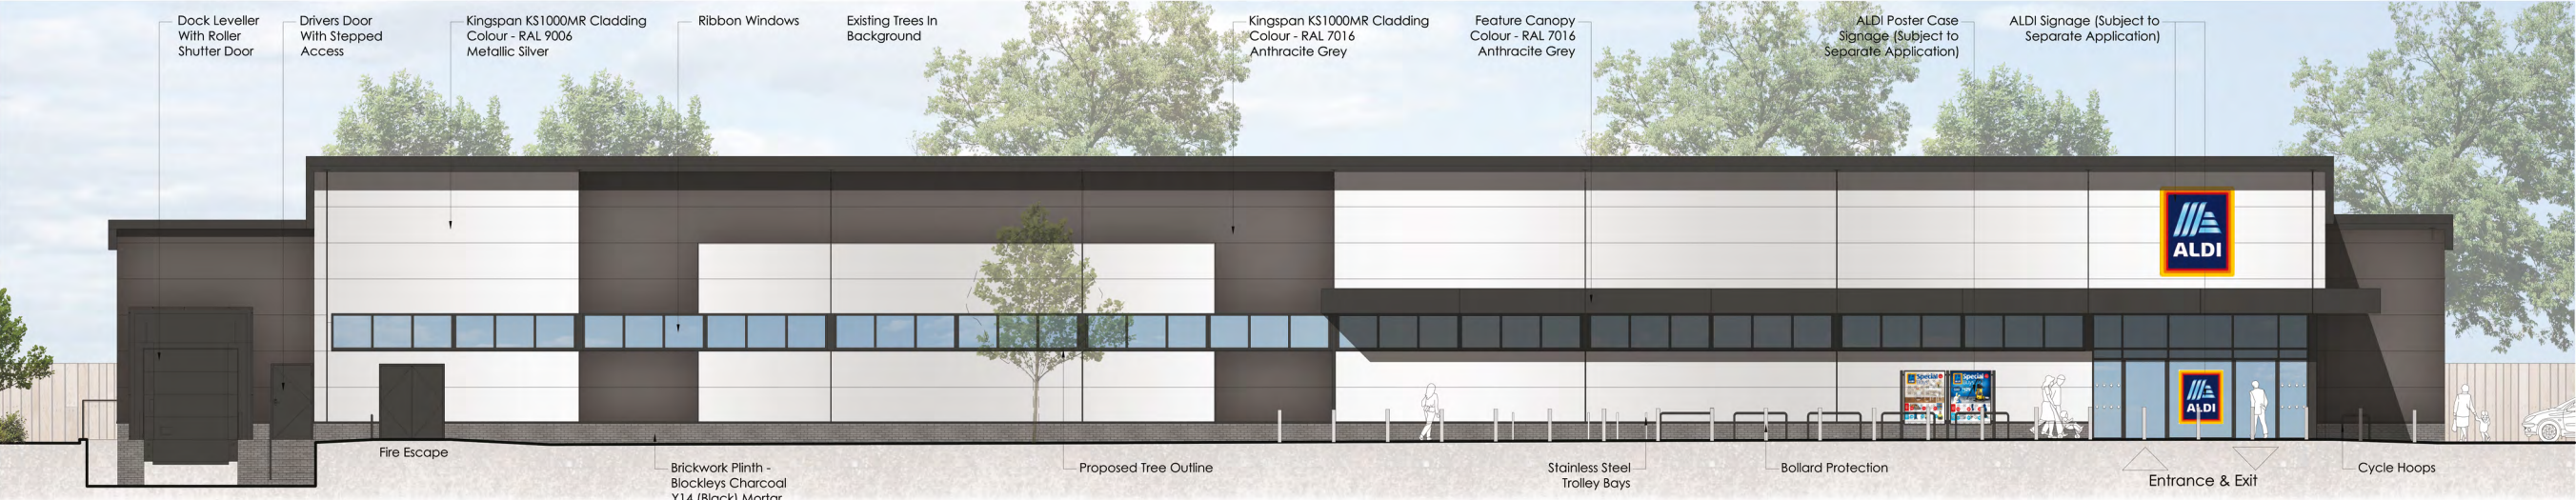

Elevation A - Shopfront

EAST ELEVATION



EAST ELEVATION



EAST ELEVATION



n D - Rear Elevation

EAST ELEVATION



Proposed Development Park Road Ruabon

Client: Aldi Stores Limited
Date: 21/05/18
Job/Dwg: 1847NESW-V104B-Elevations
Scale 1:200@A3

THE HARRIS PARTNERSHIP
ARCHITECTS

2 St Johns North,
Wakefield, WF1 3QA
T: 01924 291 800
F: 01924 290 072

www.harrispartnership.com

