




Elevation A - Shopfront

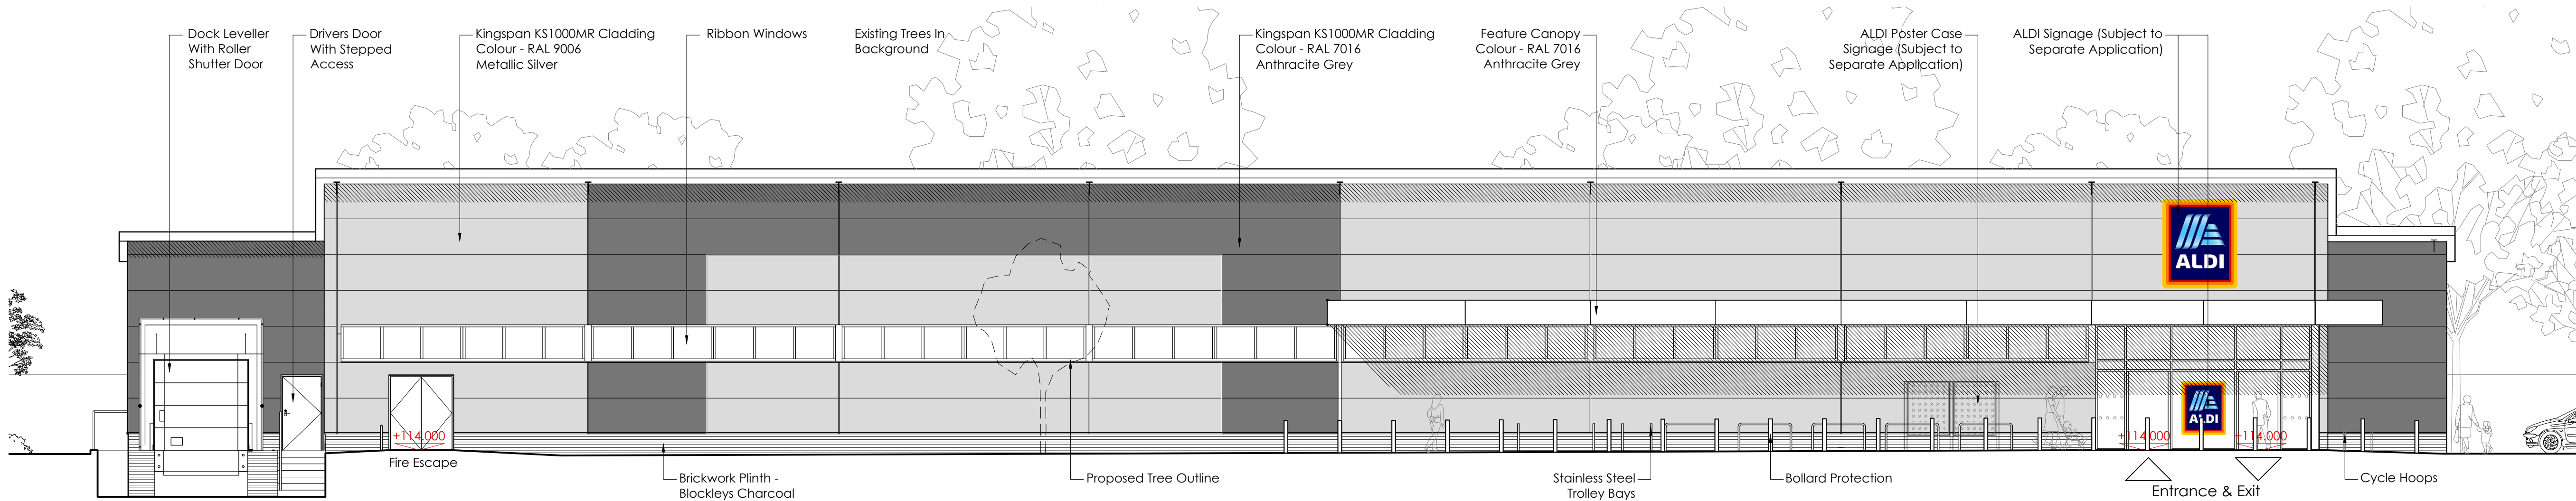

Elevation B - Store entrance

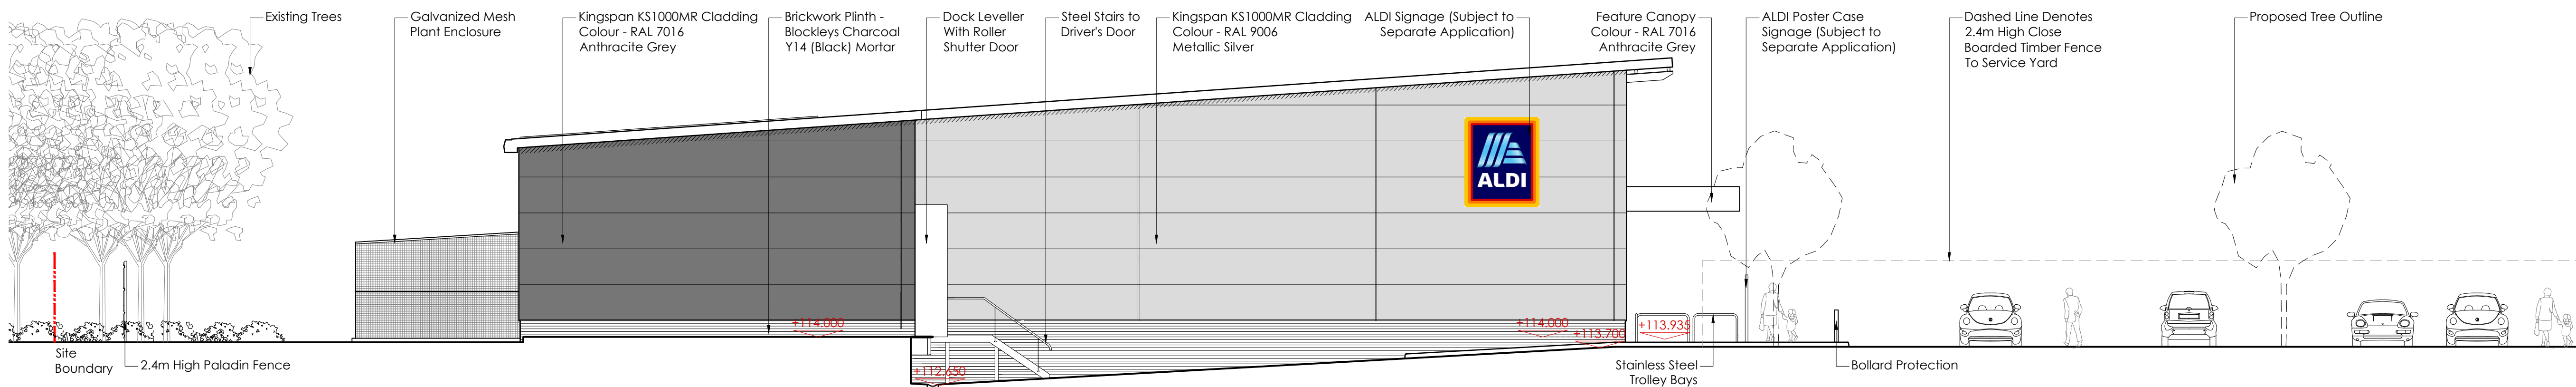


Elevation C - Service area

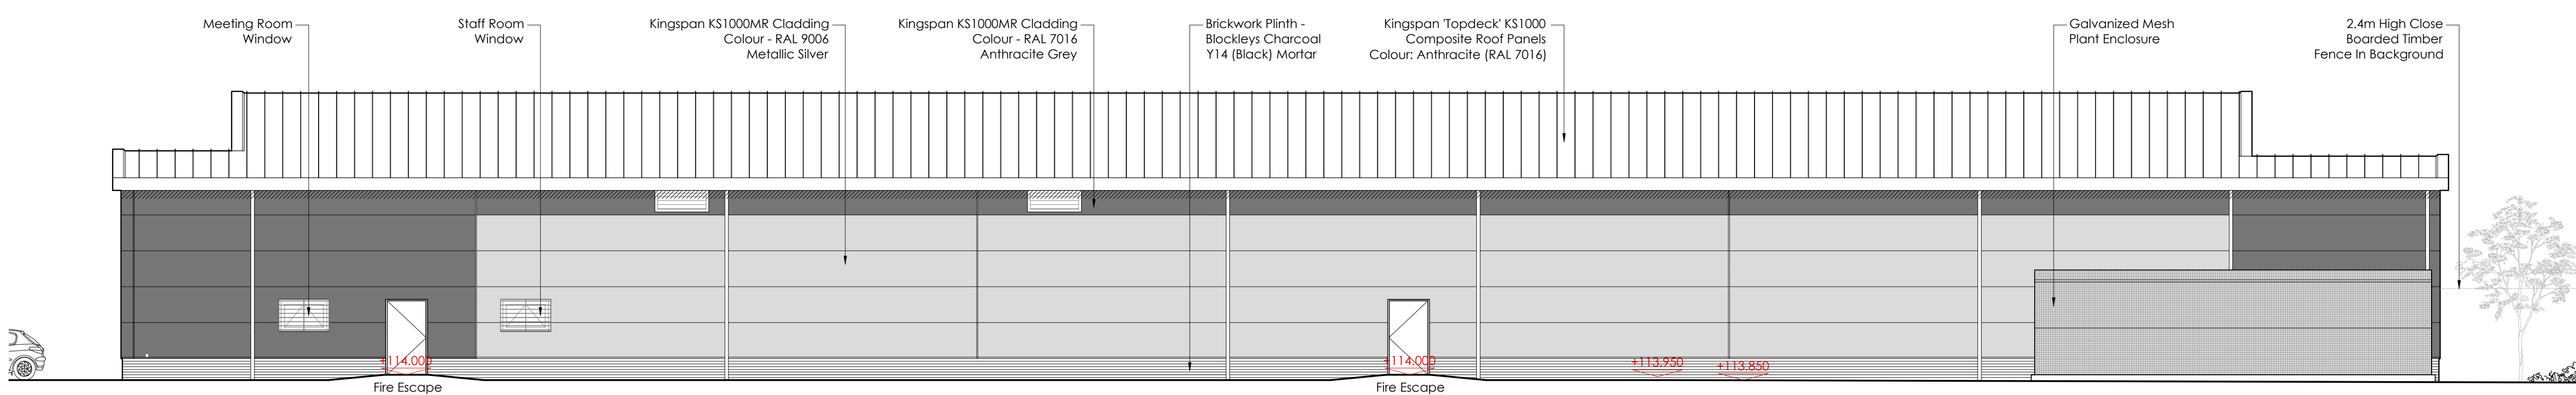


Elevation D - Rear Elevation

Proposed Site Plan - Scale 1:200

 

CAD file reference J:\1847NESW - Ruabon\17.0-DWG & I.S.\100 Series Planning

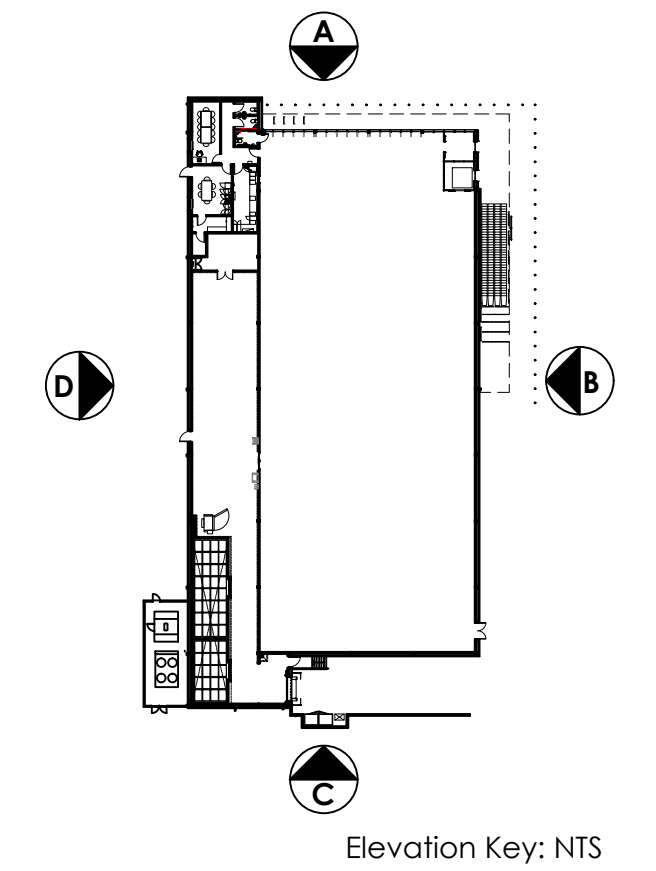

B	21/03/18	PLANT UPDATED	MS	MS
A	09/03/18	GENERAL UPDATE	MS	MS
Rev	Date	Description	Rev By	Chkd By
Project Title				
PROPOSED DEVELOPMENT				
RUABON PARK PARK ROAD RUABON WALES				
Client				
ALDI STORES LTD.				
Status				
PLANNING				
Scale			Drawing Size	
1:100			A1	
Date	March 2018	Drawn By	MM	Checked SSR
Drawing Title				
PROPOSED ALDI ELEVATIONS				
Job-Dwg No				Rev
1847NESW-104				B
2 St. Johns North, Wakefield, WF1 3QA t. 0141 2386555				
Carvers Warehouse, 77 Dale Street, Manchester, M1 2HG t. 0161 2386555				
The Old Rectory, 79 High Street, Newport Pagnell, MK16 6AB t. 01908 211577				
101 London Road, Reading, RG1 5BY t. 0118 950700				
10 Green Court, St Christophers Place, London, W1U 1JJ t. 0207 4091215				

