




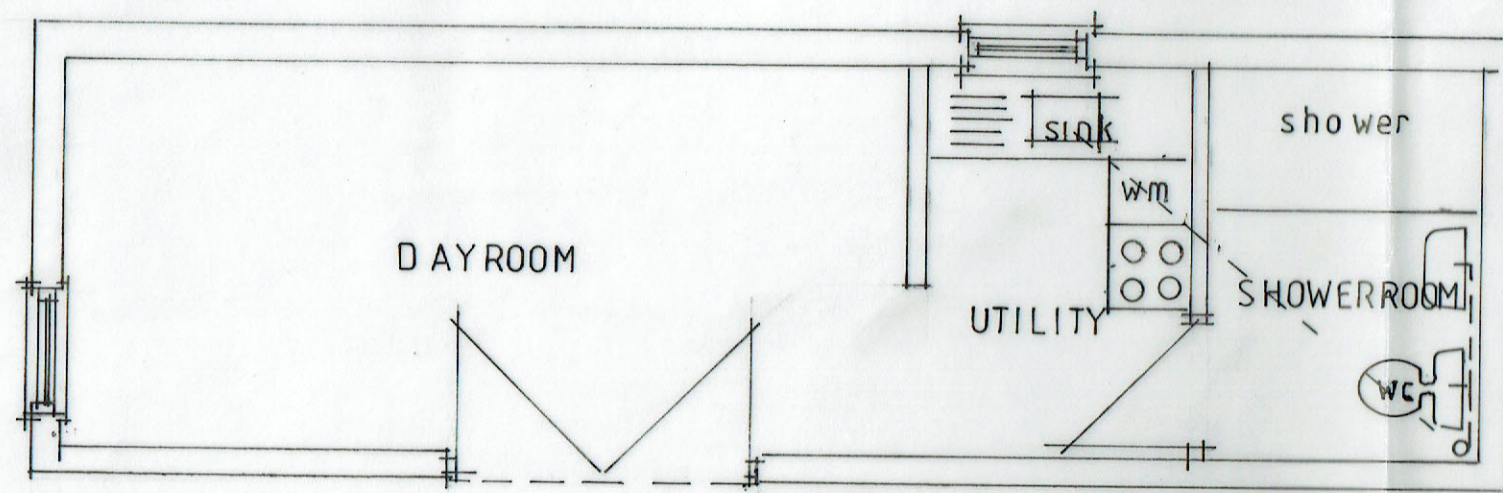


PLAN

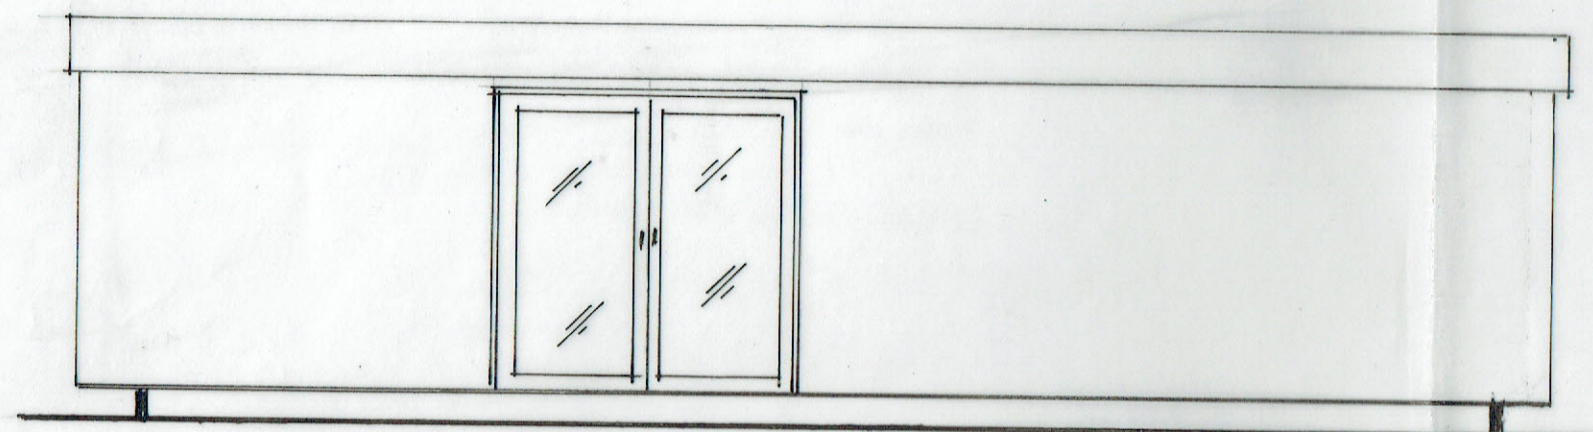


SOUTH ELEVATION

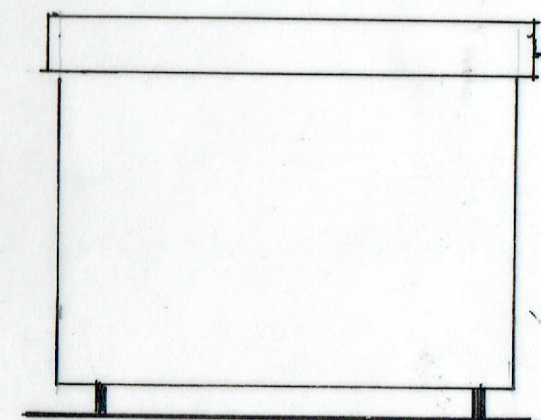

EAST ELEVATION

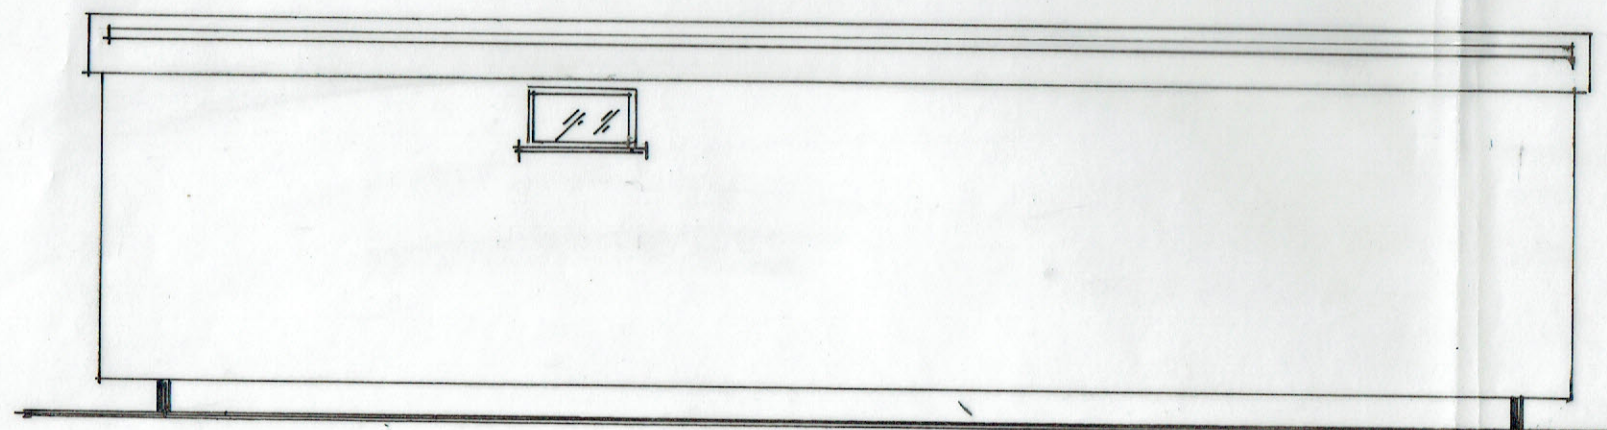

NORTH ELEVATION

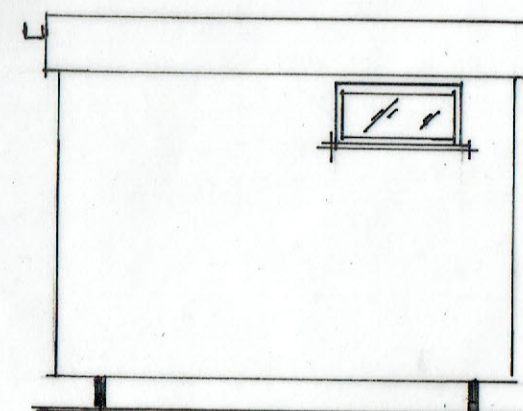

WEST ELEVATION

NOTES:
All dimensions must be checked on site and not scaled from this drawing.

Date	Revisions

© copyright

Client

Job Title

TRAVELLER SITE,
FENNANT ROAD,

Drawing Title

PORTO CABIN
DAY ROOM

Colour Brown

Scale 150 @ A3

Date 20/02/2016 Drawn by

Drg No. PC1

Rev