



FRONT ELEVATION

SIDE ELEVATION

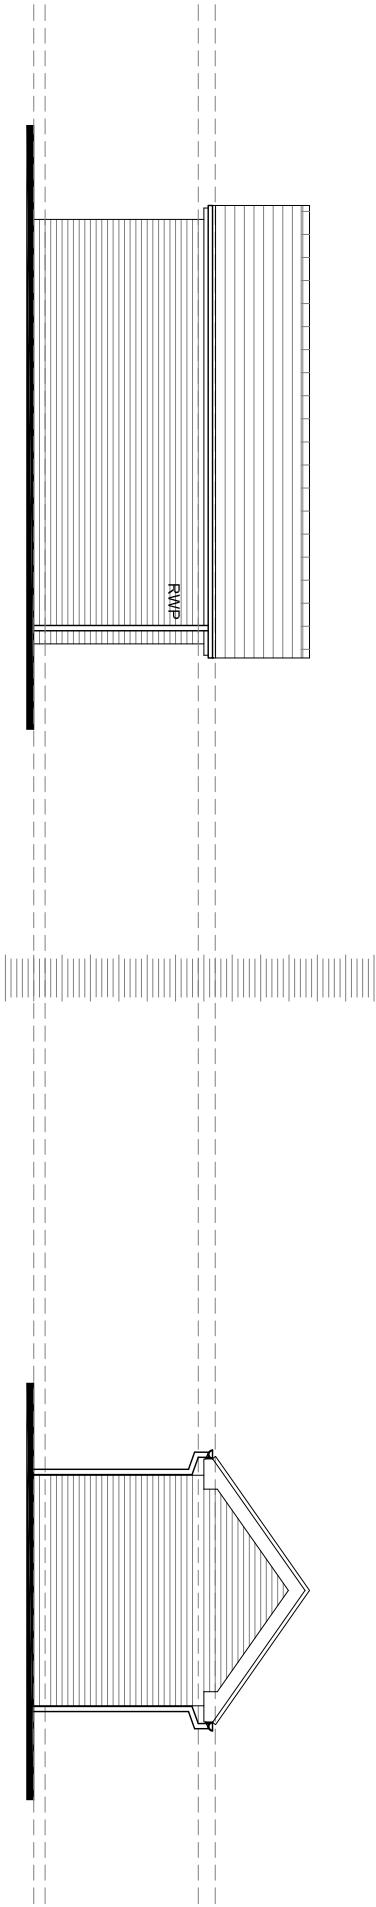

SIDE ELEVATION

REAR ELEVATION

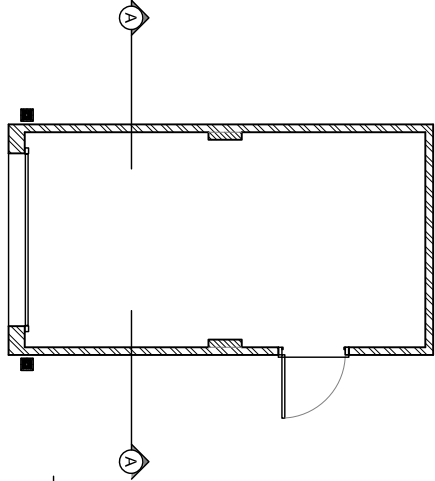

GROUND FLOOR PLAN

No	Date	Initial	Description	
Revisions				
House Name				
TYPE 1 SINGLE GARAGE				
Drawing Title				
ELEVATIONS				
303/333 HOUSE TYPE RANGE 2017				
Scale	1:100	Drawn	SM	
Date	OCT 2017	Checked	-	
House Type Ref.		Drawing No	Revision	
SGT1		1.2	-	
ANWYL thoughtful homes				