



This drawing is the property of CB ARCHITECTURAL DESIGN.
Copyright is reserved by them and the drawing issued on the condition that it is not copied, reproduced, retained or disclosed to any unauthorised person either wholly or in part without the written consent of CB ARCHITECTURAL DESIGN.


1. All dimensions to be verified on site prior to any shop works being commenced.
2. Any discrepancies to be reported to the Designer before any work is put in hand.
3. Do not scale from this drawing.
4. This drawing is to be read in conjunction with relevant consultants and specialists drawings.
5. This is a metric drawing.
6. Dimensions indicated thus "****" are site dimensions and are to be adjusted onsite by the Contractor accordingly.

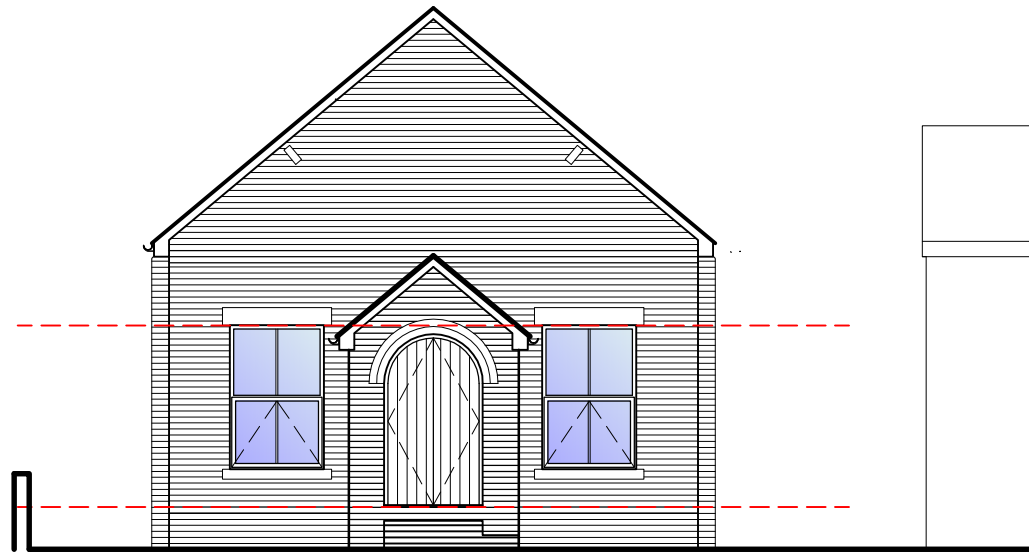

FRONT ELEVATION

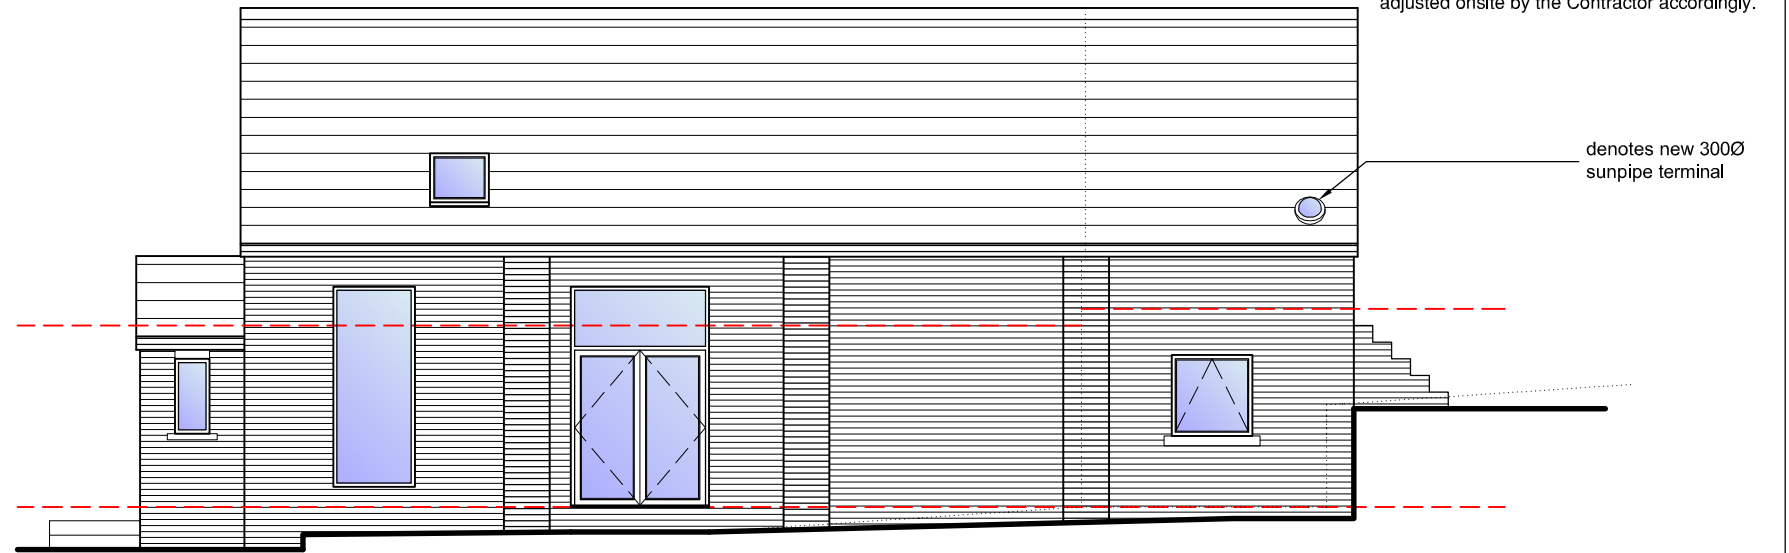


SIDE ELEVATION

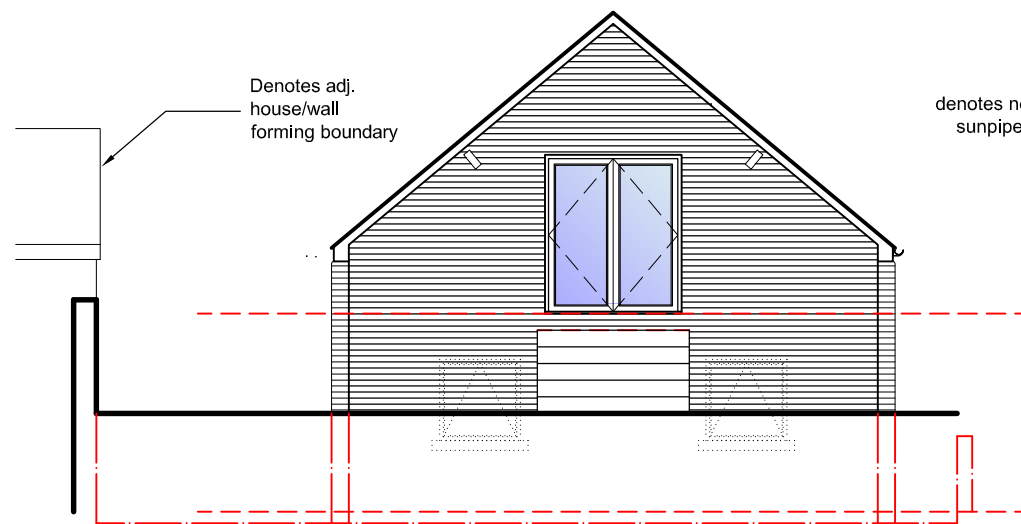

REAR ELEVATION

denotes new 300Ø sunpipe terminal

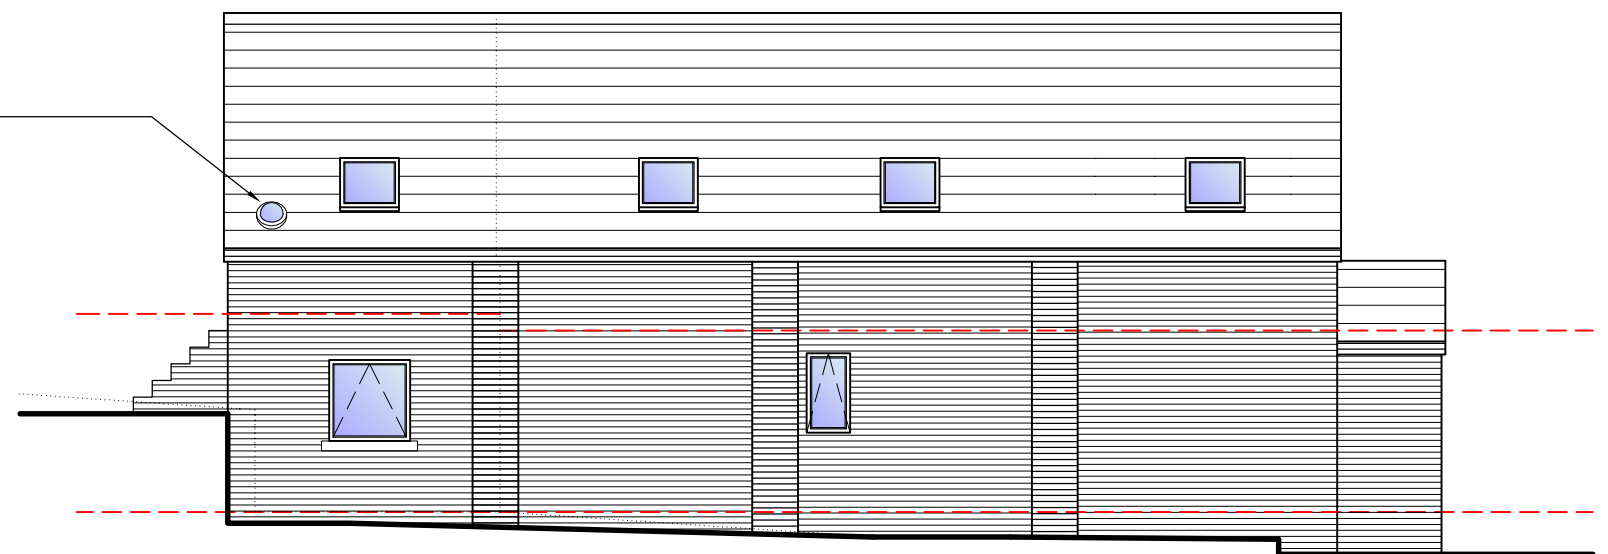

SIDE ELEVATION

0 10 20 50mm NATURAL SCALE

T: 07833 029535
E: info@cbarchitecturaldesign.co.uk
W: www.cbarchitecturaldesign.co.uk


Architectural Design

A 09/05/18 300Ø sunpipes annotated.			C.B. C.B.	
Rev:	Date:	Description:	Initial:	Check:
Client MRS LISA JONES			Draw. Title Elevations AS PROPOSED	
Project Rear Extension at The Old Chapel Broughton Rd, Wrexham LL11 5NG			Scale 1:100	Drawn CB Chkd. CB Date 07/04/18
			Draw. No. 758/Sk03	Revision A

ORIGINAL DRAWING SIZE 420 x 297 (A3)