


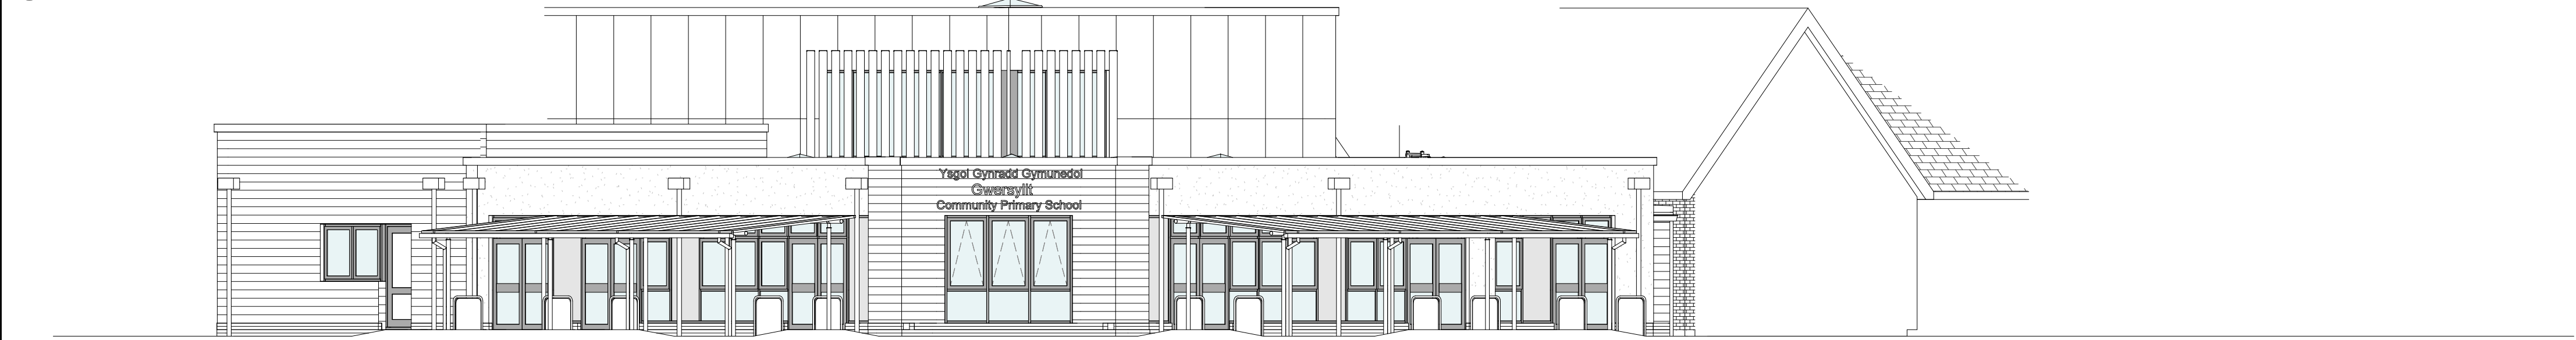

1 North East Elevation
1 : 100



4 East Elevation
1 : 100



3 South East Elevation
1 : 100



5 Proposed North West Elevation
1 : 100



2 South West Elevation
1 : 100

CLASSROOM EXTENSION

- General Notes
1. Contractor to verify all dimensions and check level datums on site
 2. All of the designs are the sole property of TACP Architects Ltd and may not be used without their written agreement
 3. All prints, specifications and their copyright are the property of TACP Architects Ltd
 4. Do not scale off drawings
 5. All dimensions shall be checked on site before commencement of shop drawings, manufacture and all discrepancies must be reported to TACP Architects Ltd

- KEY
1. Horizontal Rainscreen Cladding - Trespa Pura Siberian Larch (or similar)
 2. Rainscreen Cladding - Trespa Meteon Exterior Panels Satin Urban Grey (or similar)
 3. Through colour render finish - Weber Light Beige (or similar)
 4. New glazing with varied opening windows, glazed and insulated solid panel configurations all to suit canopy support locations
 5. New doors with level threshold, hooped protection barriers where needed
 6. All new parapets to have Powder Coated aluminium copings
 7. Powder coated aluminium louvers to standard RAL colour
 8. Rainwater goods and hoppers Grey Powder Coated Aluminium
 9. New feature canopy over main entrance, all details and colours TBC
 10. New external canopy over play area, all details and colours TBC
 11. Roof mounted ventilation / lighting unit all to M+E Engineers details
 12. External access ladder with protection hoops
 13. Building mounted signage / logo, all details TBC
 14. All Existing windows to be removed and replaced with new windows
 15. Existing windows to be removed and openings bricked up
 16. Existing window removed and opening modified to suit new window configuration
 17. New window to new opening
 18. Existing window to be removed and opening modified to suit new doors
 19. New ramp / access steps not shown, refer to proposed site plans for locations

Revisions					
Rev	Date	Description	By	Check	
F	09/02/2018	Windows adjacent to lift put back	MR	MG	
G	02/03/2018	Windows to lift shaft blocked up to suit preferred lift position, building massing amended	MR	MG	
H	22/03/2018	Elevations updated to take into account recent conversations and DTMO2, Comments from building inspector incorporated	MR	MG	
J	27/03/2018	Canopy layout amended	MR	MG	
K	29/05/2018	Issued for Building Regulations submission	MR	MG	
L	08/06/2018	Building footprint reduced in size inbetween grid lines 05 and 06	MR	MG	
M	15/06/2018	Canopy Design Updated			
N	18/06/2018	Perimeter masonry upstand added as requested	MR	MG	

Consultants

Client
Read Construction

Project Title
Gwersyllt Primary School

Drawing Title
Proposed Elevations (Planning)

Scale	Date	Drawn By	Checked By	Office
As indicated@A1	24/01/2018	MR	MG	Wrexham

Job Number	Drawing Number	Revision
17070-NB	GA-103	N

TACP Architects Ltd
Pembroke House
Ellice Way, Wrexham Technology Park,
Wrexham, LL13 7YT
01978 291161

admin@tacparchitects.co.uk
www.tacparchitects.co.uk

Architecture • Interior Design • Healthcare Planning • Conservation • Masterplanning • Sustainable Design

