

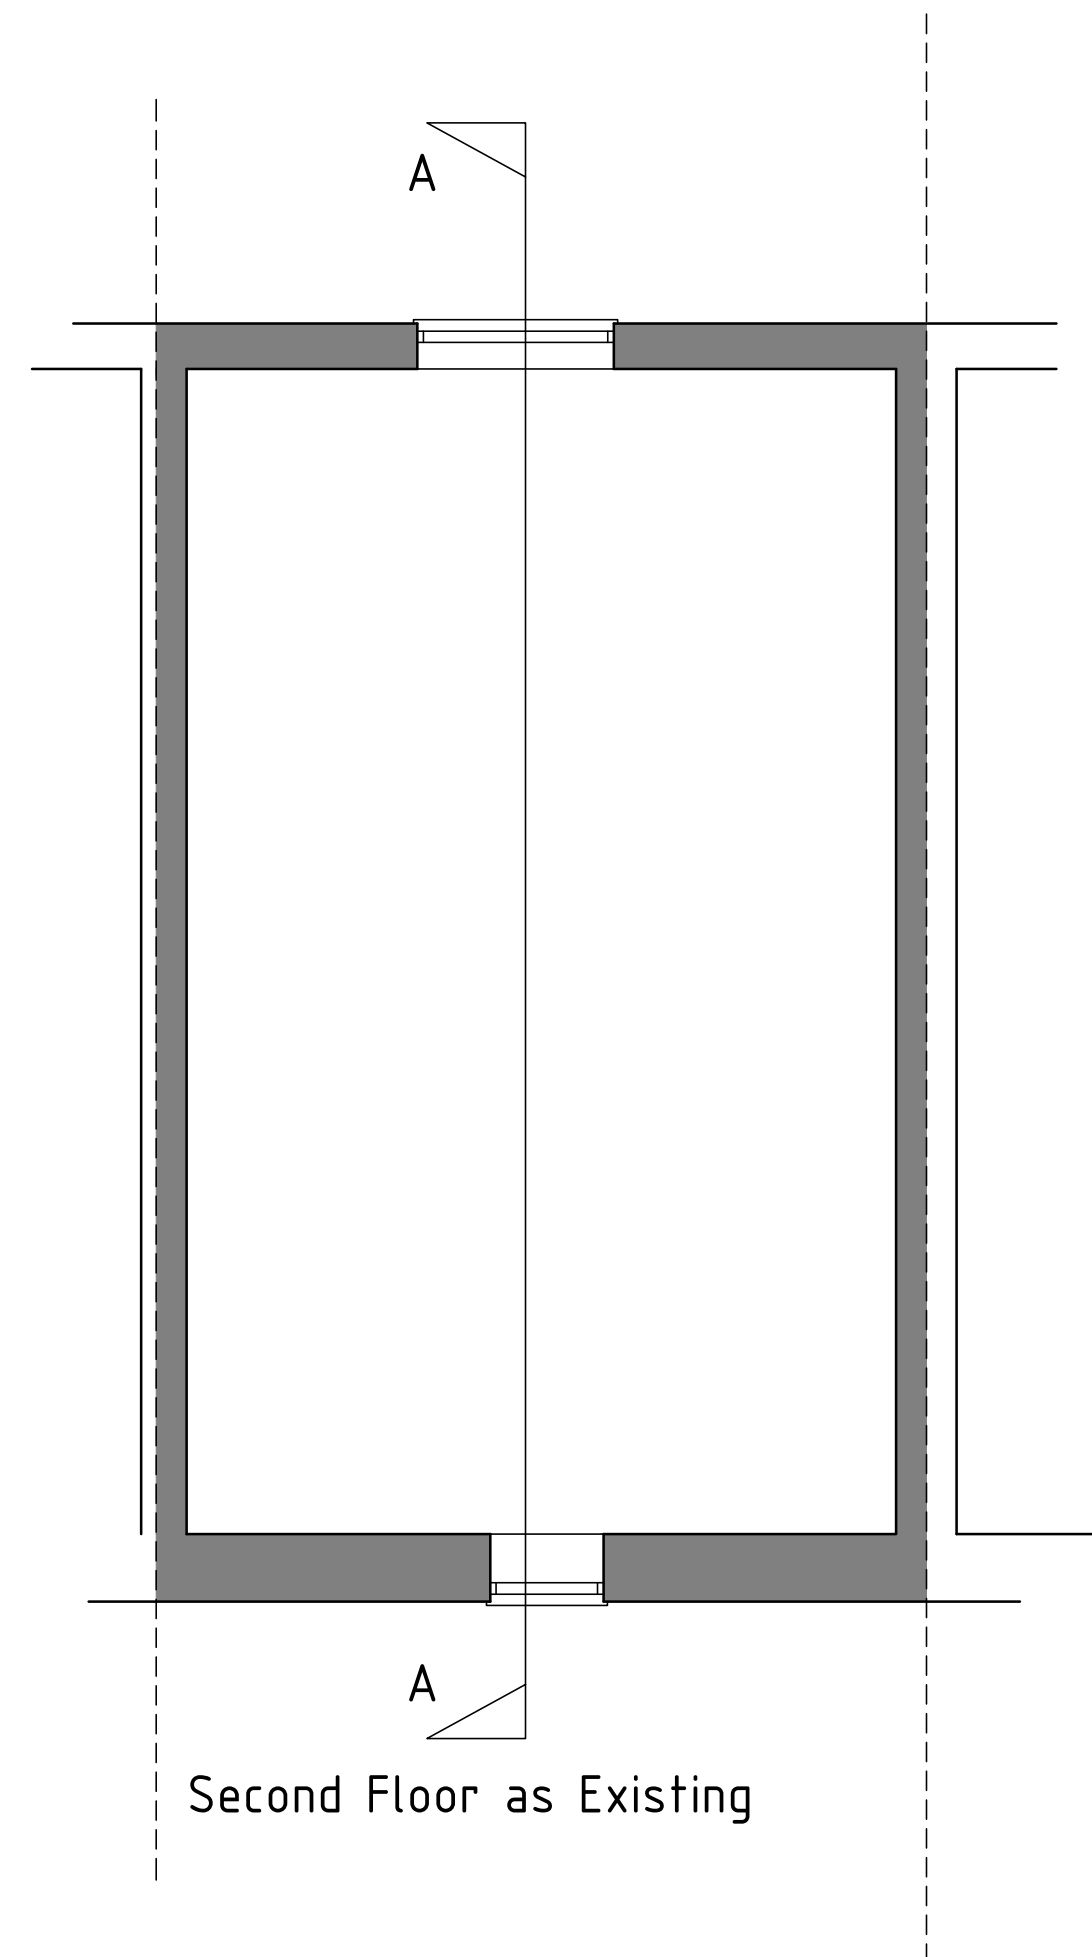


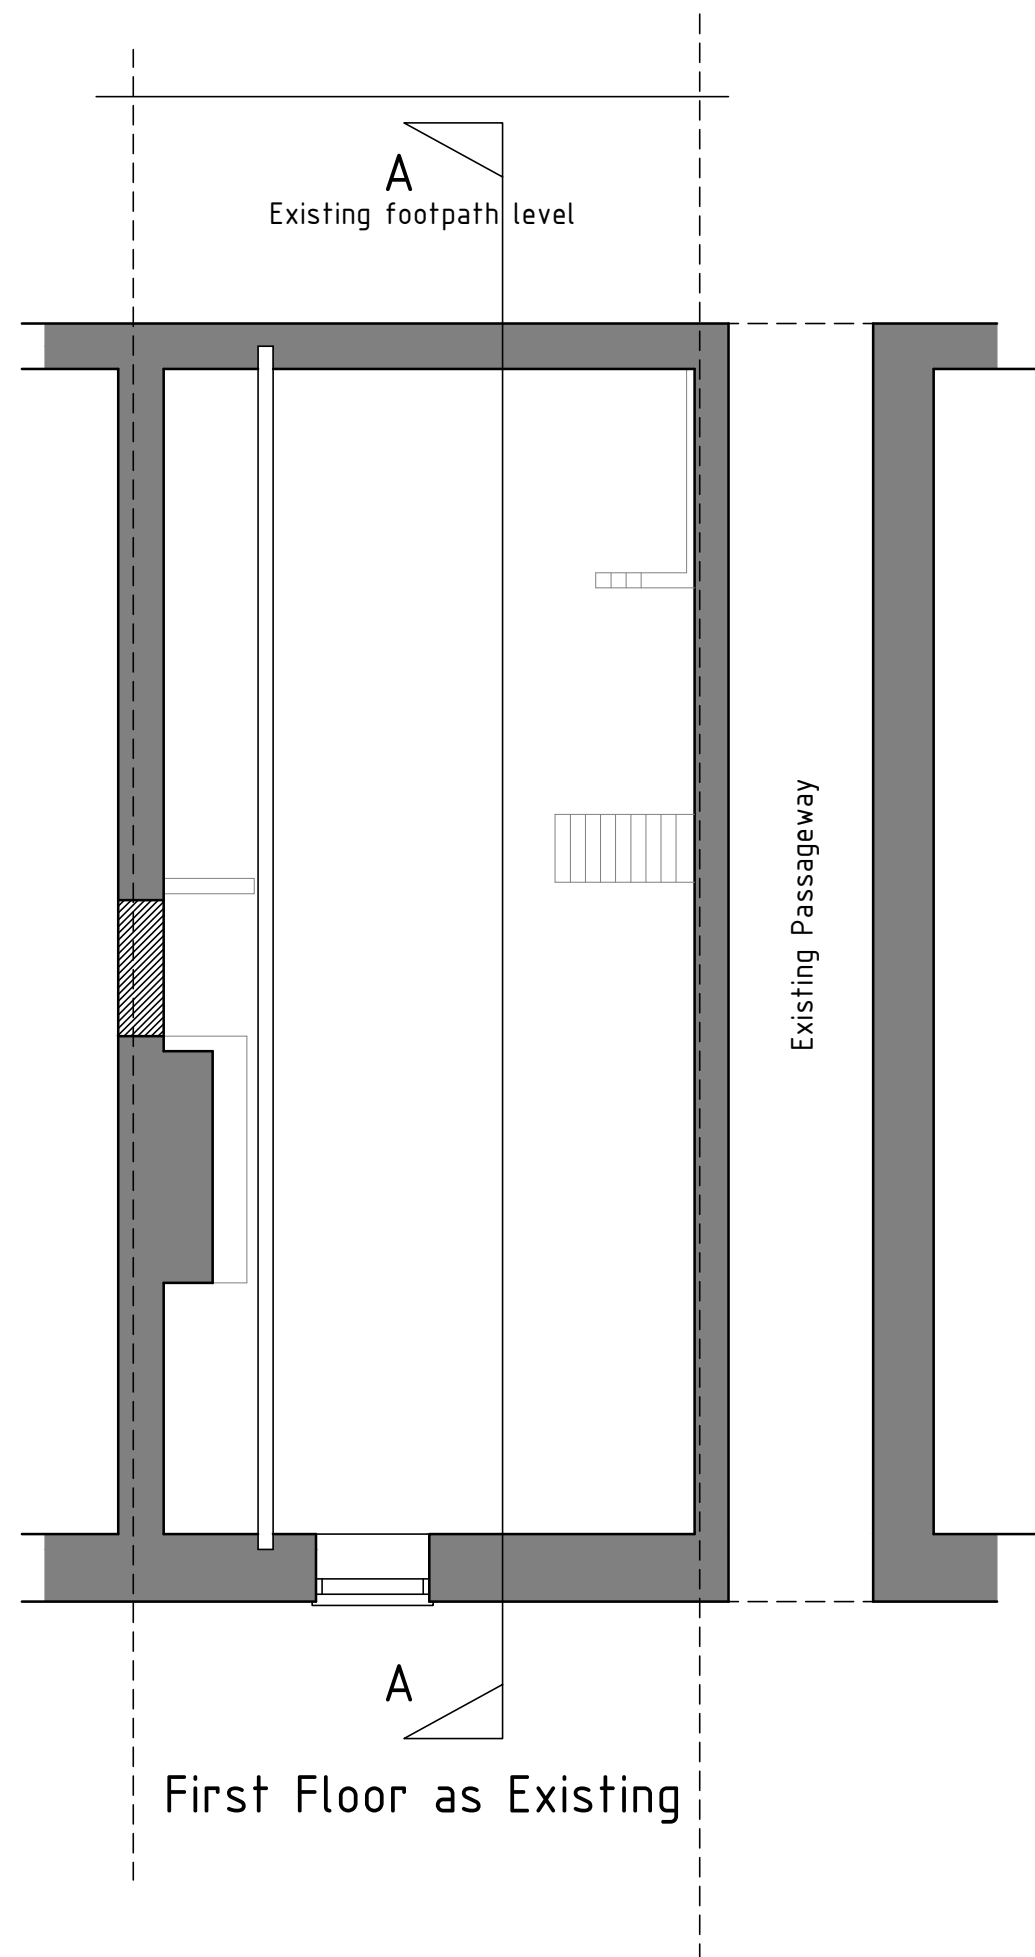

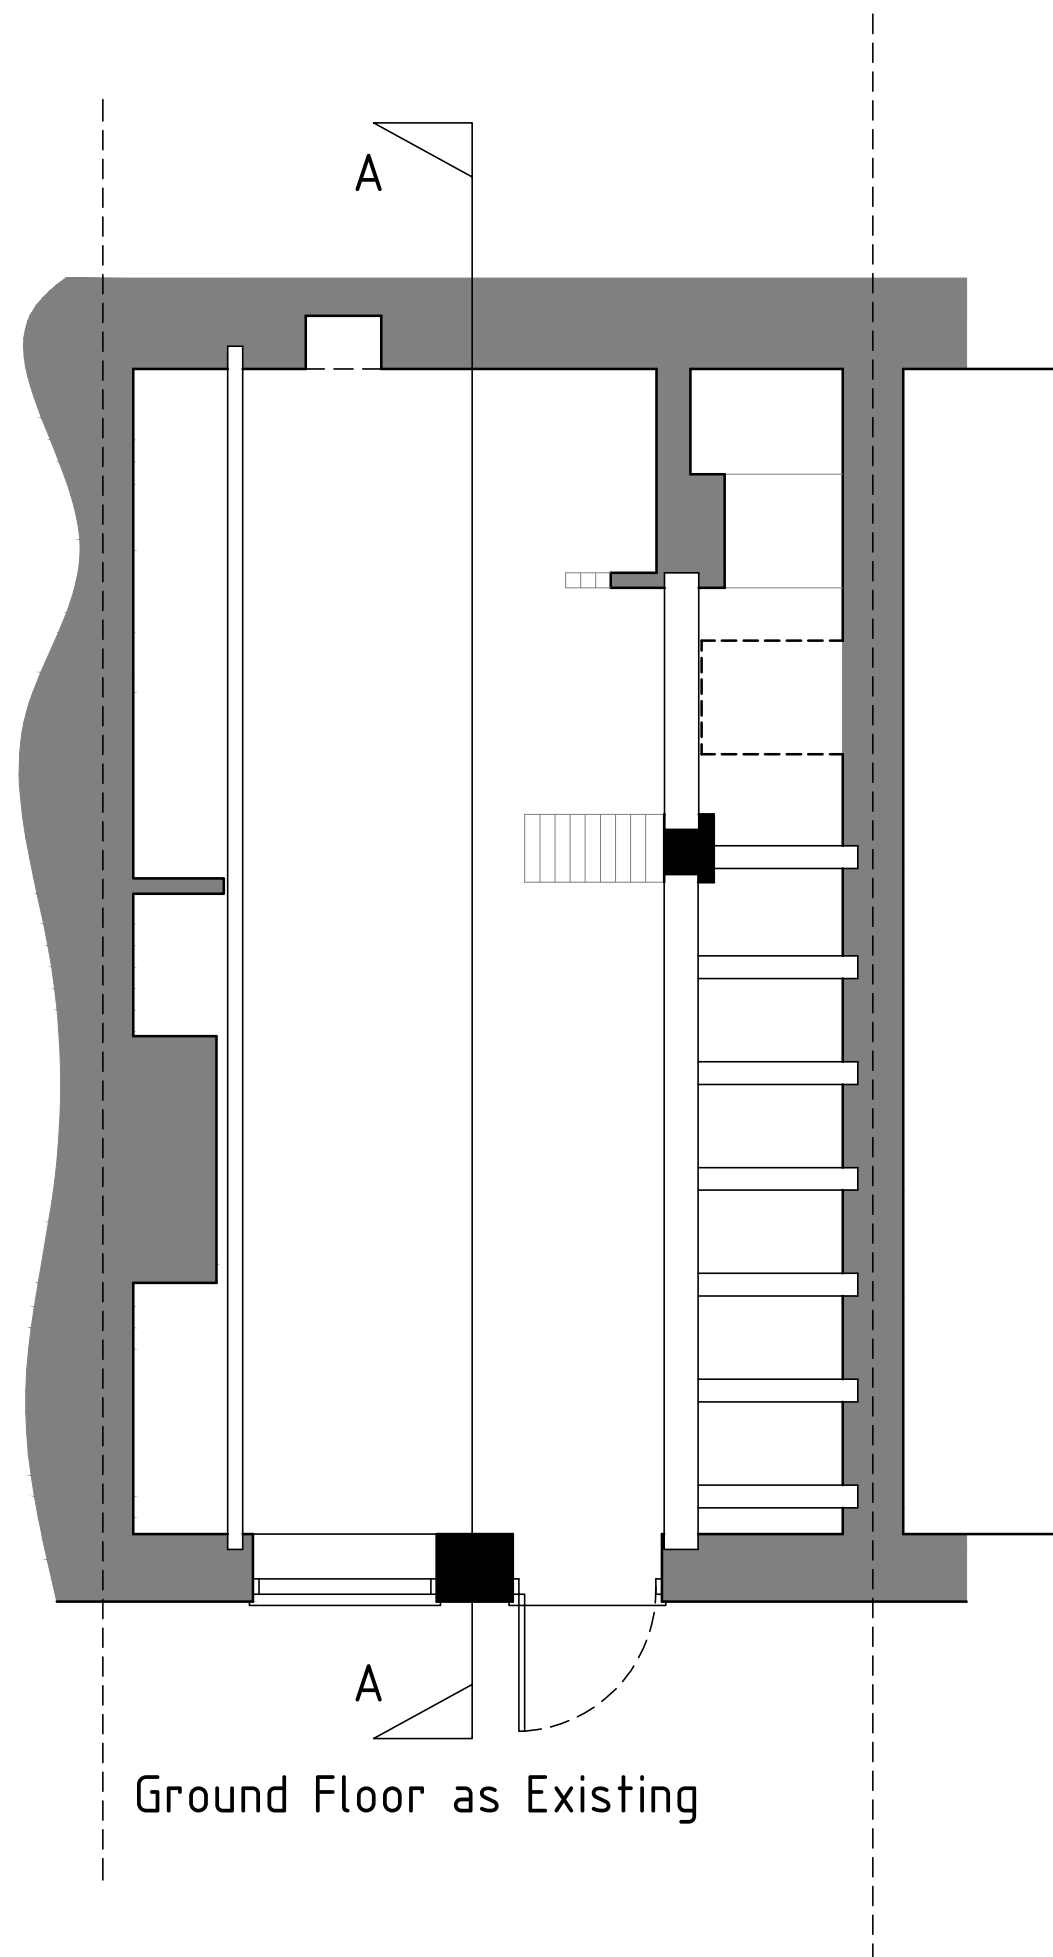

Ferndale Villa, 25 Manley Road,
 Wrexham, LL13 8HD
 Tel (01978) 353445
www.hdsarchitectural.co.uk

Project; 3 Cambrian Buildings, Well Street, Cefn Mawr, Wrexham, LL13 3AF	
Title; Floor Plans as Existing	Scale (A2); 1:50
Dwg No; KR/PD/01	Date; May 2018
Revision;	