


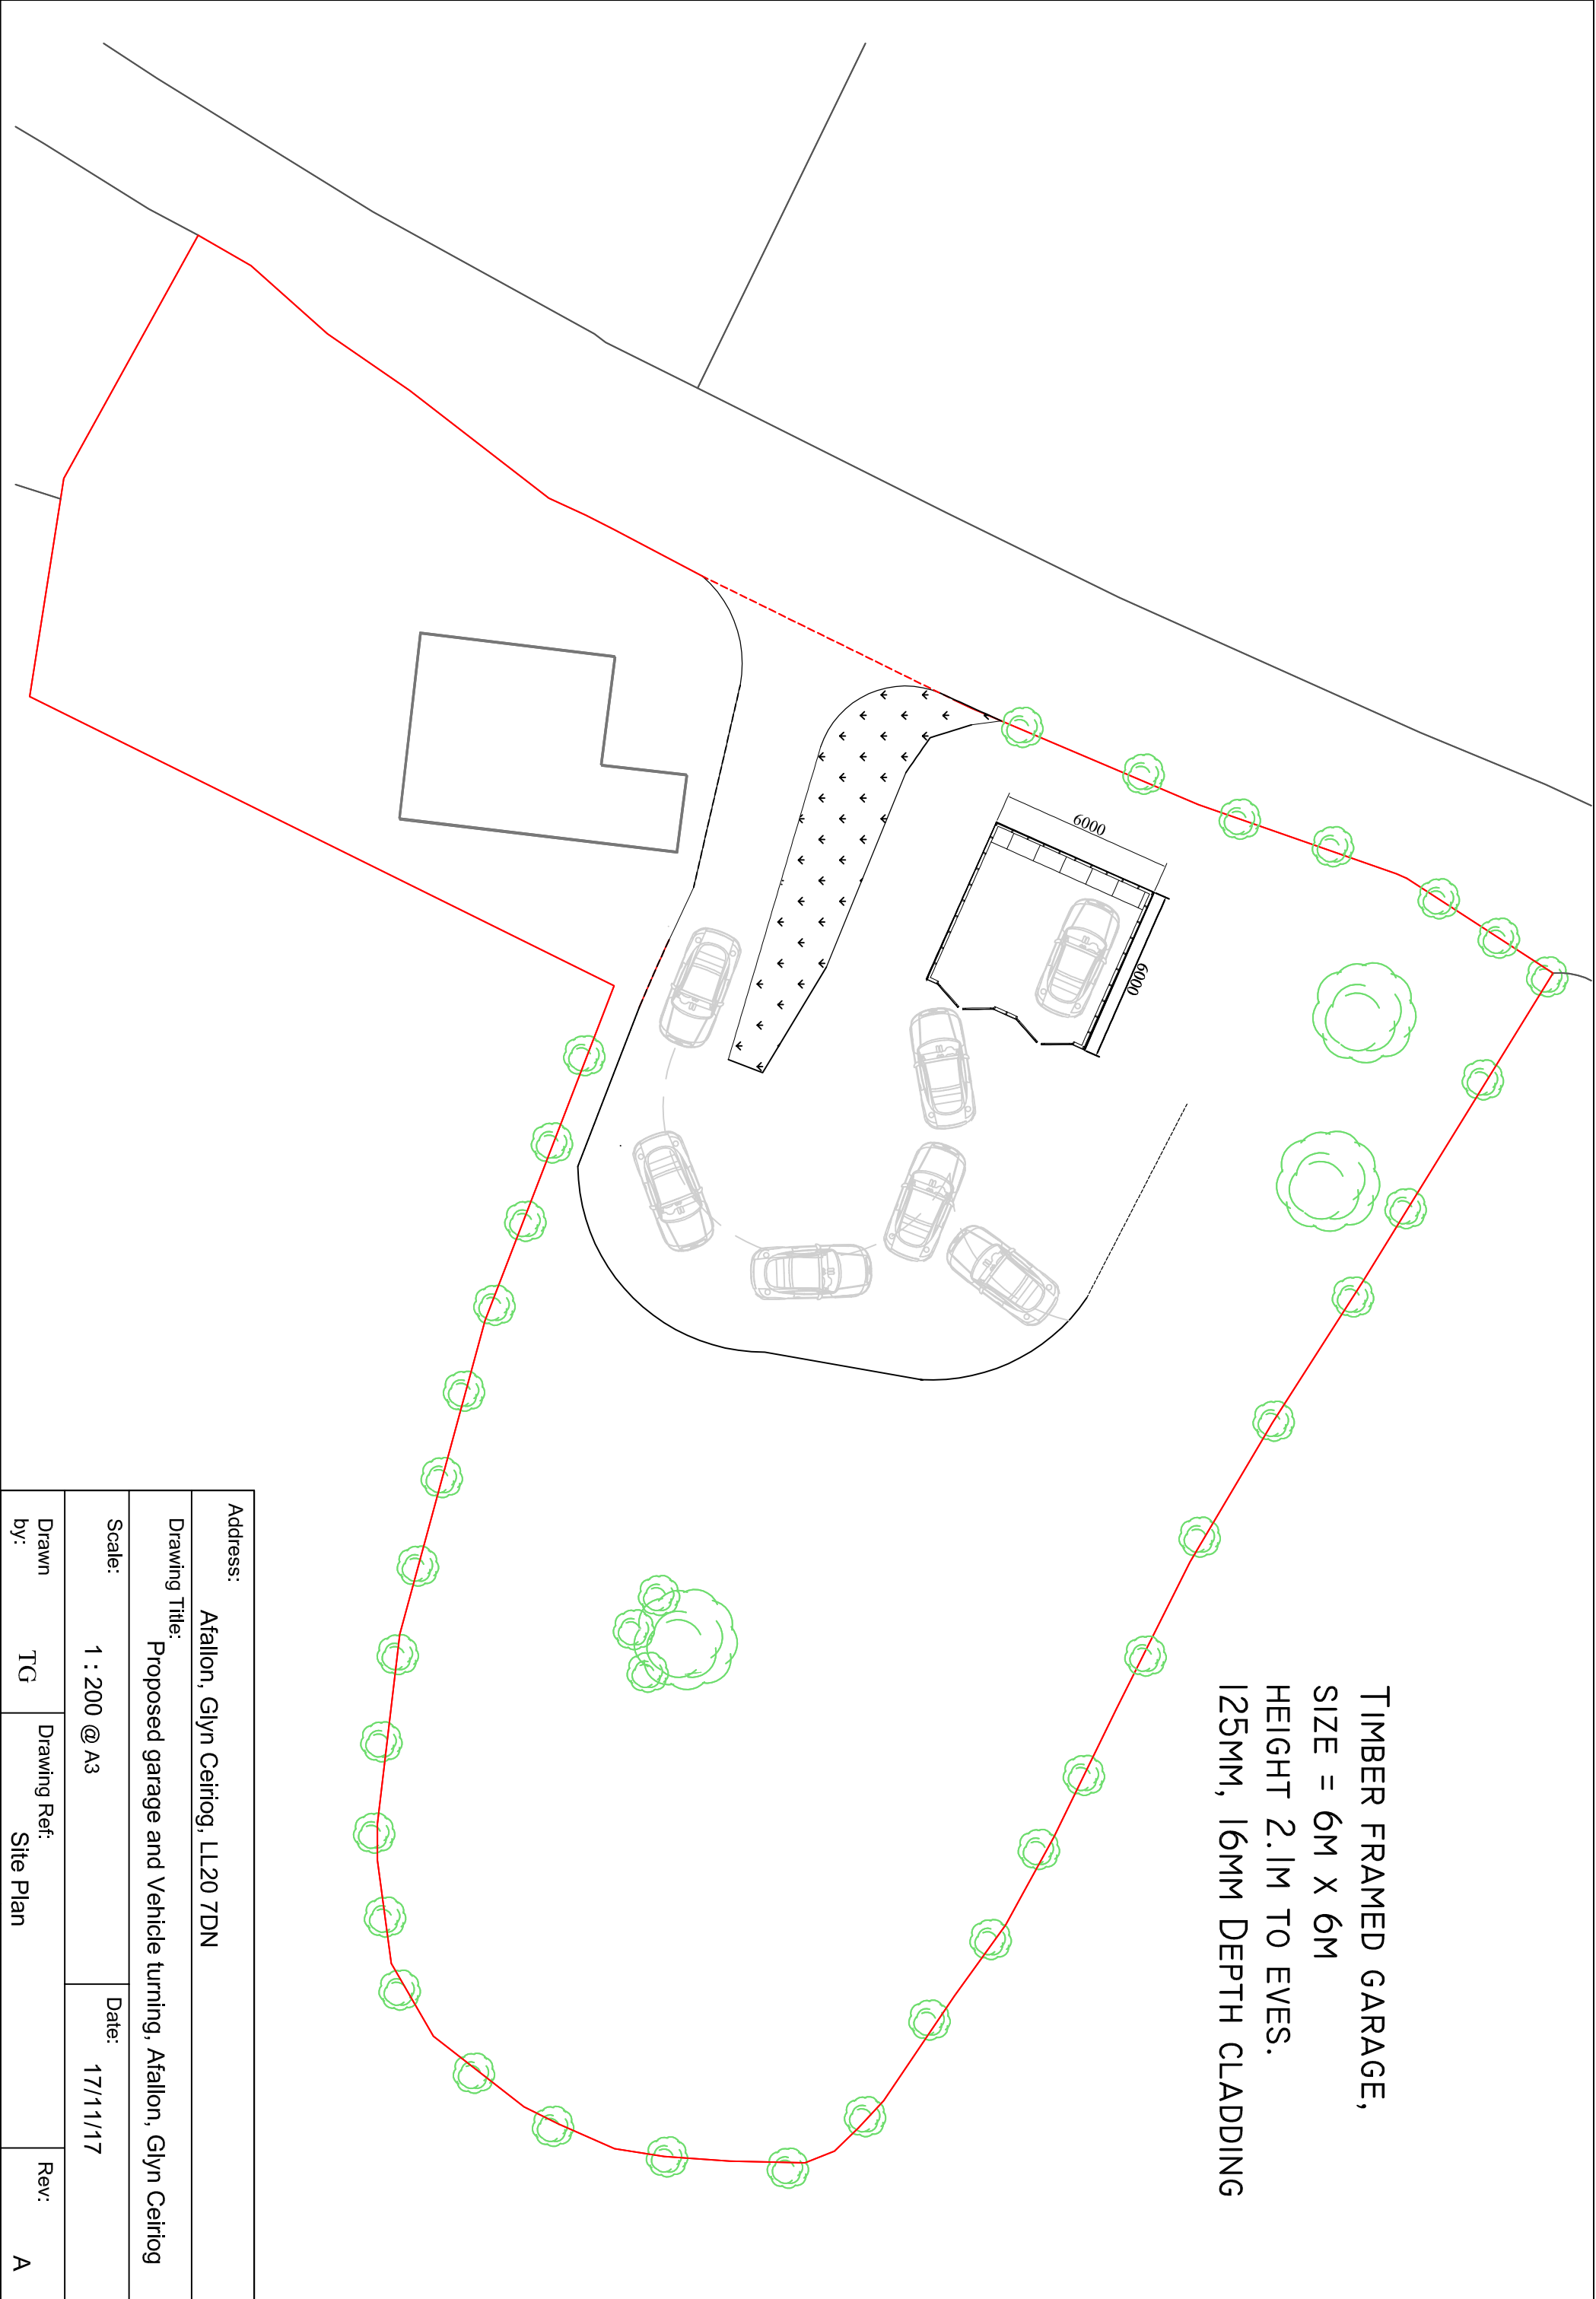

Address: Afallon, Glyn Ceiriog, LL20 7DN			
Drawing Title: Proposed garage and Vehicle turning, Afallon, Glyn Ceiriog			
Scale: 1 : 200 @ A3		Date: 17/11/17	
Drawn by: TG	Drawing Ref: Site Plan		Rev: A