



A3	Metres	
	10	20	30	40	50	10	20	30	40	50	1	2	3	4	5	6	7	8	9	10	1	2	3	4	5	6	7	8	9	10															
Scale	1:1250					1:500										1:200										1:100										1:50									

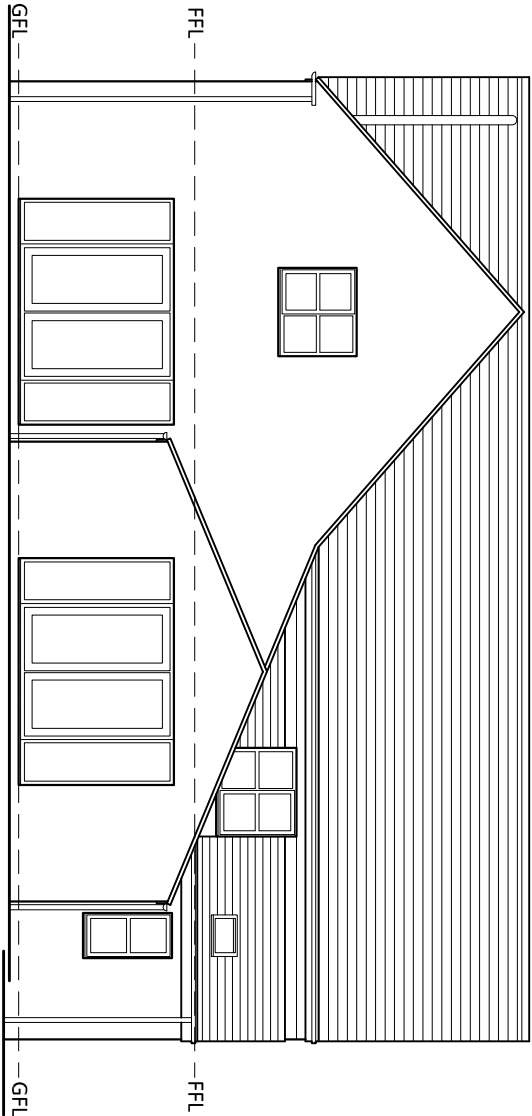

Proposed North East Elevation

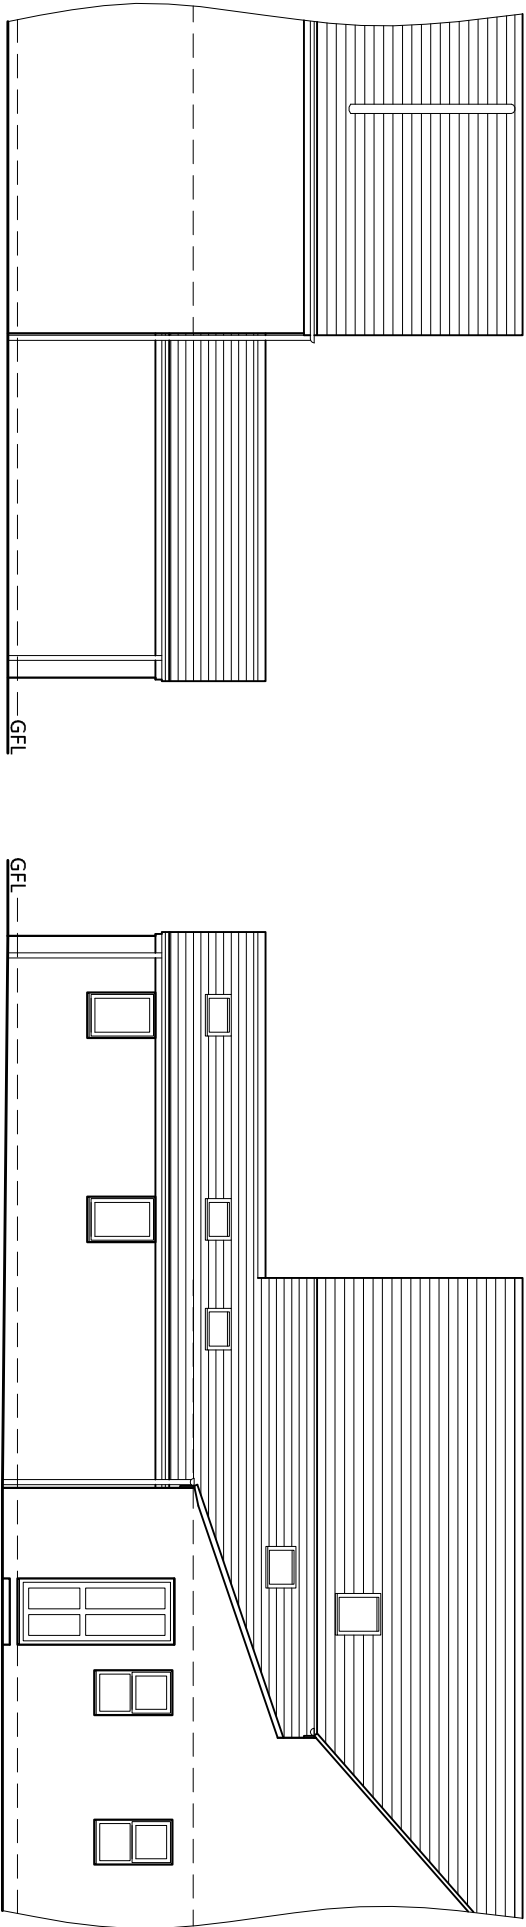

Proposed (Part)
South East Elevation

Proposed (Part)
North West Elevation

EXTERNAL FINISHES SCHEDULE:-

- Proposed external walls to be finished in brickwork, to match the Existing House.
- Proposed roof to be finished in slates, to match the Existing House.
- Proposed windows & doors to be uPVC, white, to match the Existing House.
- Rainwater goods to be uPVC, black, to match the Existing House.

General Notes: Drawings and associated Specification documents are to obtain Planning/Building Regulations Approvals/Conditional Approvals only. All work is to be carried out in accordance with Local Authority/Approved Inspector requirements, to manufacturer's recommendations/instructions, to all relevant British Standard Codes of Practice and good building practices generally. All heating appliances are to be installed in accordance with the relevant Regulations, and Certificates of Installation shall be provided upon completion of works. All existing services within the vicinity of the works are to be located and suitably protected. The contractor is to check and verify all building conditions, dimensions, levels and easements, before commencing work. The drawings are to be used as a guide only and are to be checked and checked against any structural or other specialist drawings provided. The Safety Regulations of the Health and Safety at Work Act 1974, The Management of Health and Safety at Work Regulations 1992 and the Construction (Health, Safety and Welfare) Regulations 1996 are to be adhered to where appropriate. At all times on-site, operatives are to wear full protective clothing in accordance with the Regulations. The contractor is to comply in all respects with the current Building Regulations whether specifically stated on this drawing or not. Building Control must be notified at each stage of the building operation. All planning approval conditions, whether stated on the drawing or not must be complied with (client to be consulted). Any constructional variation must have the approval of Planning, Building Control and the client. The client is to be notified by the nominated contractor of any cost variation to building work before it is carried out. Any deviations from the drawings are carried out at the risk of the contractor/client. Do not scale off the drawings. All dimensions are indicative, and to be checked on site first. Client is responsible for fulfilling their obligations under the Party Wall Act. Construction of the following requires notice as specified: 1) New walls or Buildings on boundaries between adjoining properties or land, and/or 2) Carry out repairs or modifications etc to existing Party Wall including underpinning or inserting a damp proof course (DPC) and/or 3) Excavations near to a neighbour's buildings or wall and excavate deeper than the adjacent structures, foundation, or base of the structure. The owner should give notice using the appropriate letter format, within the specified time to the neighbour or parties involved prior to work commencing. Failure to comply with the terms of the Party Wall Act 1997 may result in prosecution for a fine and/or paying compensation to the adjacent owner. Further information on the Party Wall Act can be found at www.gov.uk/party-wall-etc-act-1996-guidance. Similarly, client is responsible for fulfilling their obligations of a Build-over or Near-to Agreement with the necessary notices accordingly if work are to be carried out on, or near to, an existing building. The contractor is to investigate the ground conditions and to be investigated prior to commencement of works on-site, and liaise with the client, relevant authorities, and Building Control, as required. Existing foundations, walls, roof and associated structural support, and all other necessary aspects of existing construction are to be investigated by the contractor on-site and where required proved to be adequate/suitable prior to commencement of works.

PLEASE NOTE:-
All dimensions, in mm, are estimated, and in relation to new construction to timber/blockwork face, and not to plaster finish.

Rev. A 01.05.18 Revisions to client requirements.

mb-at Architectural info@mb-at.co.uk
Technician 01244556299
Services 07747824757

Client:
Mr. & Mrs. M. Jones
Wellington House, Pear Tree Lane,
Halghton, Witchurch SY13 3DU

Project:
Proposed Rear Extension to
Wellington House, Pear Tree Lane,
Halghton, Witchurch SY13 3DU

Drawing:
PROPOSED
Elevations

Scale: 1:100
Date: March 2018
WHH-021A