


IMPORTANT

- > This drawing is copyright and remains the property of this practice
- > Do not measure from this drawing
- > All dimensions to be checked on site
- > Positions of anything existing must be confirmed on site prior to proceeding



NOTES:

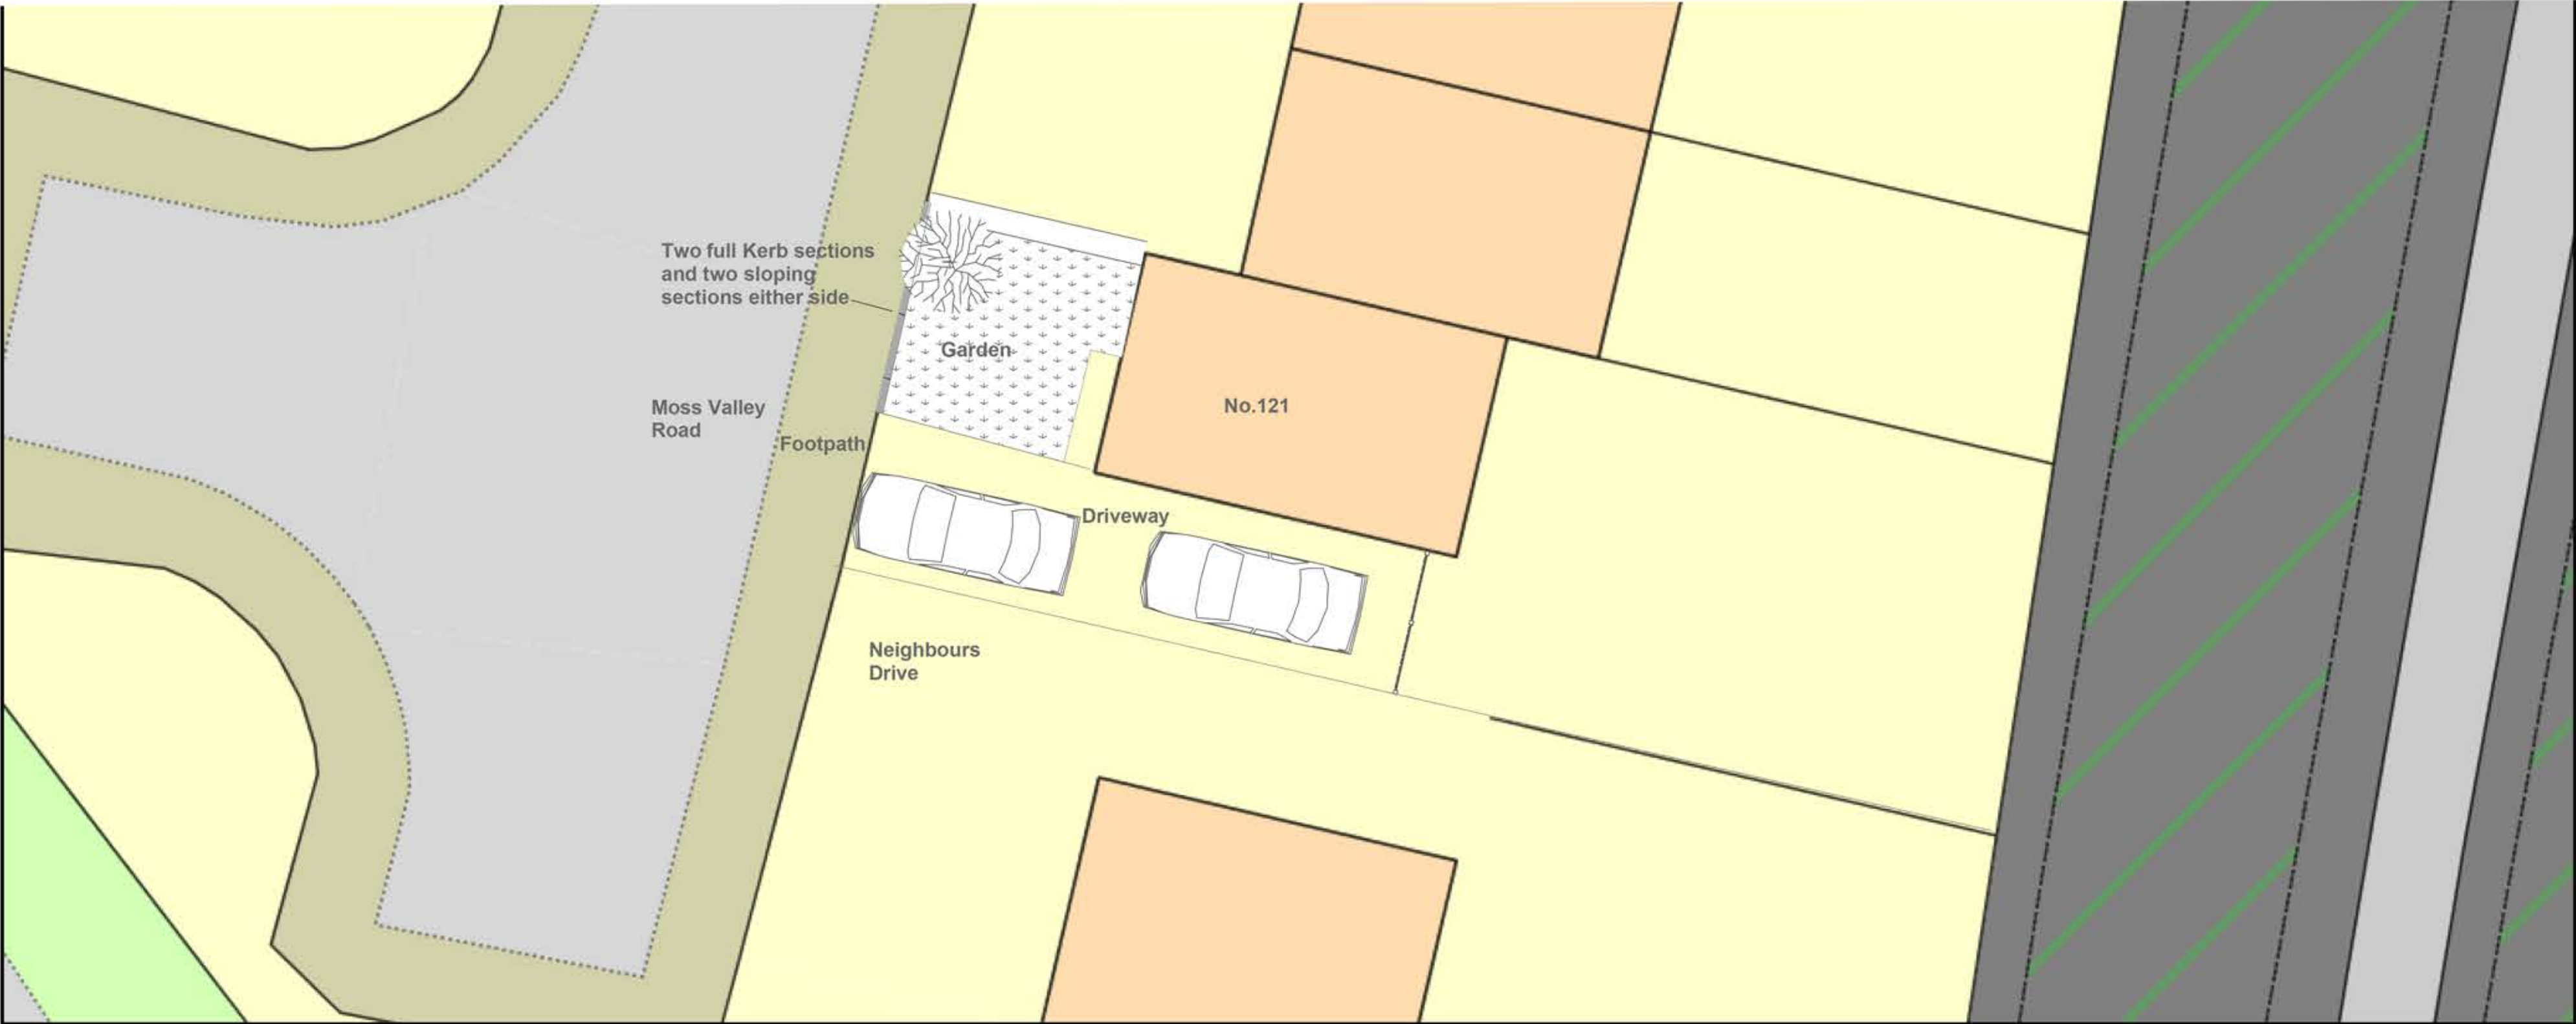

Existing Site Plan
Scale 1:100



Images not to scale

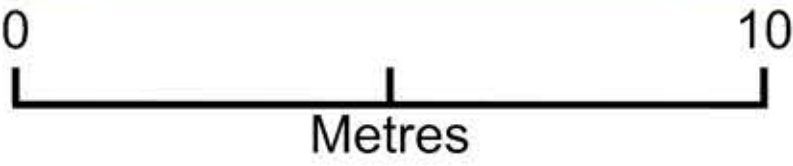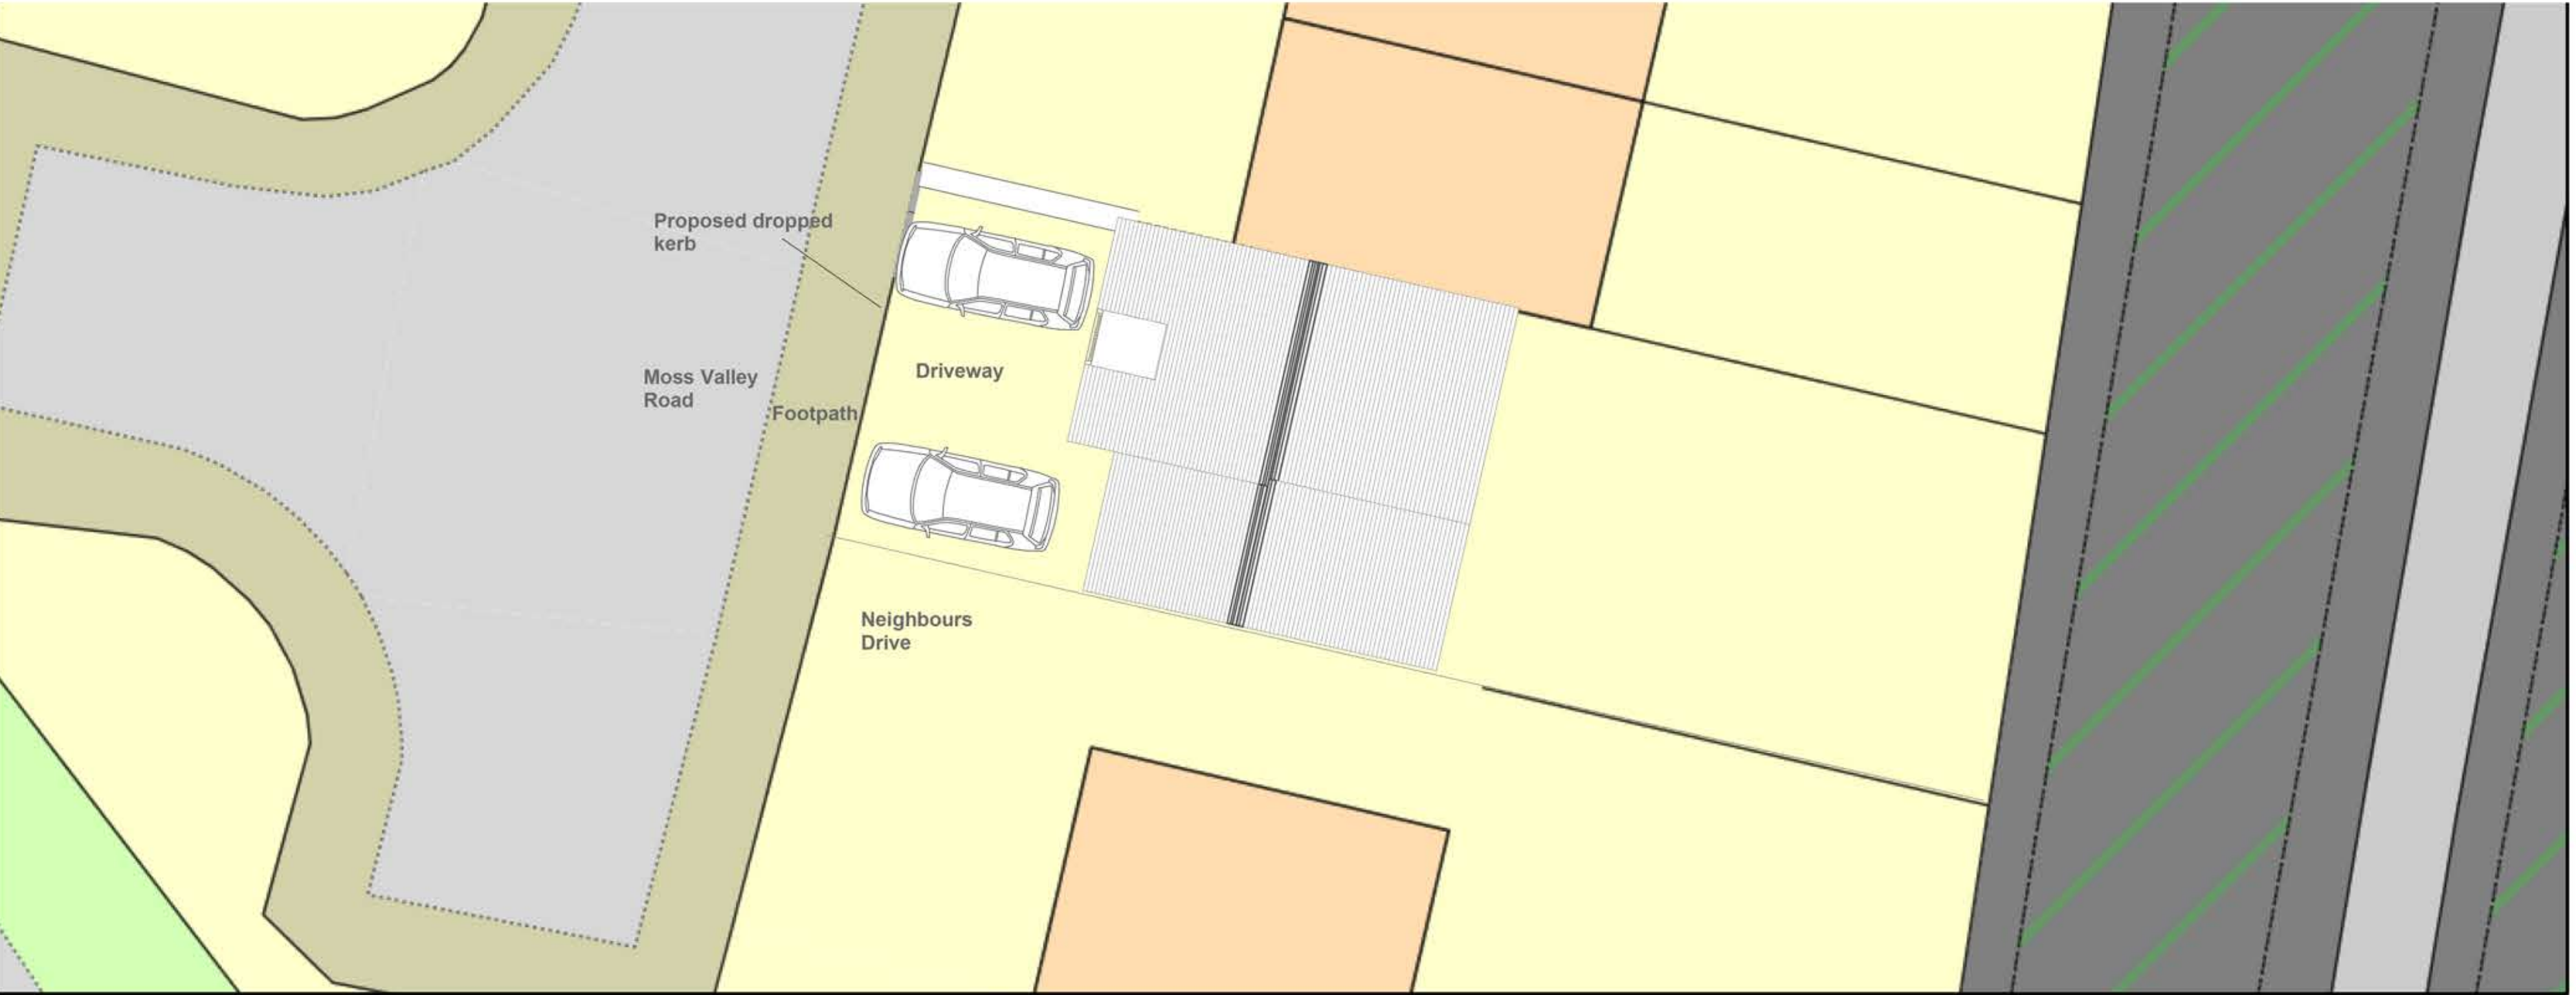

Proposed Site Plan Showing Dropped Kerb Proposal Allowing For Second Car Parking
Scale 1:100

Client Mr & Mrs. Smith	
Project Proposed Two Storey Side Extension and Dropped Kerb to Extend Driveway 121 Moss Valley Road, Wrexham	
Drawing Title Existing & Proposed Plans for Dropped Kerb	
Date April 2018	Drawing Scale 1:50 & 1:100 @ A1
Drawing Number 1030_03_Rev A	