


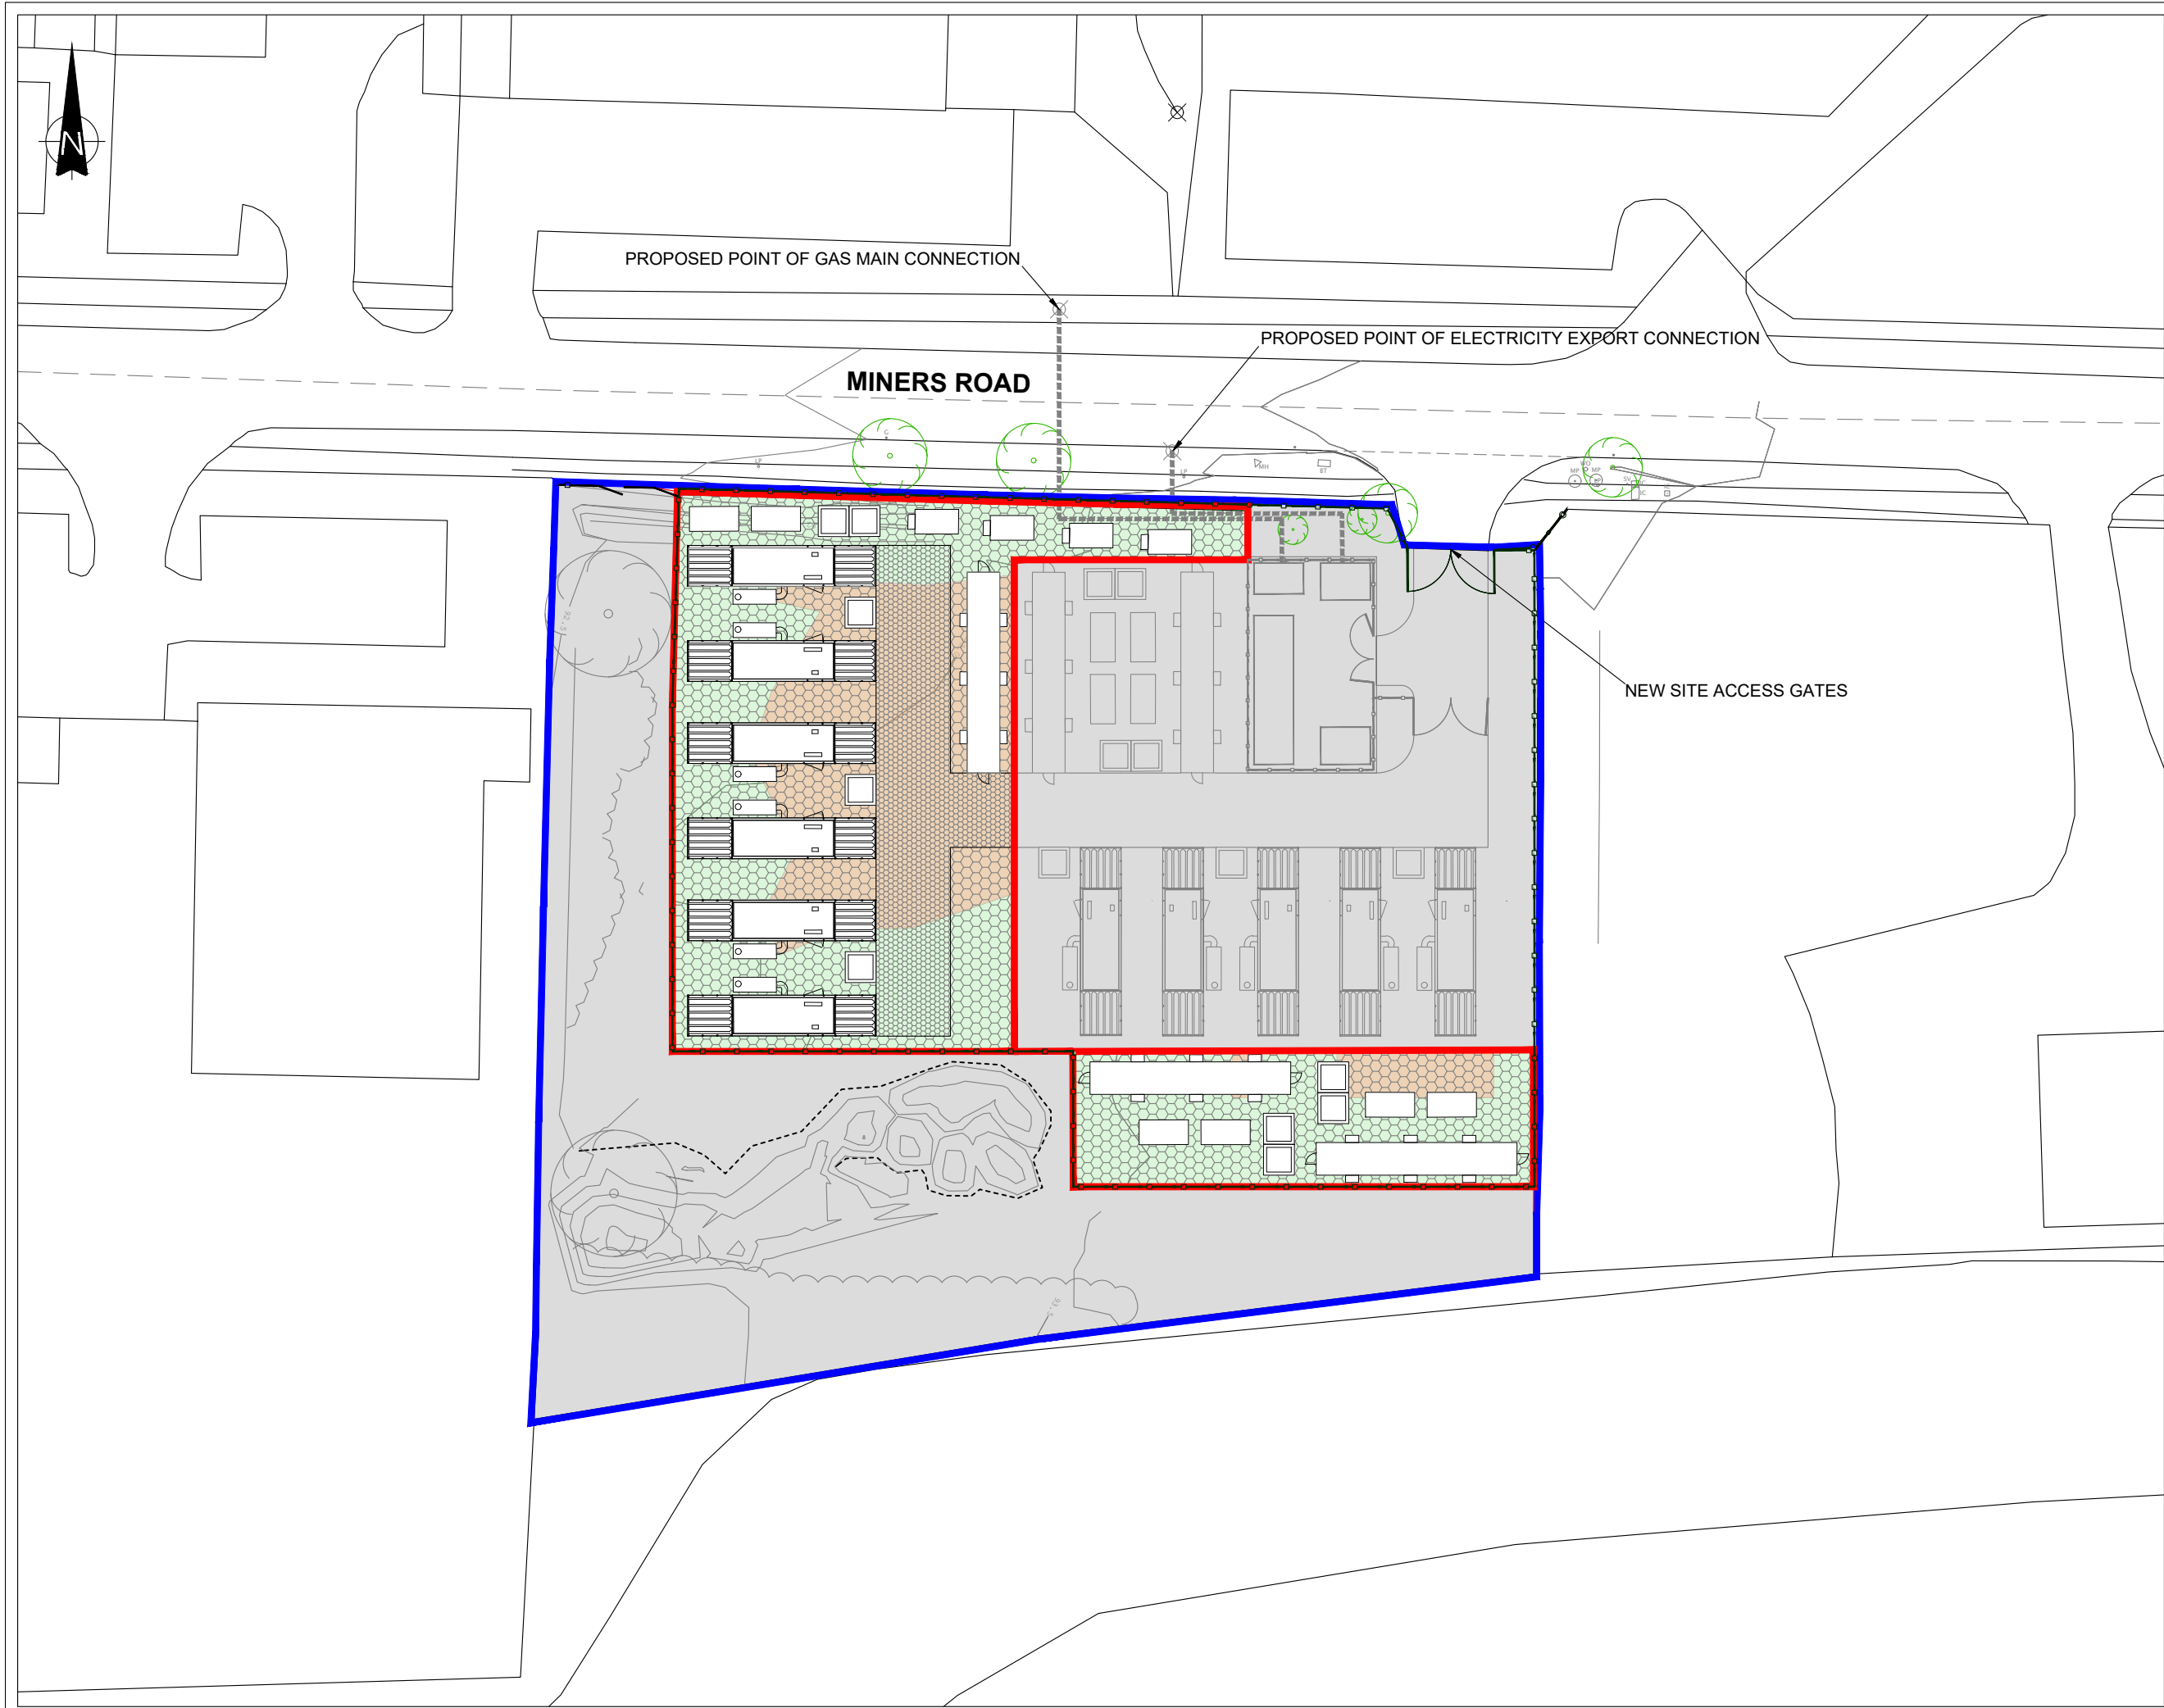

THIS INFORMATION IS CONFIDENTIAL AND THE PROPERTY OF SIRIUS. IT IS RELEASED ON CONDITION THAT NONE OF THE INFORMATION SHALL BE DISCLOSED TO ANY THIRD PARTY OR REPRODUCED IN WHOLE OR PART WITHOUT THE PRIOR CONSENT IN WRITING OF SIRIUS.

KEY

- EXISTING CONTOUR
- LAND UNDER APPLICANT'S CONTROL
- APPLICATION BOUNDARY (1,725m²)
- CONSENTED 2.4m HIGH PALASADE SECURITY FENCE UNDER PERMISSION P/2017/0937
- CONSENTED 2.4m HIGH PALASADE SECURITY FENCE UNDER PERMISSION P/2017/0937
- PROPOSED 1.8m HIGH WOODEN POST AND MESH FENCE
- EXISTING COMPACTED GRAVEL HARDSTANDING AREAS
- EXISTING SHORT GRASS / SCRUB VEGETATION
- PROPOSED HARDCORE ACCESS TRACK
- PROPOSED GRAVELLED AREAS
- PROPOSED LV TRANSFORMER
- PROPOSED GENERATOR
- PROPOSED BATTERY STORAGE UNIT
- PROPOSED LUBE OIL CONTAINER

REV	DESCRIPTION	DATE	BY

CLIENT




4245 Park Approach, Thorpe Park, Leeds. LS15 8GB. 0113 264 9960

JOB TITLE
MINERS ROAD RESERVE POWER PLANT EXTENSION

DRAWING TITLE
INDICATIVE SITE LAYOUT

DRAWN	DATE	APPROVED	DATE
S.T	20/6/2018	J.B	20/6/2018

SCALE	SHEET	DRAWING NUMBER	REVISION
1:500	A3L	SRE1082/17/03	0