




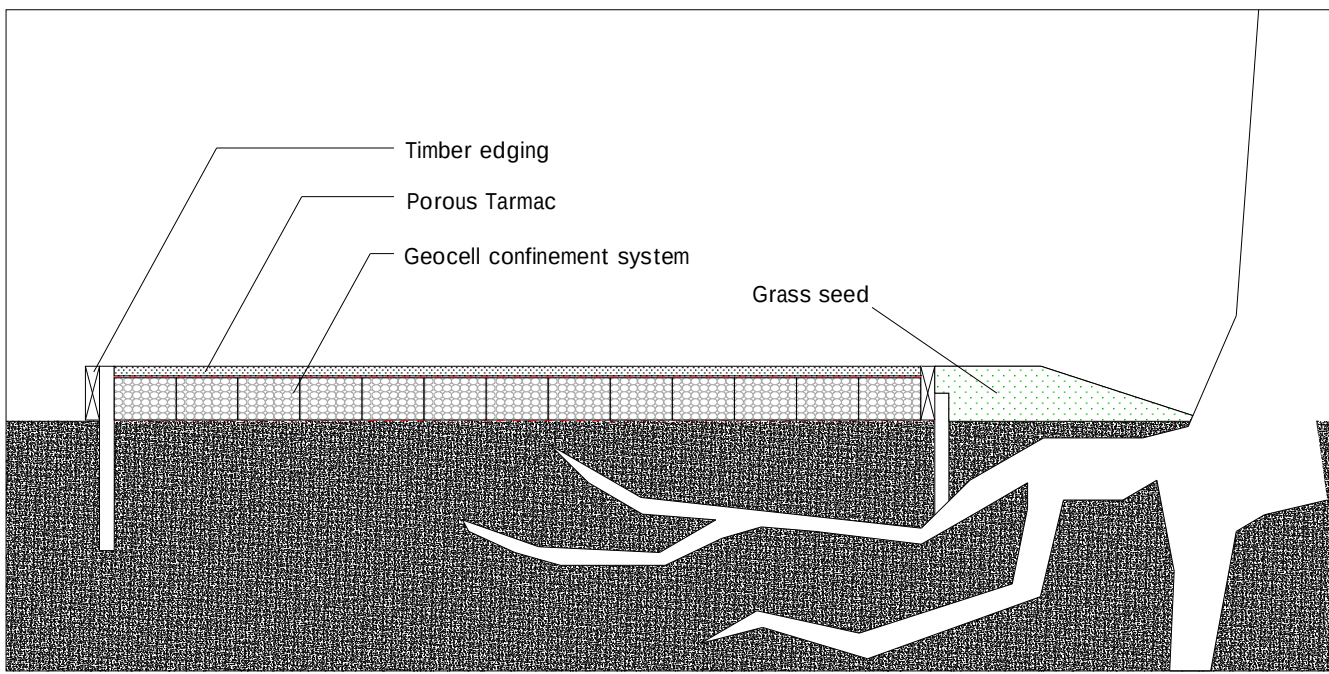

Site Plan 1:200

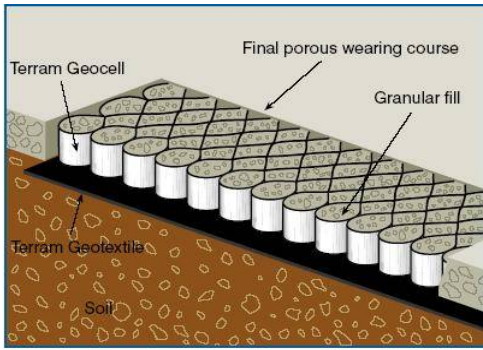


Typical construction detail of Cellular confinement system.

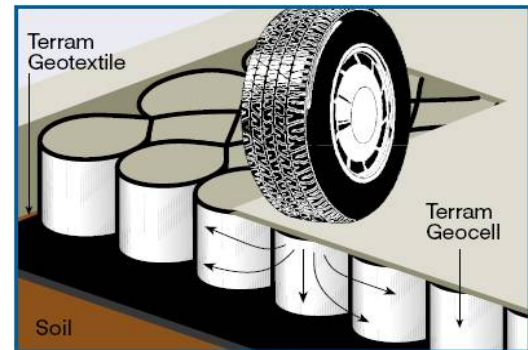

Geocell ground reinforcement. Forces are spread laterally reducing loads on the underlying soil

Figure 6. Components of an above-ground load bearing platform suitable for vehicles

Non-Dig Driveway system (not to scale)

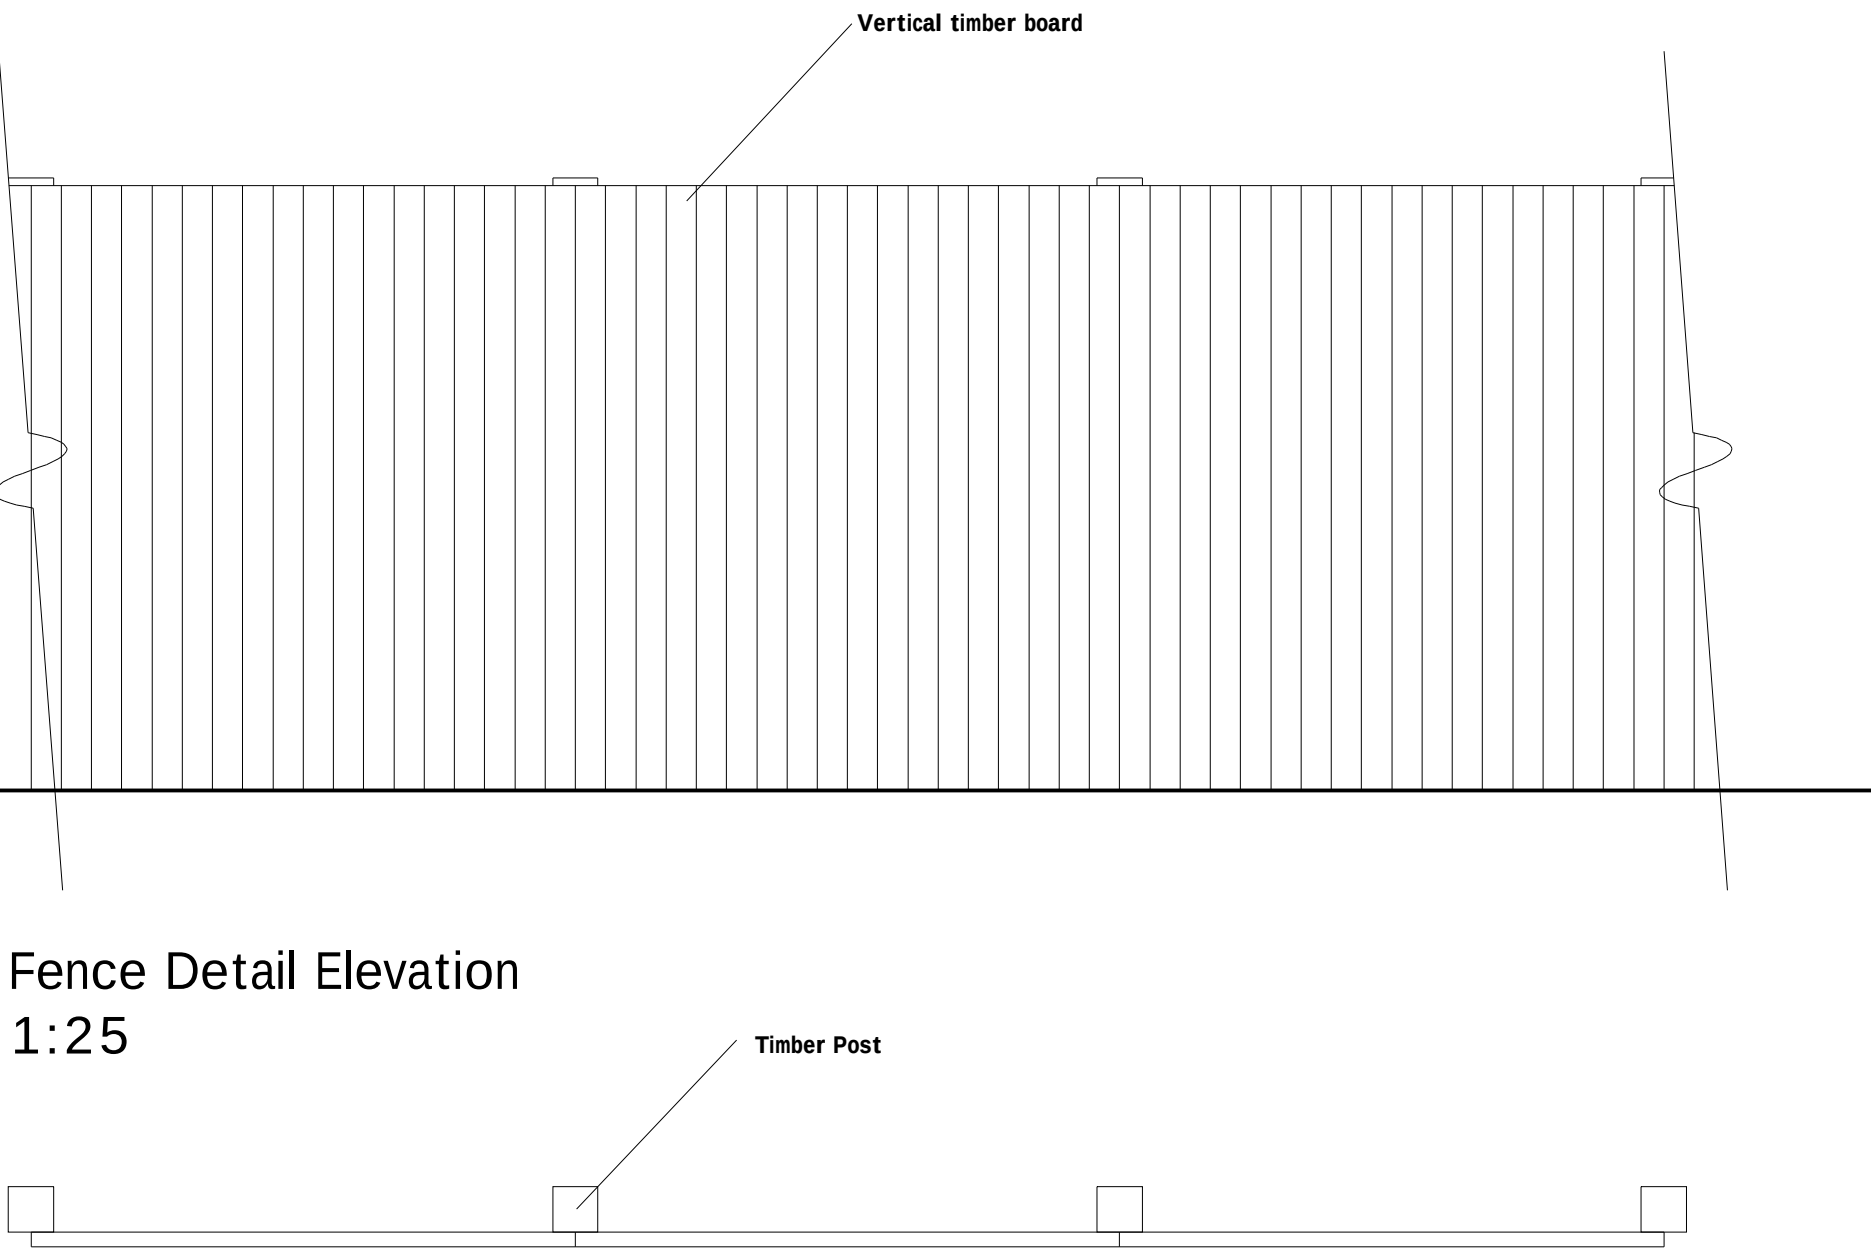

Fence Detail Elevation
1:25

Fence Detail Plan
1:25

BOUNDARY TREATMENT

Contractor to install timber post and vertical timber board fencing between each plot to segregate rear amenity areas. Where possible existing boundary's to remain as existing.

Boundary's to be implemented within 3 months of completed development.

Rev	Date	Detail	Initial
A	05/18	Boundary Material Amends	D.J.F

Project:	Proposed residential development at the Goulbourne Pub, Borras Park Rd, Wrexham LL12 7TF		
Title:	Site Plan & Fencing Detail	Scale: (A1)	1:200 & 1:25

Drawn By:	D.J.Edwards	Date:	July 2017
Drawing No:	N027/015	Sheet:	1 of 1

blueprint
architectural services

partner
LABC

Office 3K4, Redwither Tower, Redwither Business Park, Wrexham. LL13 9XT
Tel: 01978 356500
www.blueprintarchitectural.com