






ELEVATION 1 -NORTH

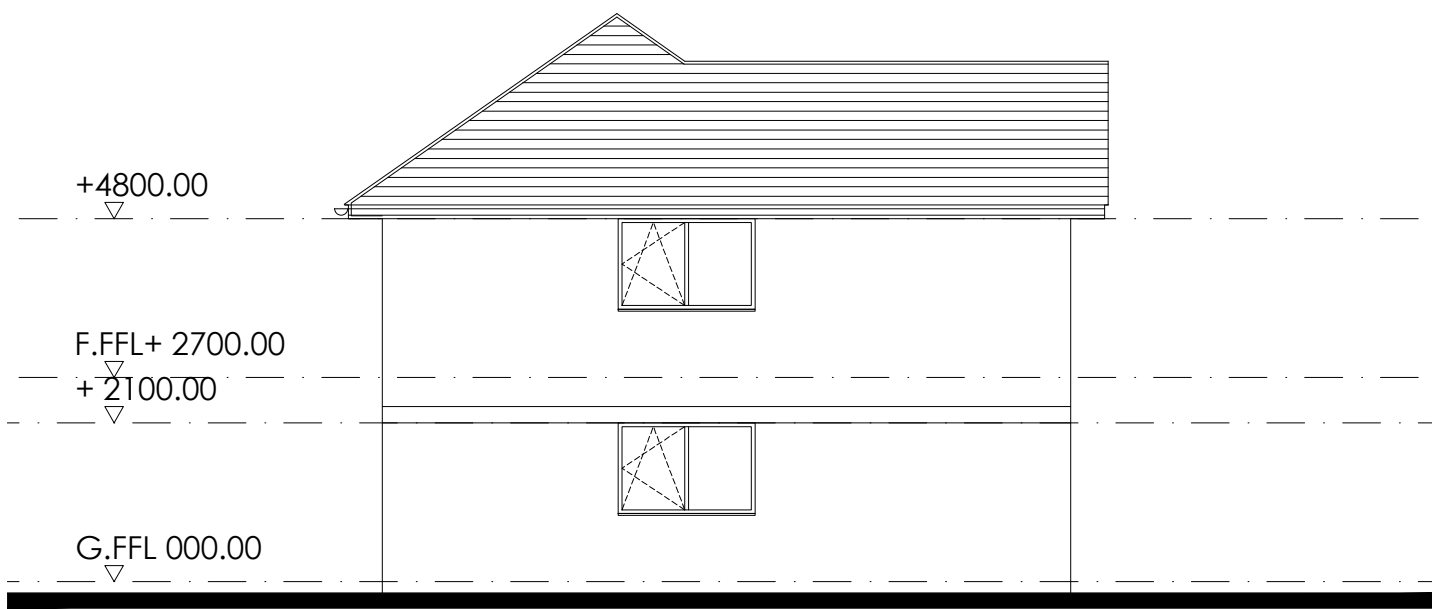


ELEVATION 2 -EAST

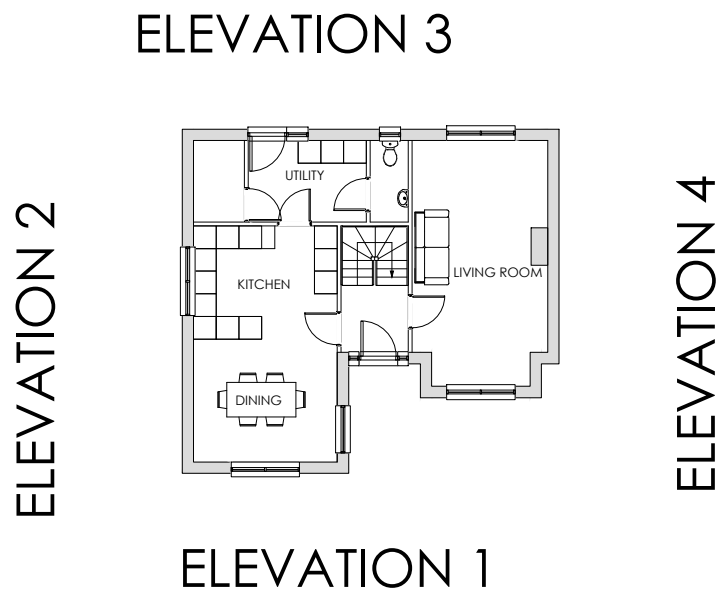


ELEVATION 3 -SOUTH

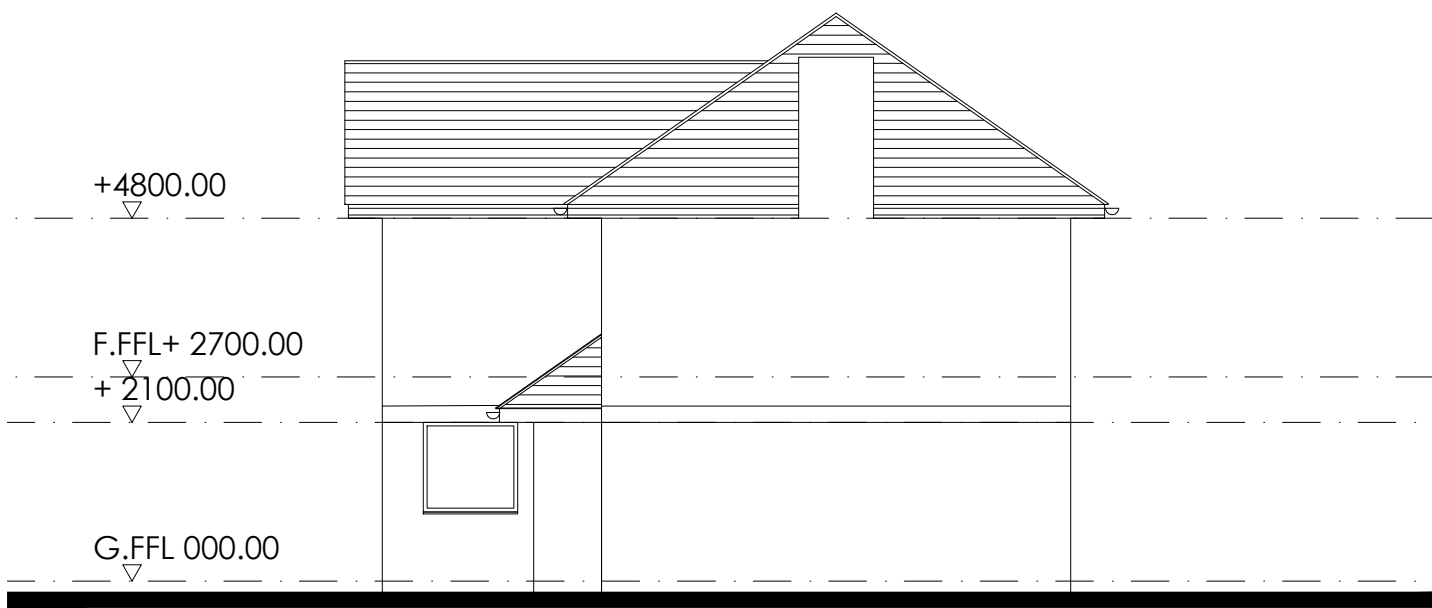


ELEVATION 4 -WEST

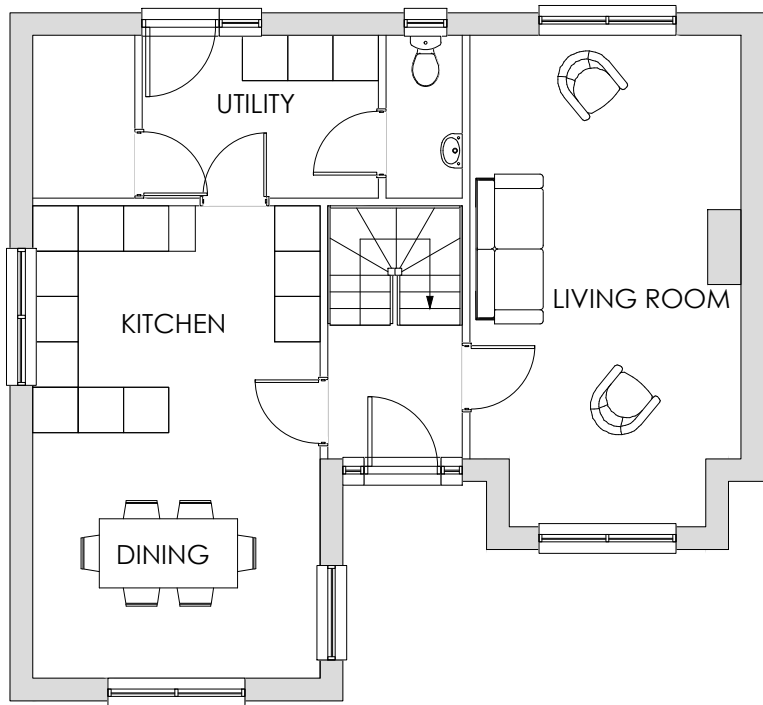

GROUND FLOOR

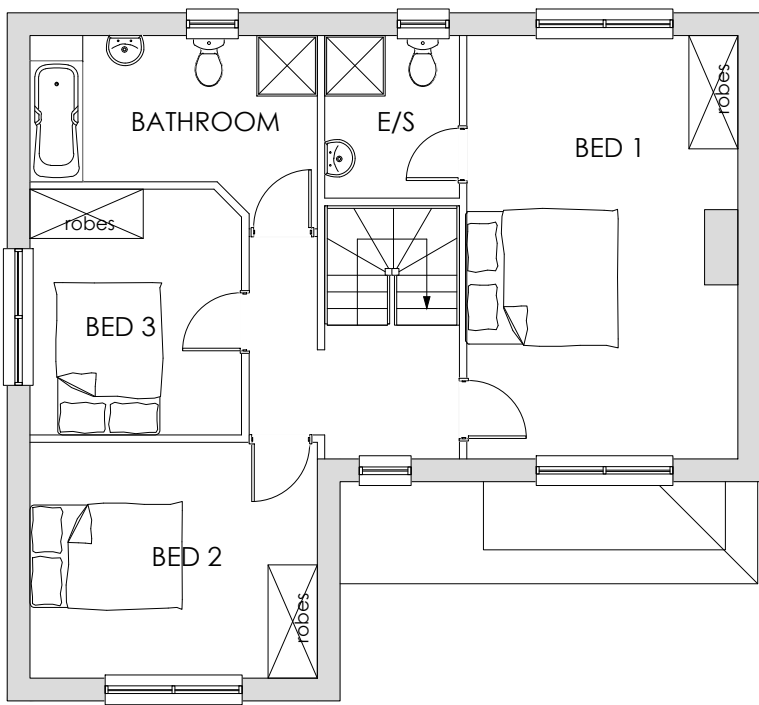


FIRST FLOOR

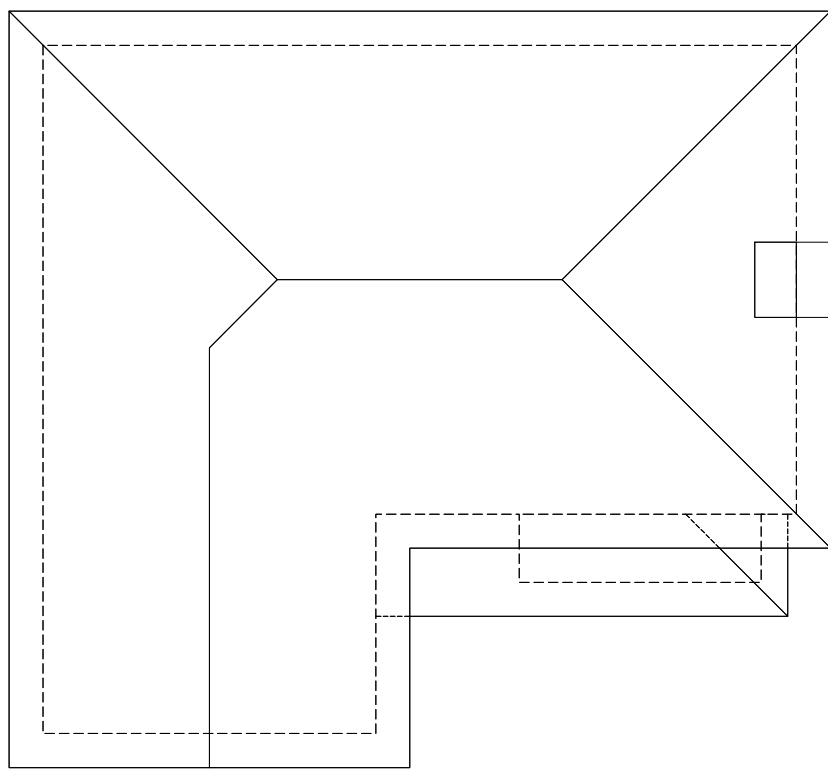

ROOF PLAN

3 Bed House (scale 1:100 @ A1)

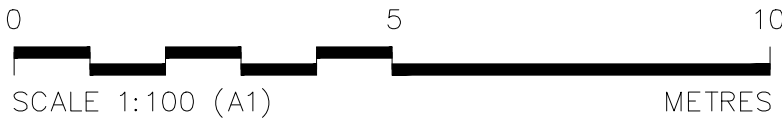


ELEVATION 3



ELEVATION 2

ELEVATION 4

ELEVATION 1

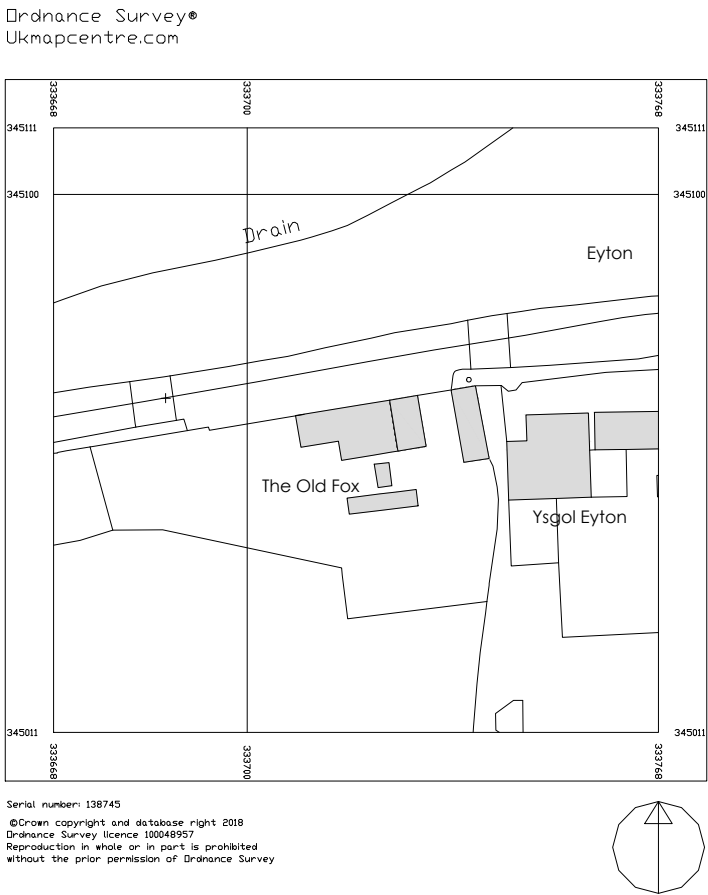



Location Plan 1:1250

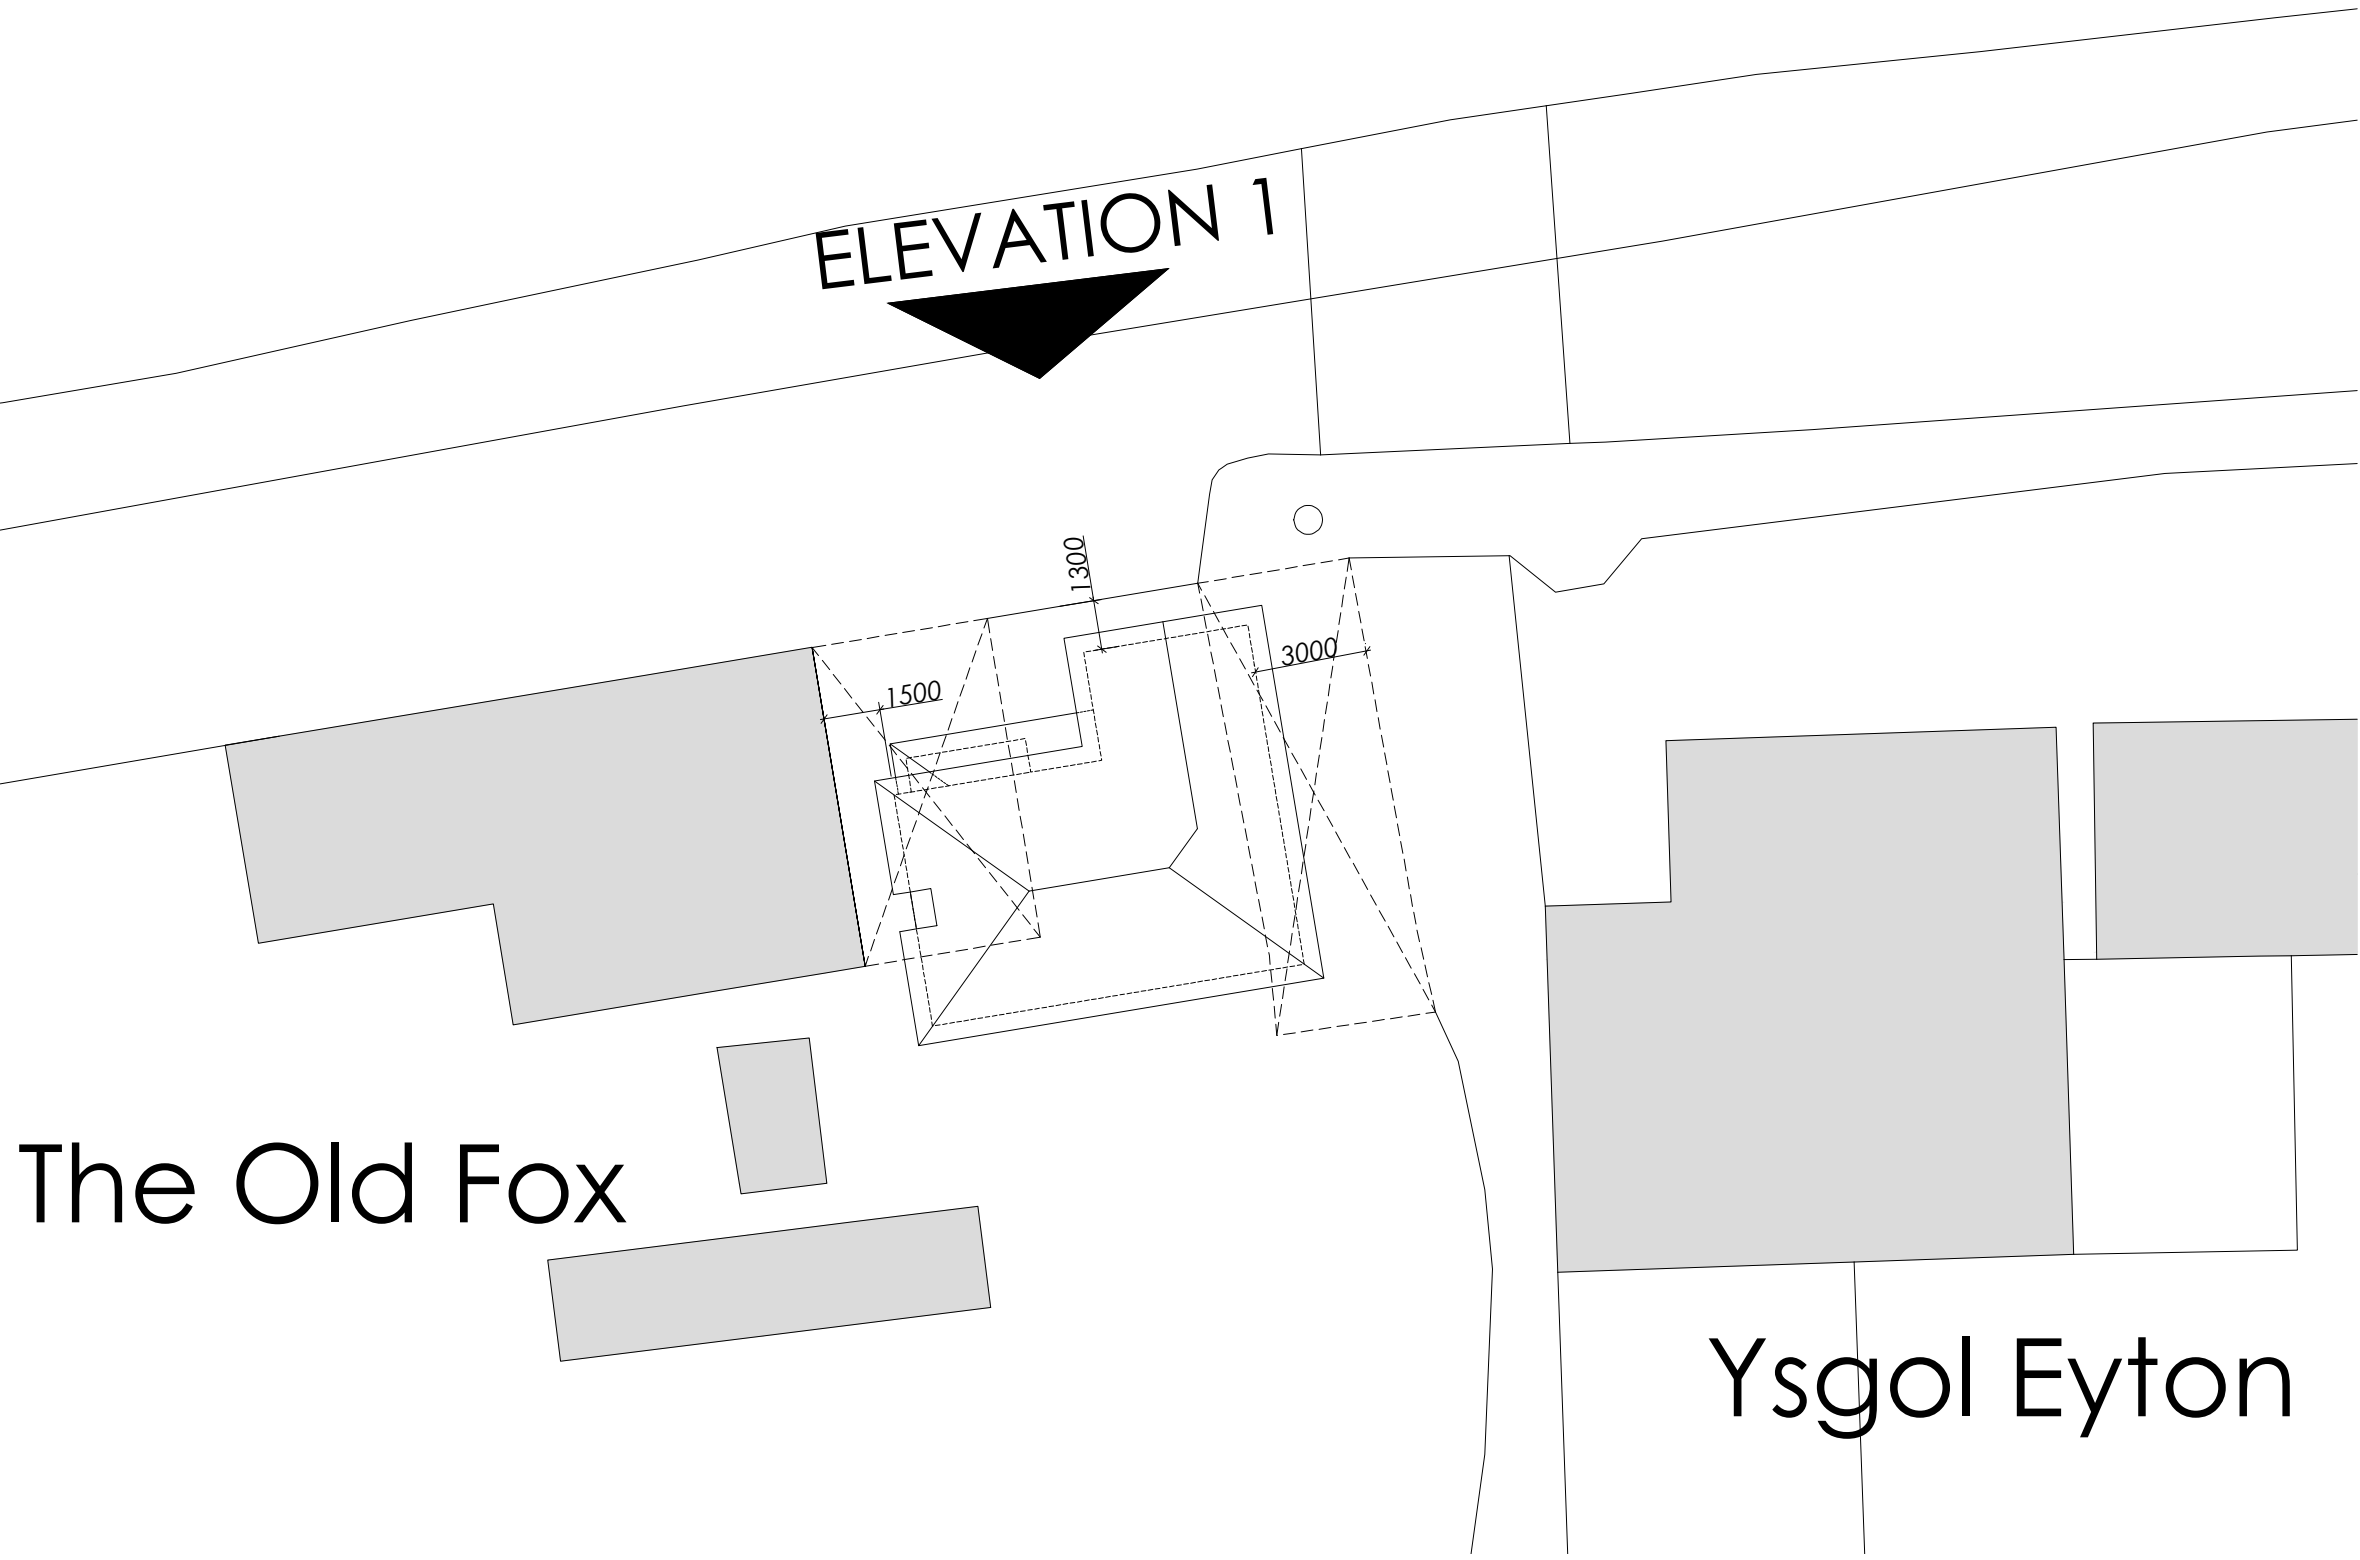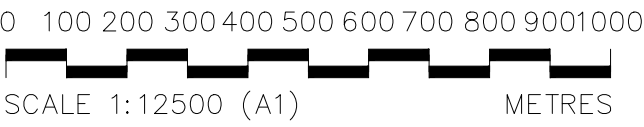

The Old Fox

Ysgol Eyton

Serial number: 138745
©Crown copyright and database right 2018
Ordnance Survey licence 100048957
Reproduction in whole or in part is prohibited
without the prior permission of Ordnance Survey

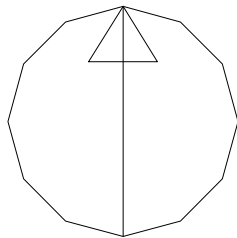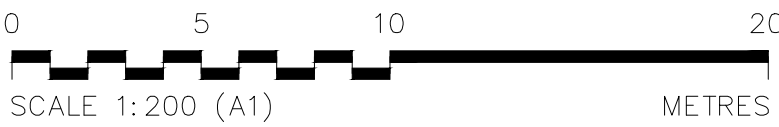

Notes		
© This Drawing and the Designs depicted are the copyright of NCS Ltd and may not be reproduced or amended except by written permission of NCS Ltd. This Drawing should not be relied upon for structural or specialist information. Construction information depicted on this Drawing should be treated as preliminary until Building Regulations Approval is obtained. This drawing is not to be scaled and all dimensions should be checked against actual site measurements. The accuracy of the information on this drawing is not guaranteed and is to be used for guidance only.		
Rev	Date	Notes
ncs buildings, projects & architecture		
Client XXX		
Property THE OLD FOX		
Drawing title PLANS AND ELEVATIONS		
Scale	As stated	Drawn RTFS
Date	20/07/17	Checked NCS
Drawing Status Preliminary		
Proj. No 15.5059		
Drawing No 001		
Rev. No.		-