



Proposed Site Plan - Scale 1:500

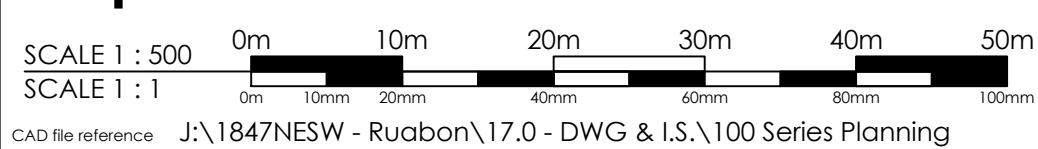

CAD file reference J:\1847NESW - Ruabon\17.0 - DWG & I.S.\100 Series Planning

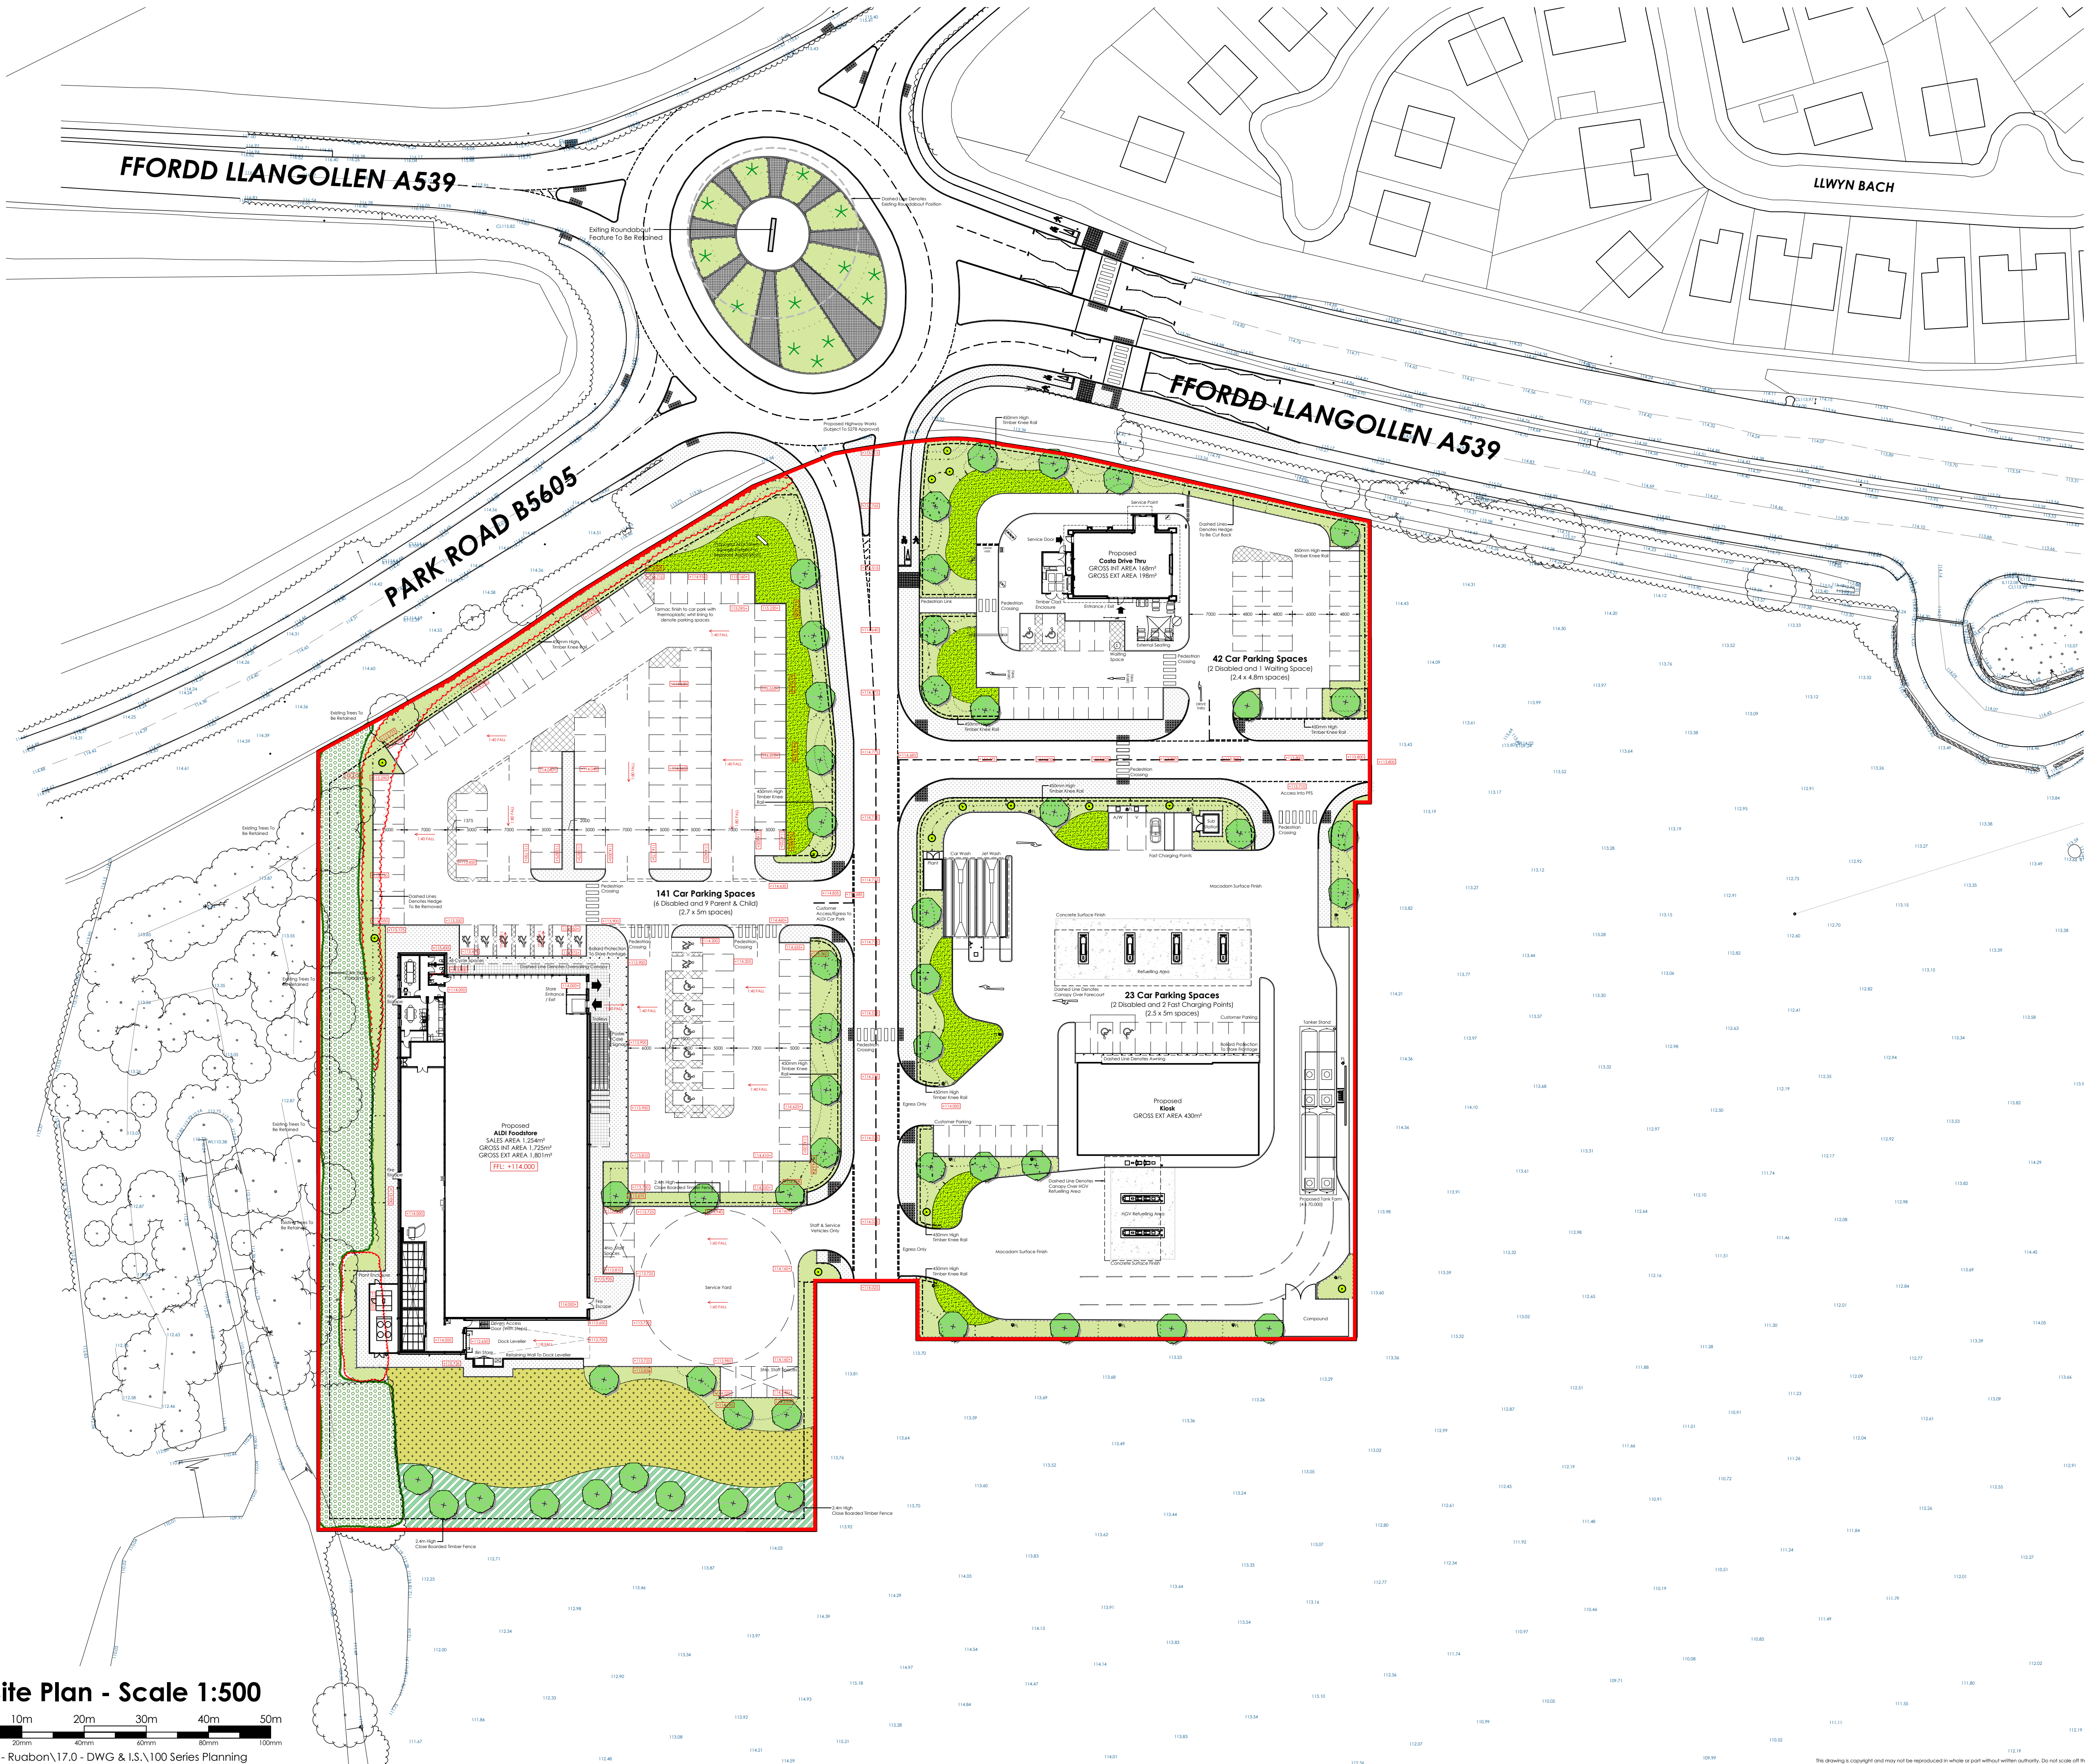

FOR DETAILED HIGWAYS WORKS
SEE SPECIALIST DRAWINGS

Drawing Key:

Existing Levels	113.91
Proposed Levels	+113.725
Tarmac Footpath	
Entrance / Trolley Bay Tiling	
Concrete Surface Finish	

Application Site Area =
24,162 m² / 2.4162 Ha

B	21/05/18	ALDI PLANT UPDATED	MS	SSR
A	09/05/18	GENERAL UPDATE	MS	SSR
Rev	Date	Description	Rev By	Ch'd By
Project Title				
PROPOSED DEVELOPMENT				
Client				
ALDI STORES LTD				
Status				
PLANNING				
Scale		Drawing Size		
1:500		A1		
Date	March 2018	Drawn By	MM	Checked SSR
Drawing Title				
PROPOSED SITE PLAN				
Job-Dwg No				Rev
1847NESW-102				B

- ☐ 2 St. Johns North, Wakefield, WF1 3QA
t. 01924 291800
- ☒ Carvers Warehouse, 77 Dale Street, Manchester, M1 2HG
t. 0161 2386555
- ☐ The Old Rectory, 79 High Street, Newport Pagnell, MK16 6AB
t. 01908 211577
- ☐ 101 London Road, Reading, RG1 5BT
t. 0118 9507700
- ☐ 10 Green Court, St Christophers Place, London, W1U 1JJ
t. 0207 4091215

THE HARRIS
PARTNERSHIP
ARCHITECTS
www.harrispartnership.com