



**CARTWRIGHT**  
ARCHITECTURAL & PLANNING SERVICES

90 Main Road, Wybunbury, Cheshire. CW5 7LS  
Telephone and Fax No. 01270 368217 or 07917672498  
E-mail - robert.cartwright6@btinternet.com

CLIENT **M & M Jones  
Developments Ltd.**




CONTRACT  
**Gresford Wrexham**

DWG TITLE:  
**House Type THE BARRINGTON  
PLOT 6 ONLY  
Plans & Elevations**

SCALE: 1:100 & 1:200

DATE: JUNE 2015




DWG No.  
**PA FV2**

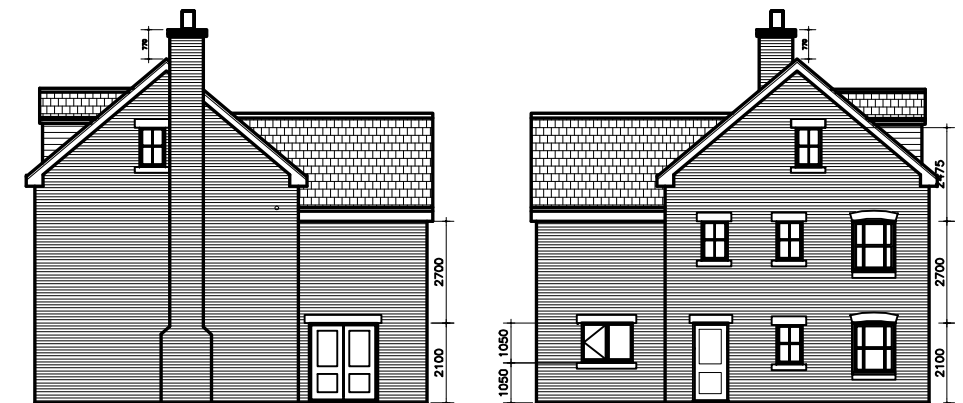

FRONT ELEVATION

REAR ELEVATION

SIDE ELEVATIONS 1:200

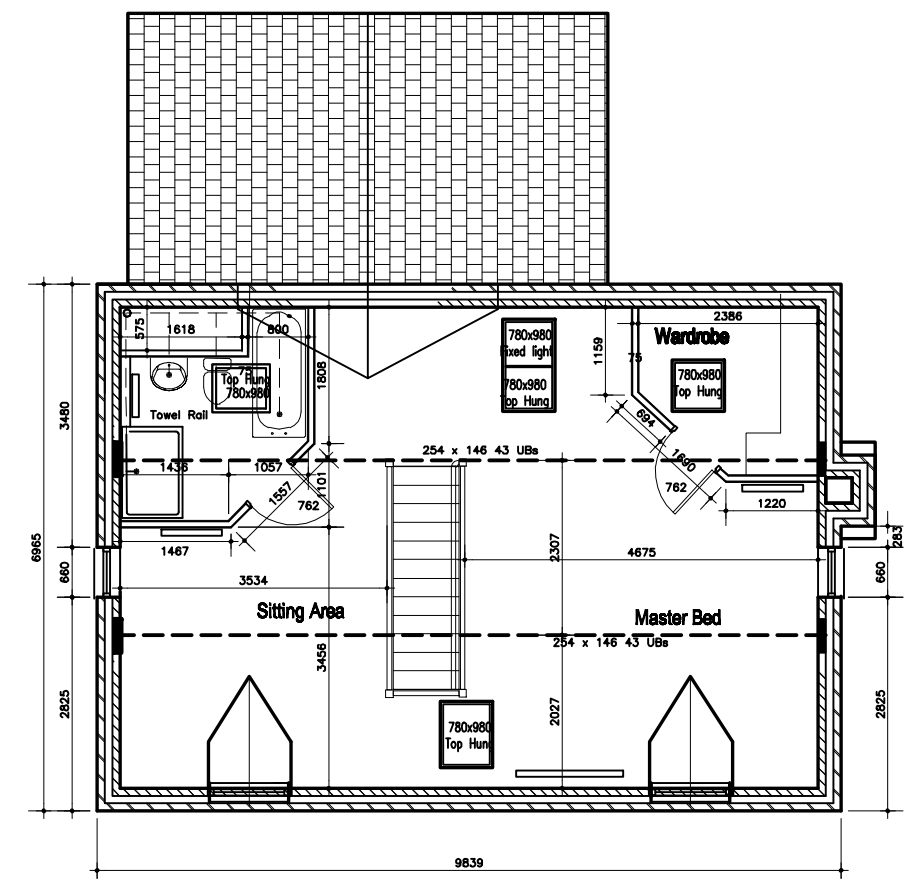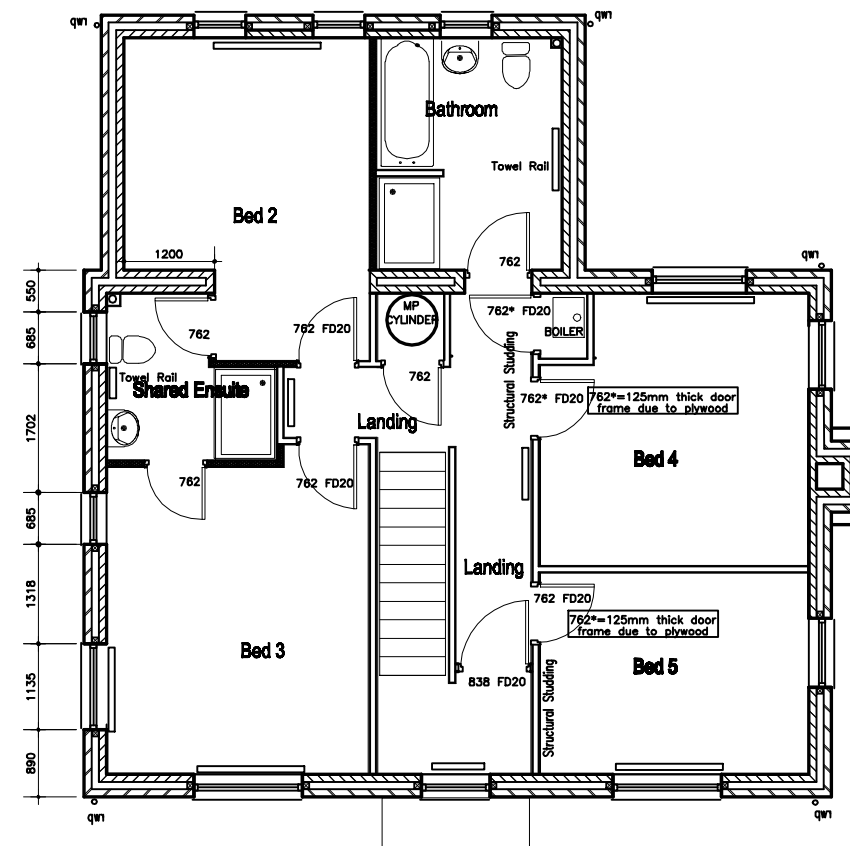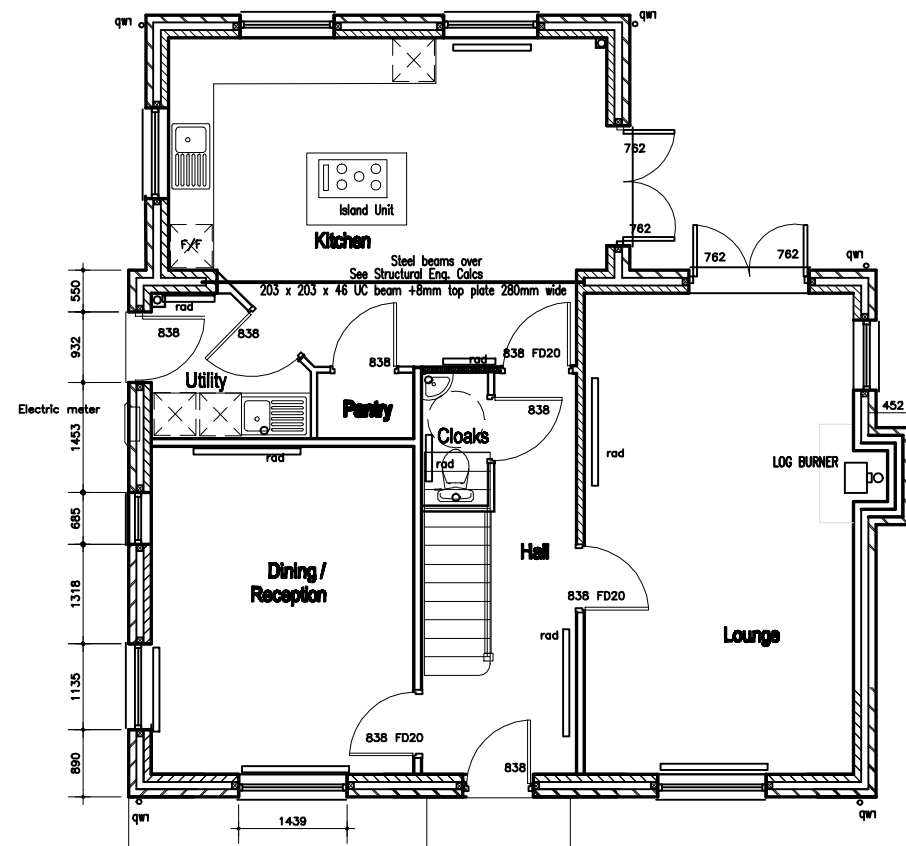

Ground Floor Plan

First Floor Plan

Second Floor Plan