


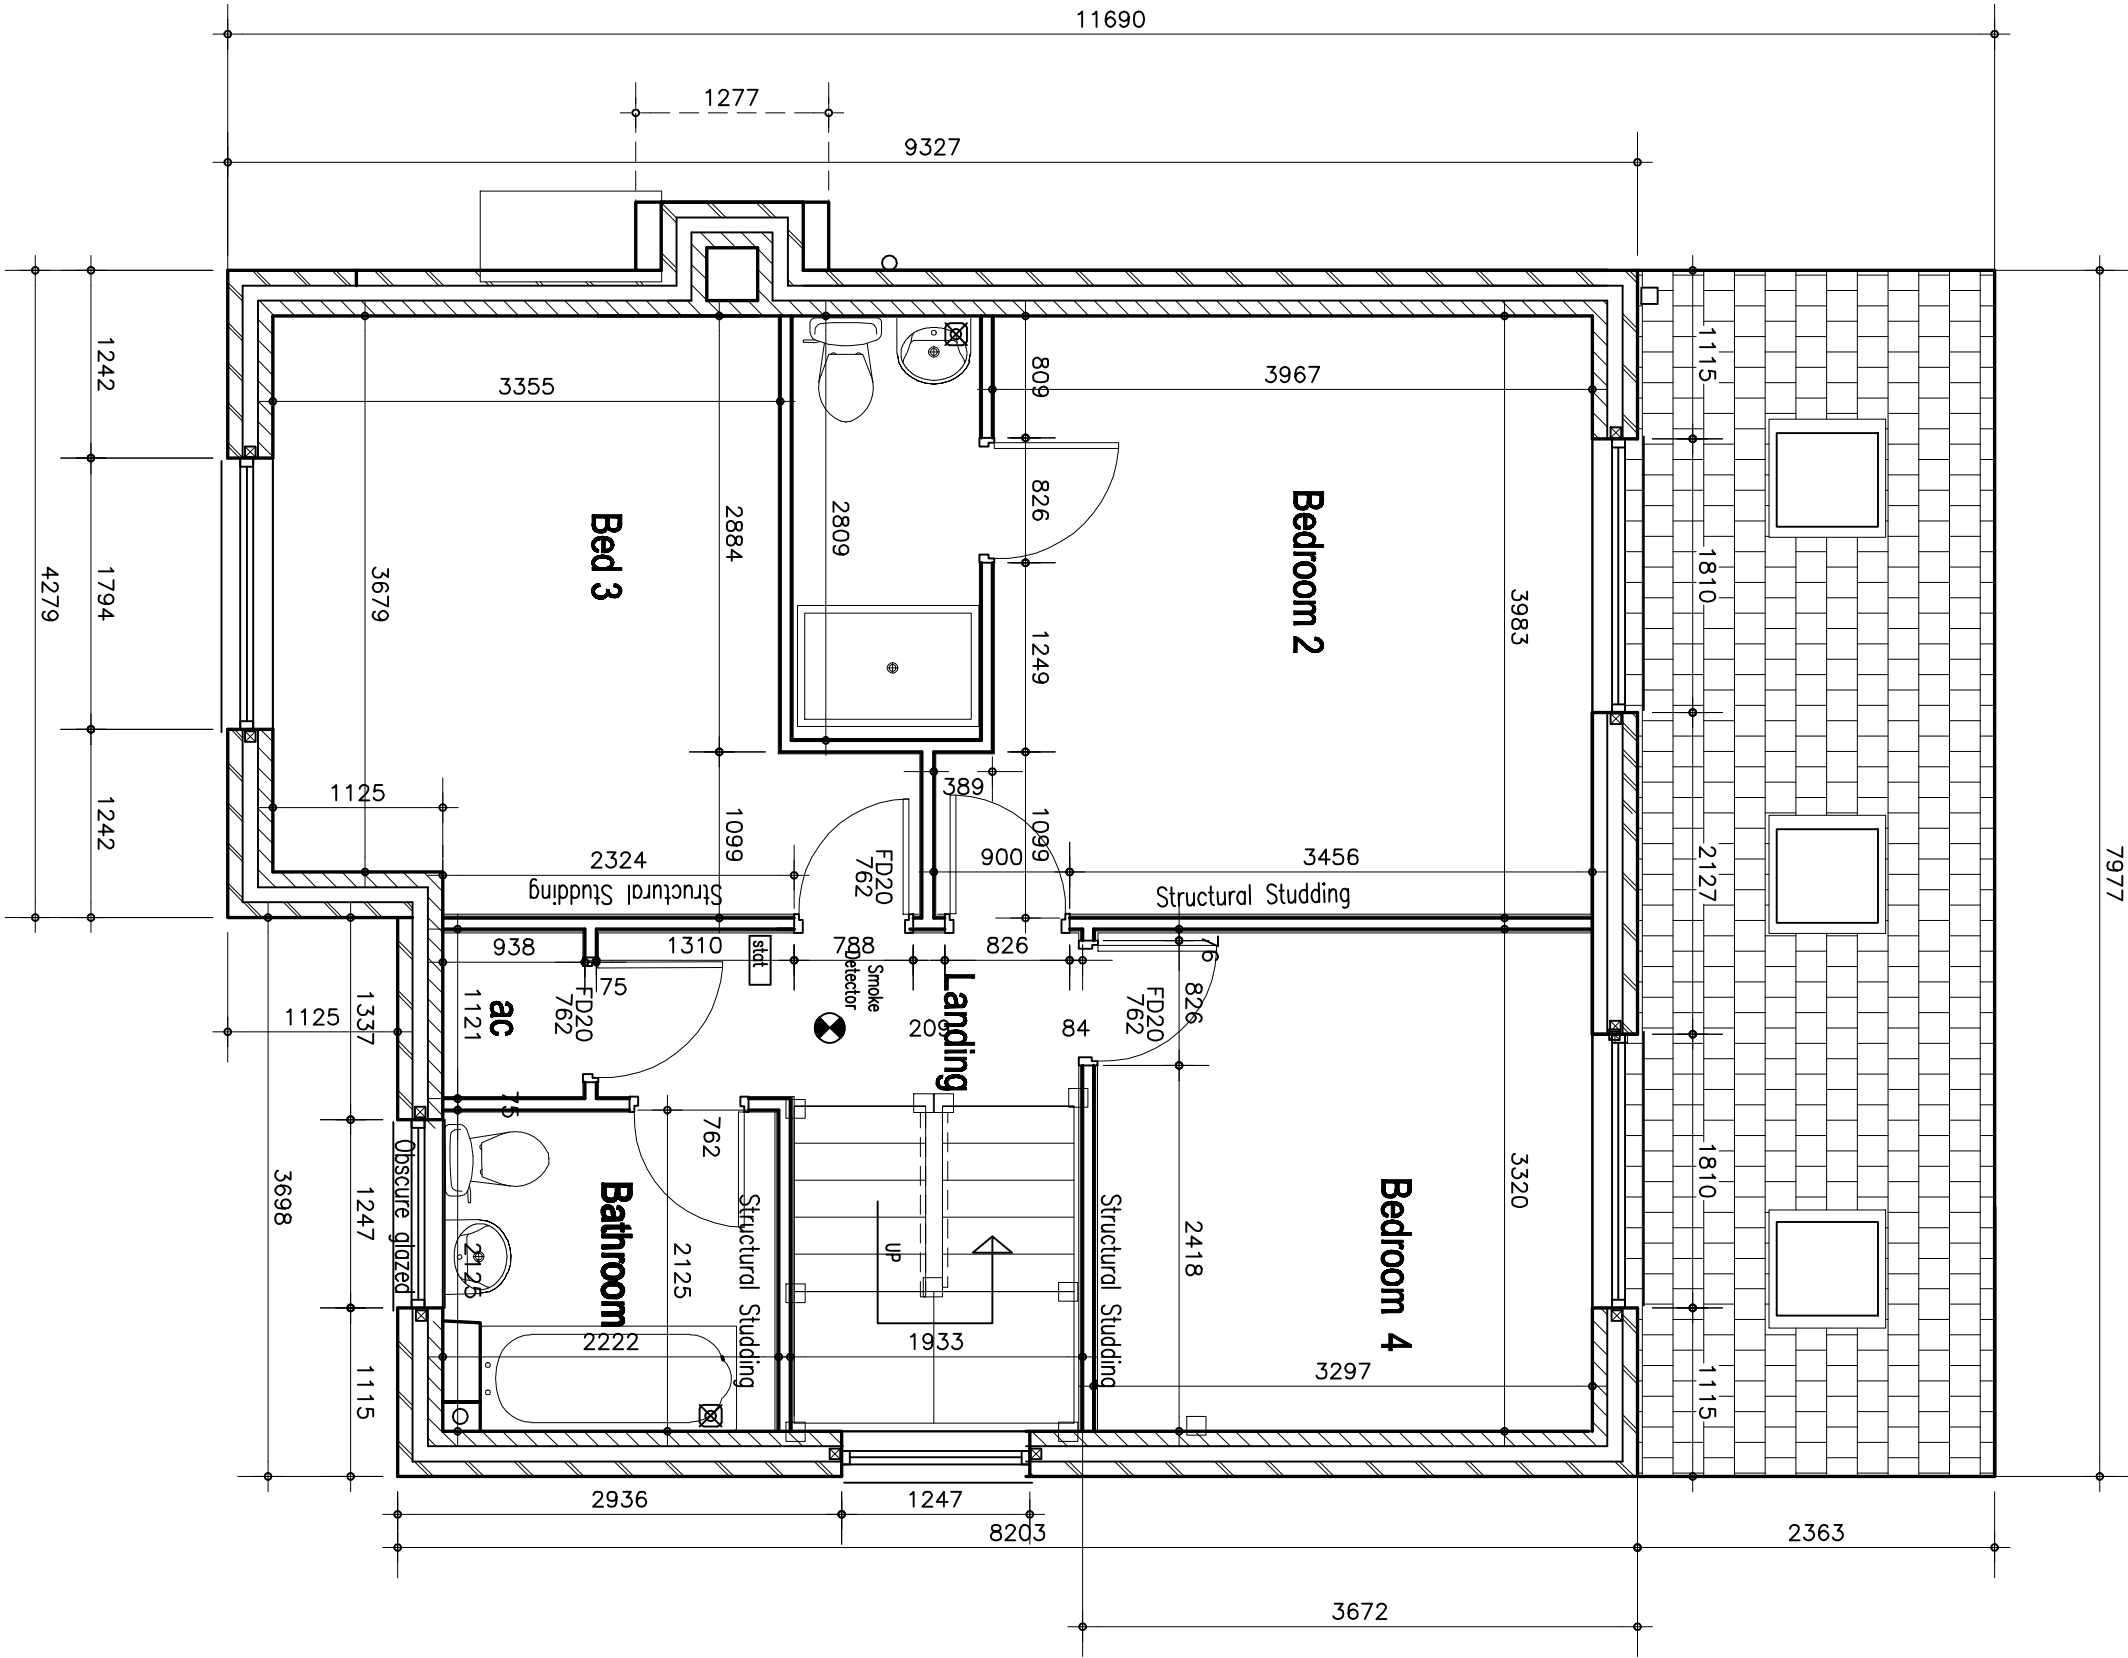

60.227 sqm

FIRST FLOOR PLAN.

Total Area 197.56 sqm 2126 sqft

CARTWRIGHT ARCHITECTURAL & PLANNING SERVICES 90 Main Road, Wyubunbury, Cheshire. CH5 7LS Telephone and Fax No. 01270 368217 or 07917672498 E-mail - robert.cartwright@btinternet.com		CLIENT M & M JONES DEVELOPMENTS LTD.	
CONTRACT Old Wrexham Road, Gresford.		SCALE: 1:50	
DWG TITLE: HOUSE TYPE THE GR Working Drawing First Floor Plan		DATE: Oct 2015	
		DWG No. GRA 5A	