



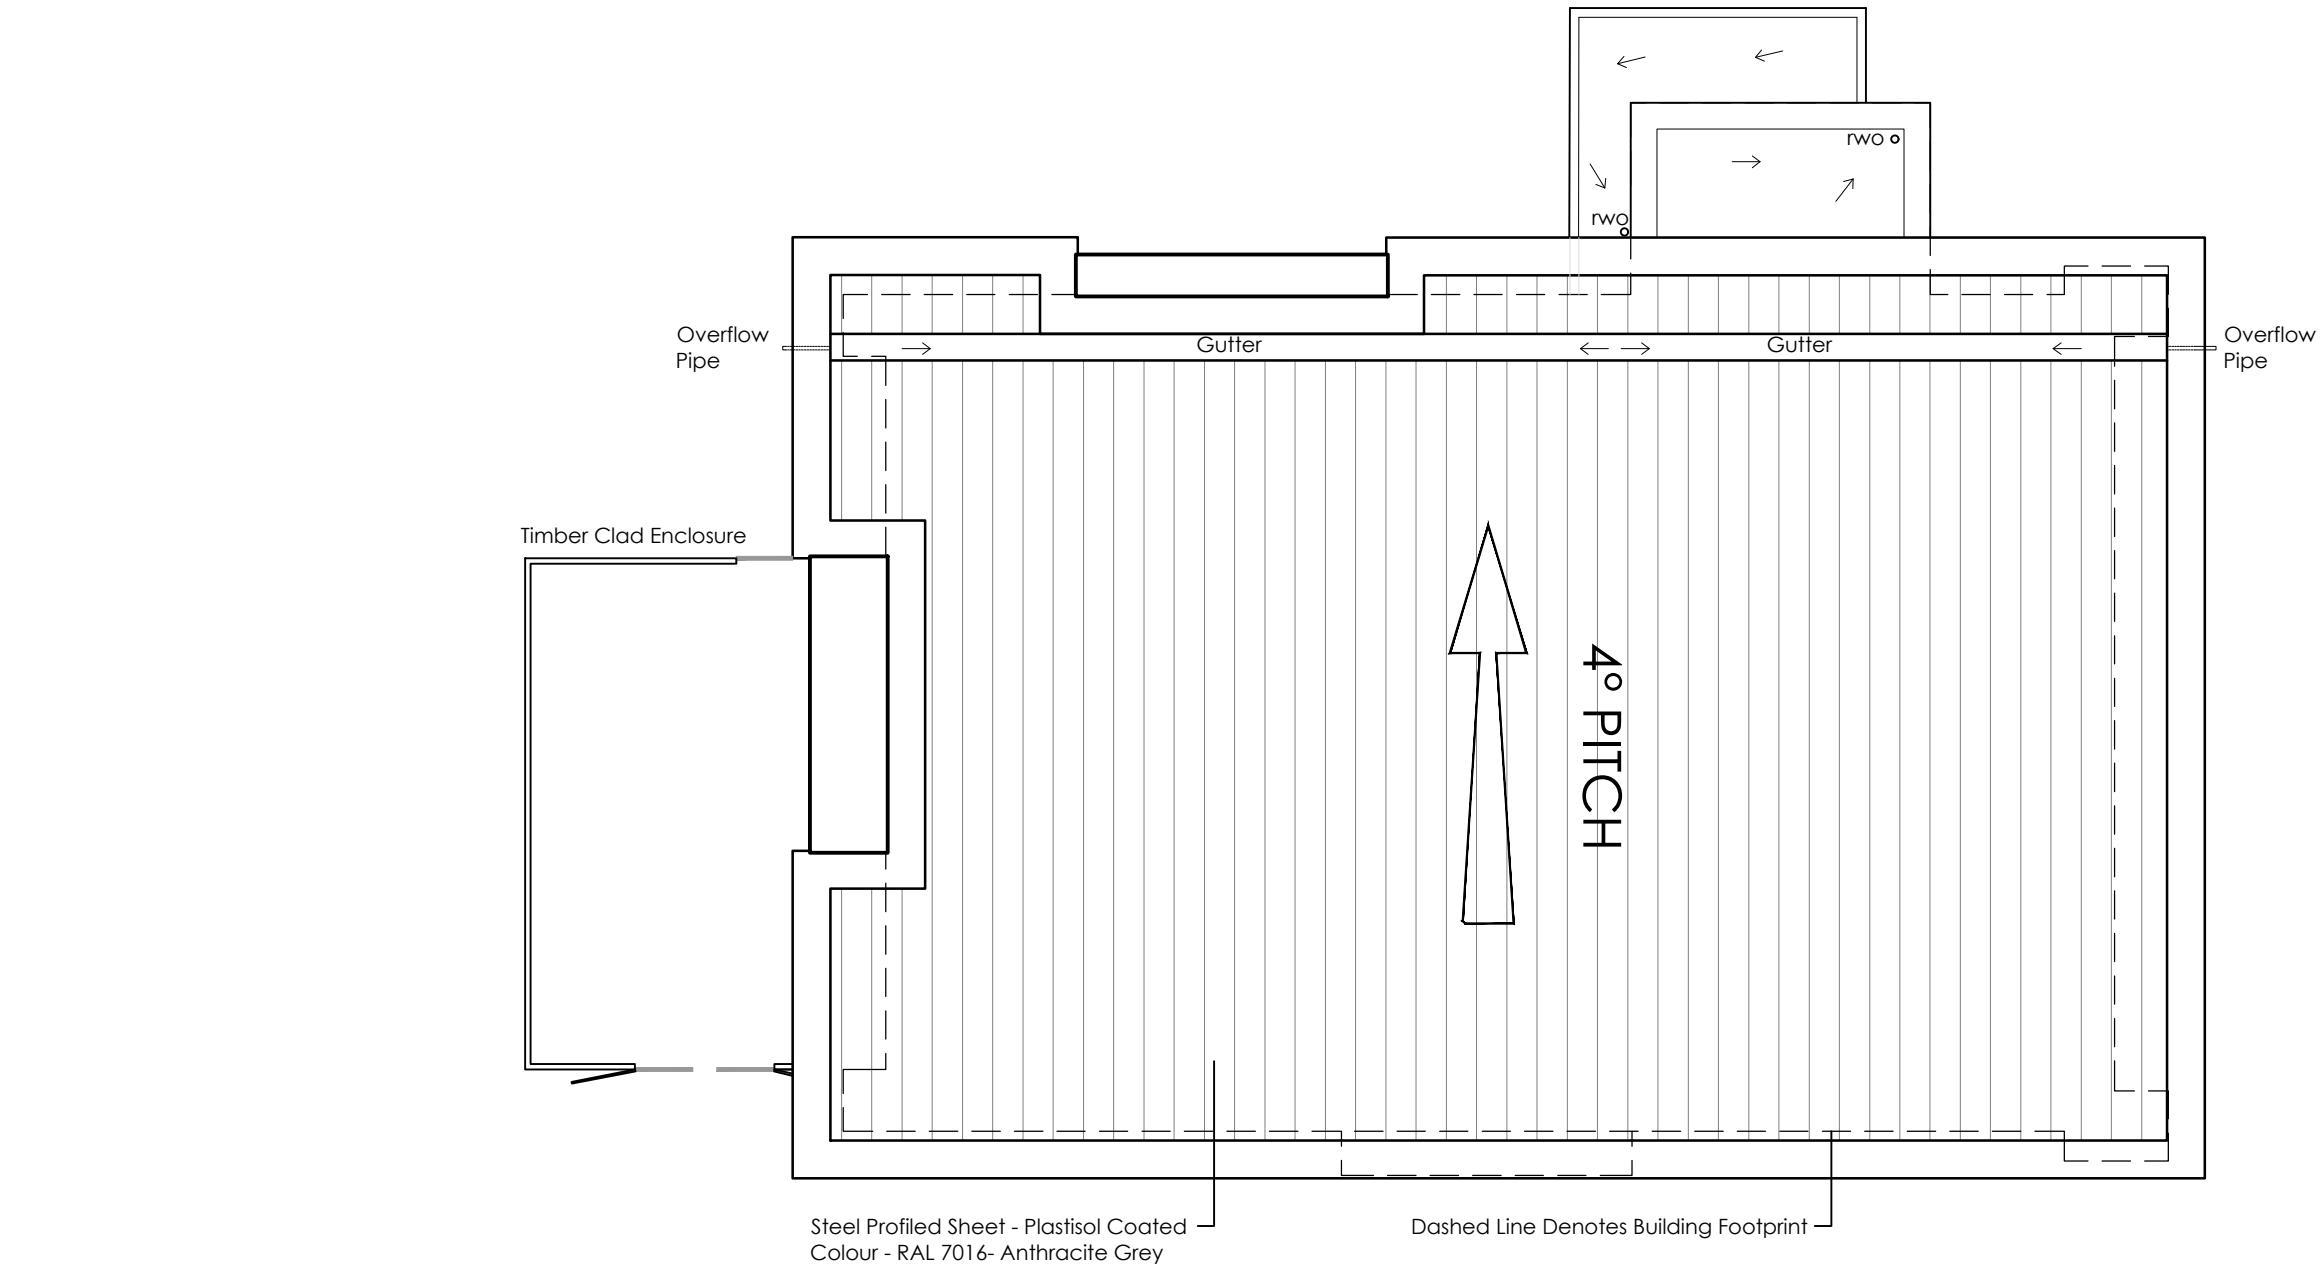

Proposed Costa Roof Plan - Scale 1:100

 

A	08/05/18	GENERAL UPDATE		MS	SSR	
Rev	Date	Description			Rev By	Chk'd By
Project Title		PROPOSED DEVELOPMENT				
		RUABON PARK PARK ROAD RUABON WALES				
Client		ALDI STORES LTD.				
Status		PLANNING				
Scale	1:100		Drawing Size A3			
Date	MARCH 18	Drawn By	MM	Checked	SSR	
Drawing Title		PROPSOED COSTA ROOF PLAN				
Job-Dwg No		1847NESW-114			Rev	A

- ☐ 2 St. Johns North, Wakefield, WF1 3QA t. 01924 291800
- ☒ Carvers Warehouse, 77 Dale Street, Manchester, M1 2HG t. 0161 2388555
- ☐ The Old Rectory, 79 High Street, Newport Pagnell, MK16 8AB t. 01908 211577
- ☐ 101 London Road, Reading, RG1 5BY t. 0118 9507700
- ☐ 10 Gees Court, St Christophers Place, London, W1U 1JJ t. 0207 4091215

