



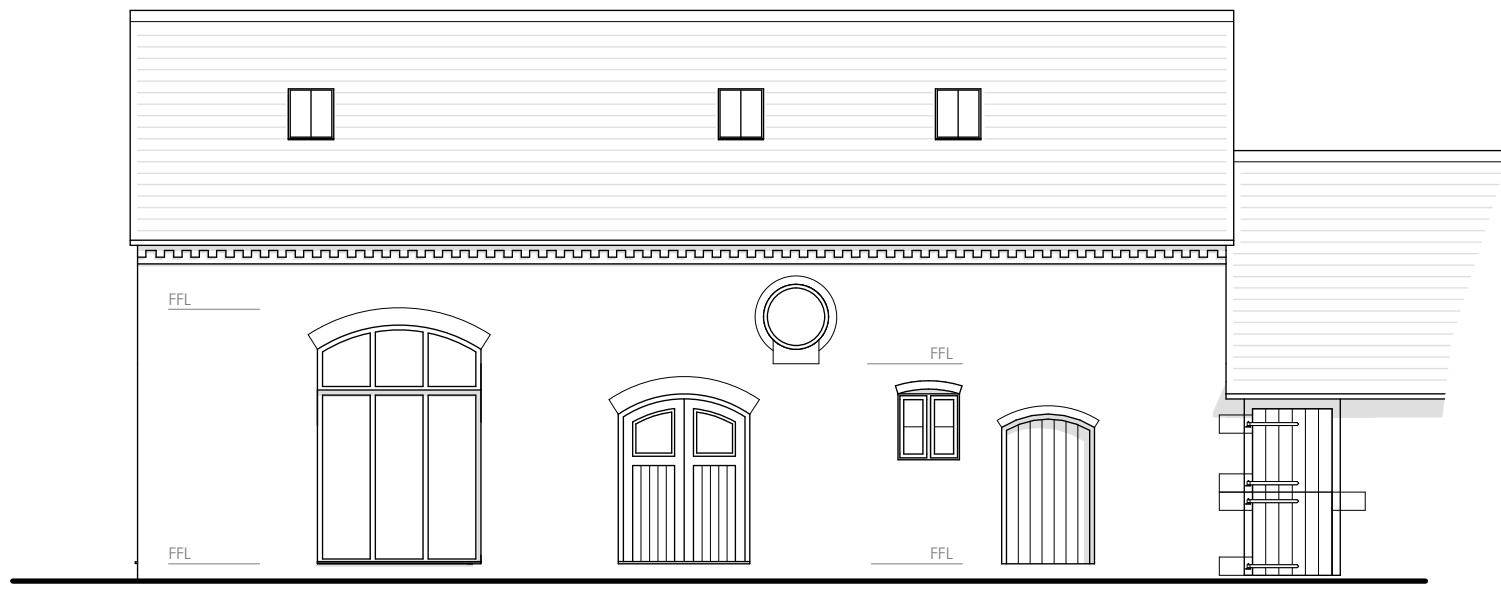


SOUTH WEST
ELEVATIONS AS PROPOSED (1/100 @ A1)

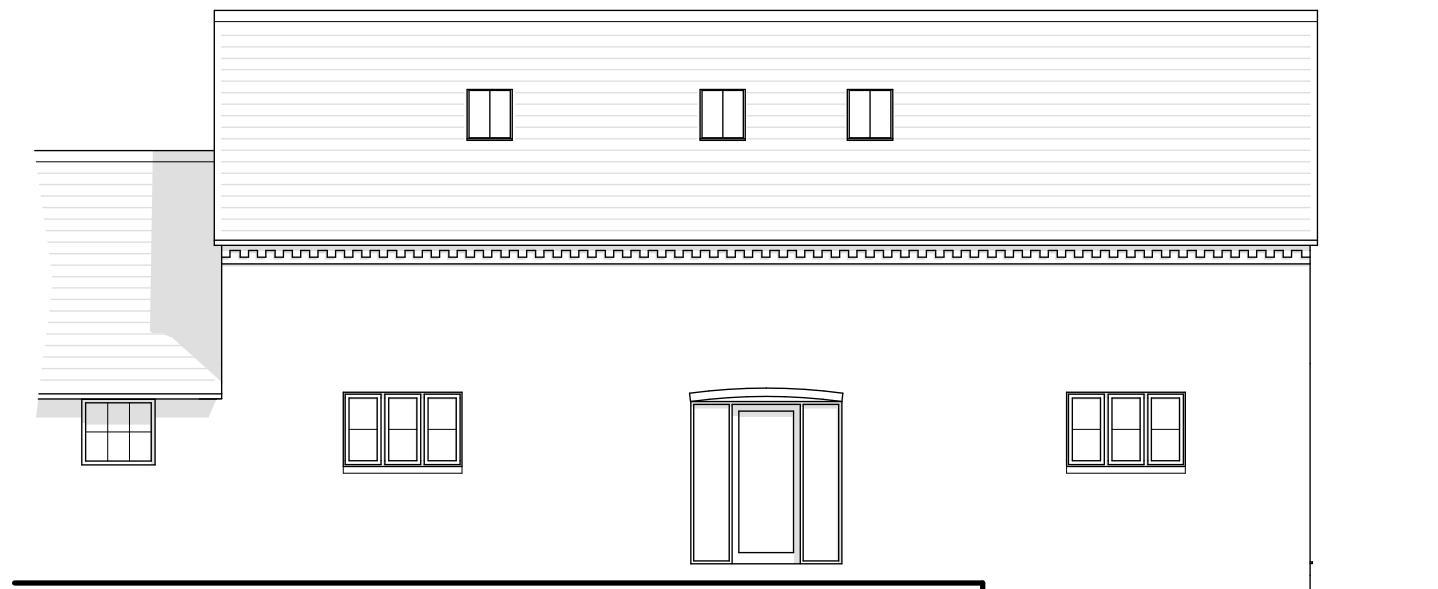


NORTH WEST




NORTH EAST

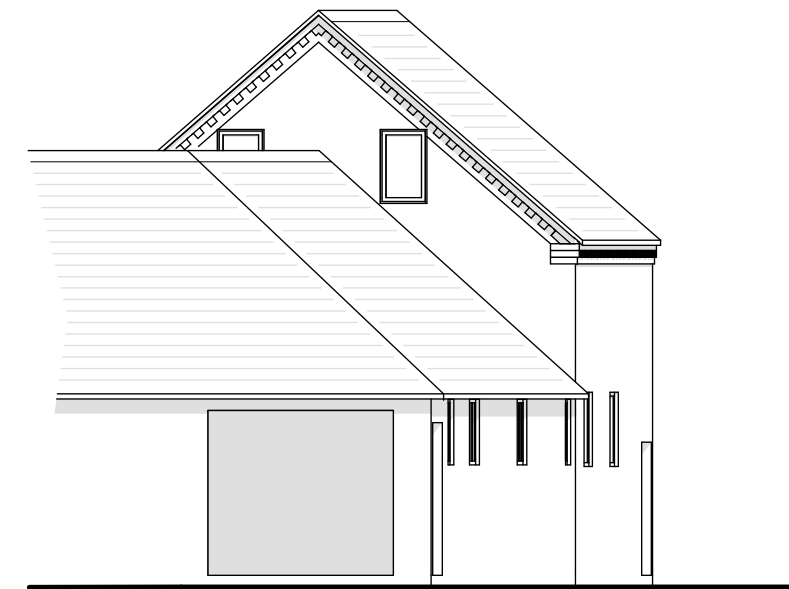


SOUTH EAST

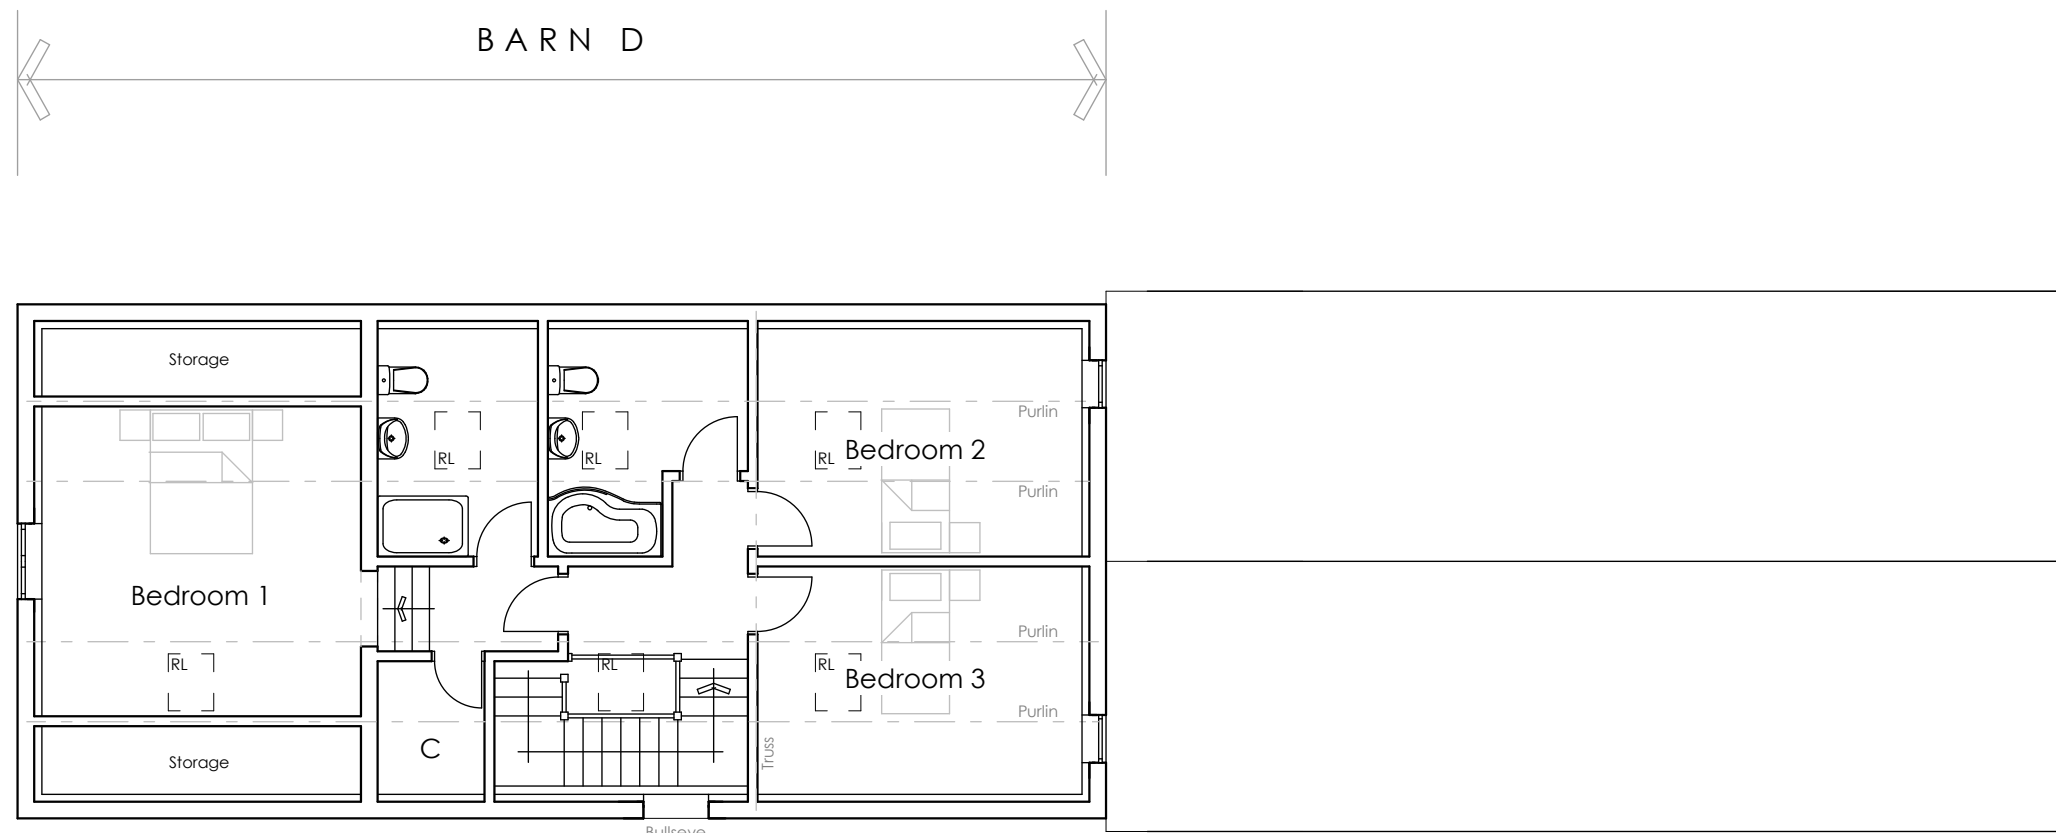

FIRST FLOOR

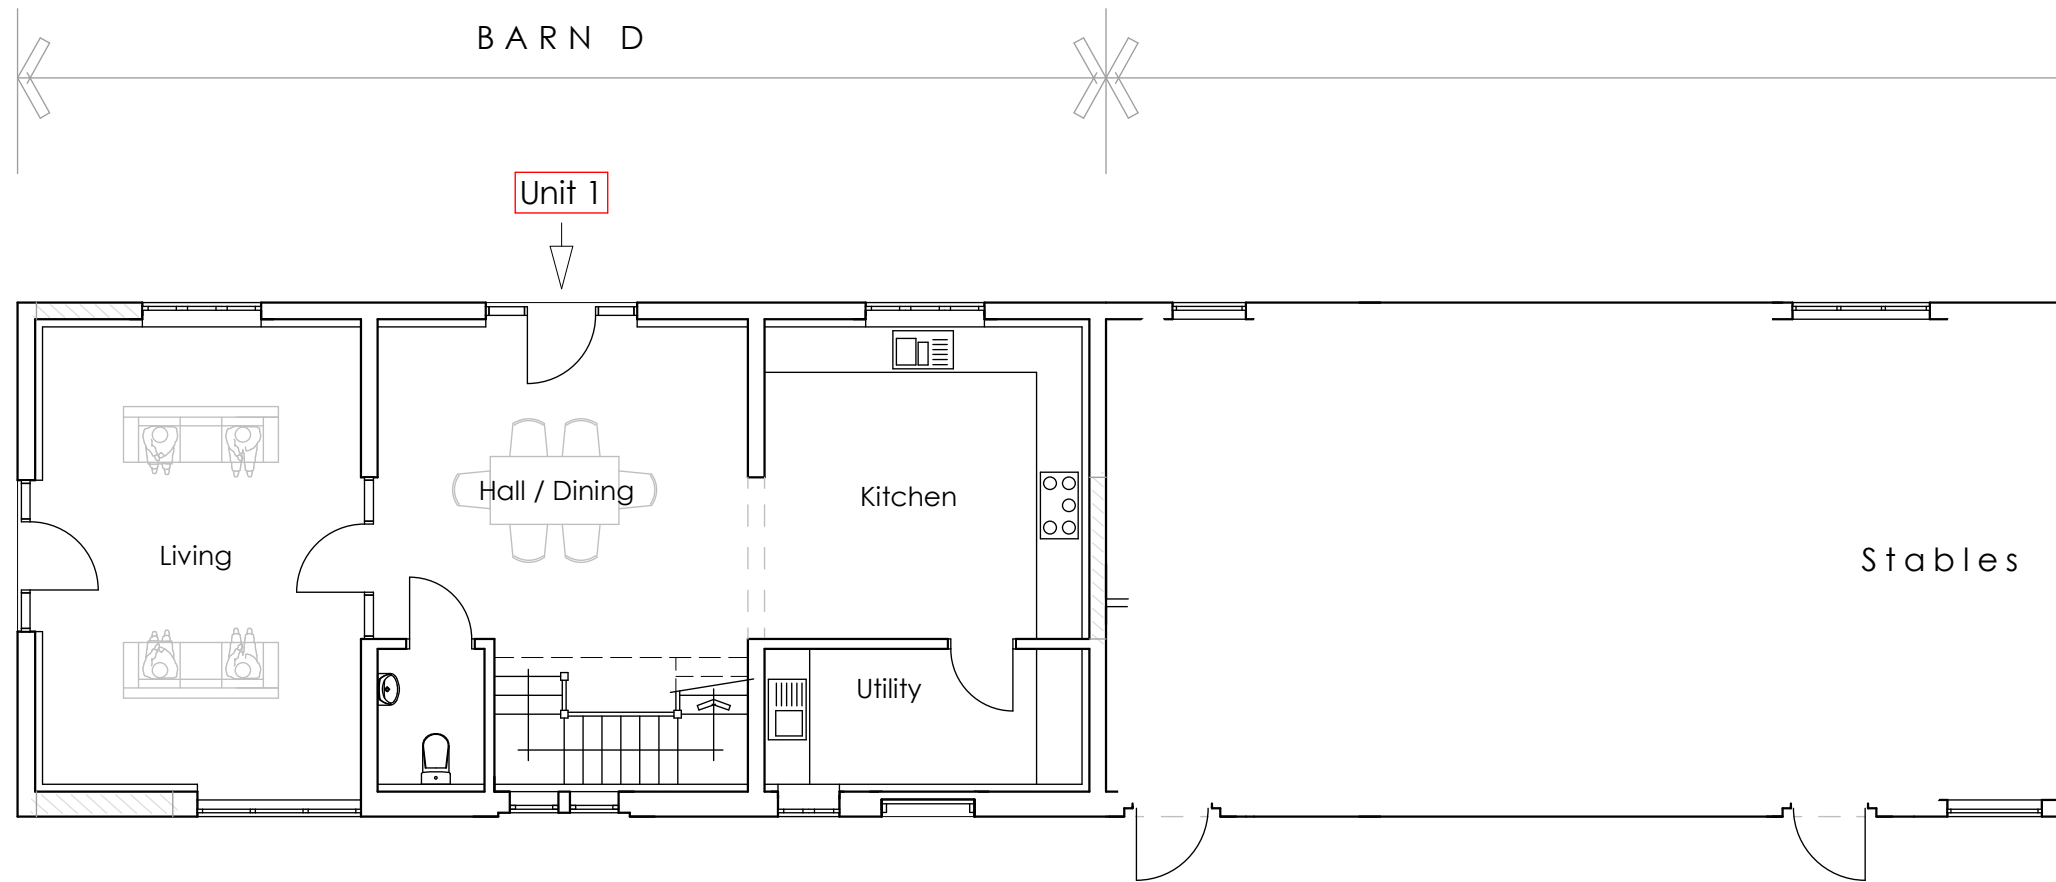

GROUND FLOOR
FLOOR PLANS AS PROPOSED (1/100 @ A1)

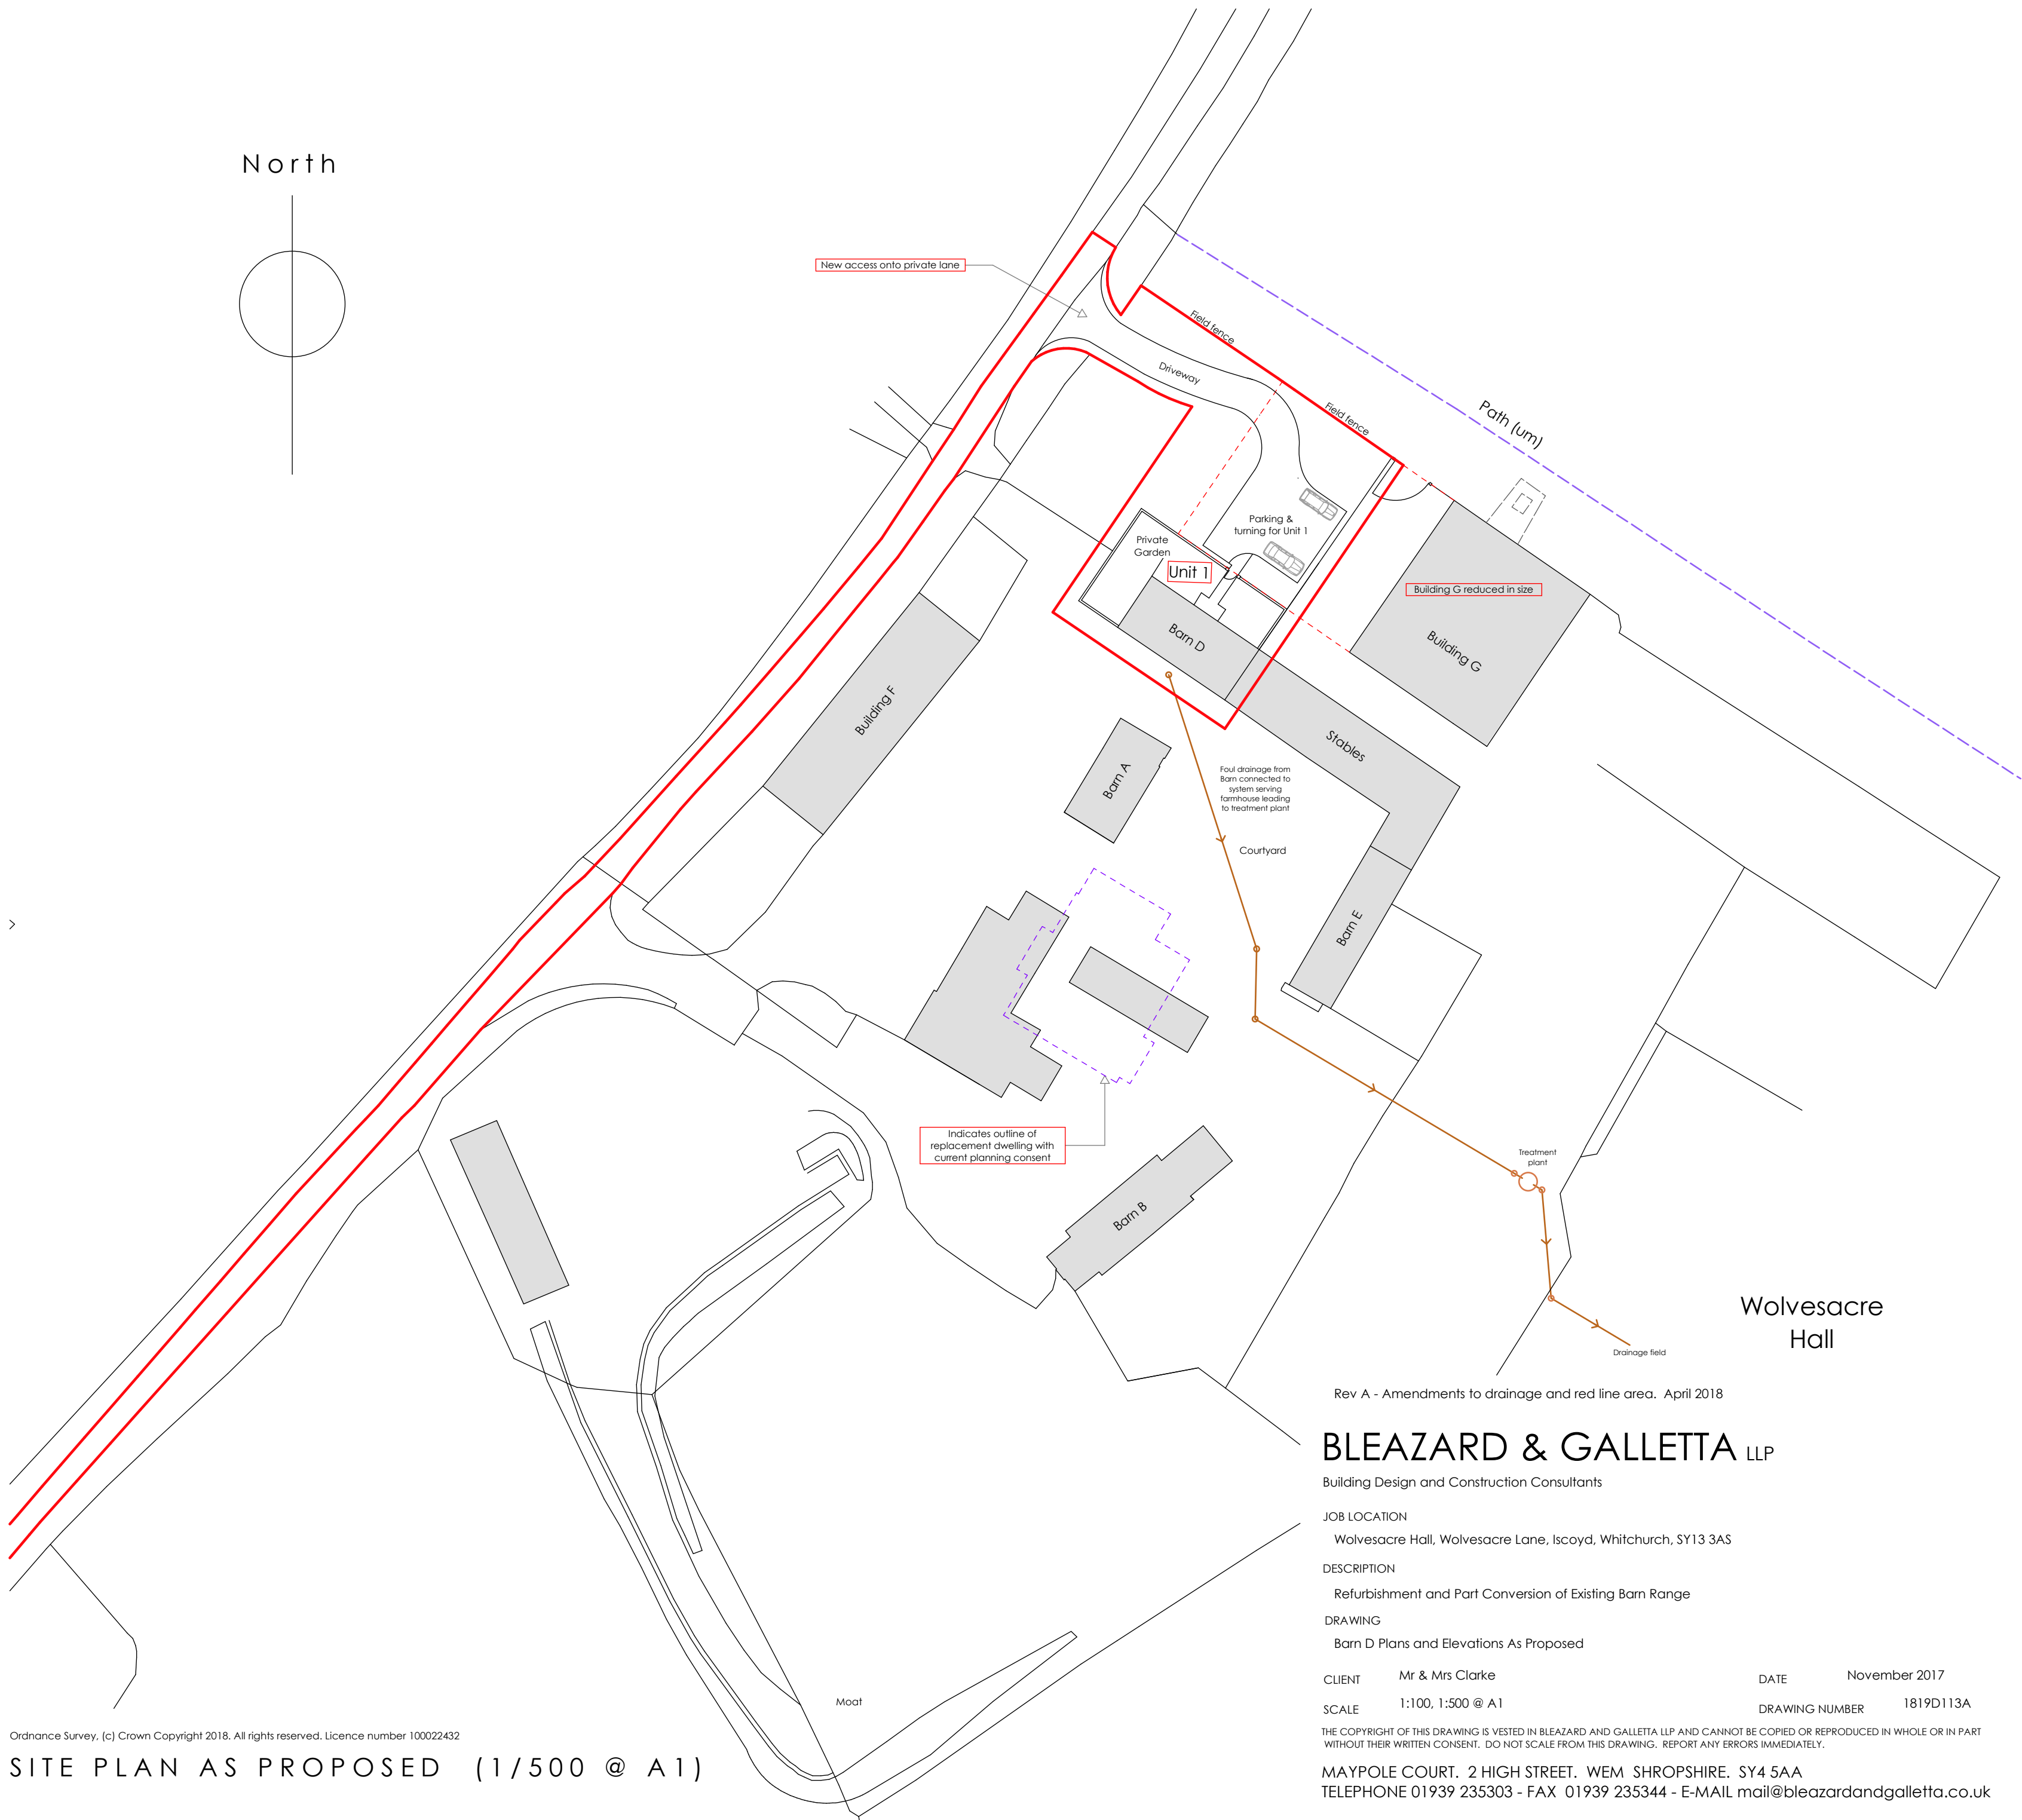

Ordnance Survey, (c) Crown Copyright 2018. All rights reserved. Licence number 100022432
SITE PLAN AS PROPOSED (1/500 @ A1)

Rev A - Amendments to drainage and red line area. April 2018

BLEAZARD & GALLETTA LLP
Building Design and Construction Consultants

JOB LOCATION

Wolvesacre Hall, Wolvesacre Lane, Iscoyd, Whitchurch, SY13 3AS

DESCRIPTION

Refurbishment and Part Conversion of Existing Barn Range

DRAWING

Barn D Plans and Elevations As Proposed

CLIENT Mr & Mrs Clarke

DATE November 2017

SCALE 1:100, 1:500 @ A1

DRAWING NUMBER 1819D113A

THE COPYRIGHT OF THIS DRAWING IS VESTED IN BLEAZARD AND GALLETTA LLP AND CANNOT BE COPIED OR REPRODUCED IN WHOLE OR IN PART WITHOUT THEIR WRITTEN CONSENT. DO NOT SCALE FROM THIS DRAWING. REPORT ANY ERRORS IMMEDIATELY.

MAYPOLE COURT, 2 HIGH STREET, WEM, SHROPSHIRE, SY4 5AA
TELEPHONE 01939 235303 - FAX 01939 235344 - E-MAIL mail@bleazardandgalletta.co.uk