


LEGEND

- [FFL 87.60]
- 87.48 +
- × 87.34
- 1 in 42.3
- R600
- Proposed finished floor level
- Proposed level
- Existing level
- Proposed gradient
- Proposed bank
- Denotes extent of retaining wall with max. retaining height shown.
- Tree root protection zone
- Exceedance flood route.
- Trapped road gully
- Channel drain and trapped outfall unit
- Surface water drain
- Surface water filter drain
- Foul water drain
- SW Drain to be removed
- Surface water inspection chamber
- Foul water inspection chamber
- Surface water catchpit manhole
- Surface water manhole
- Site Boundary.

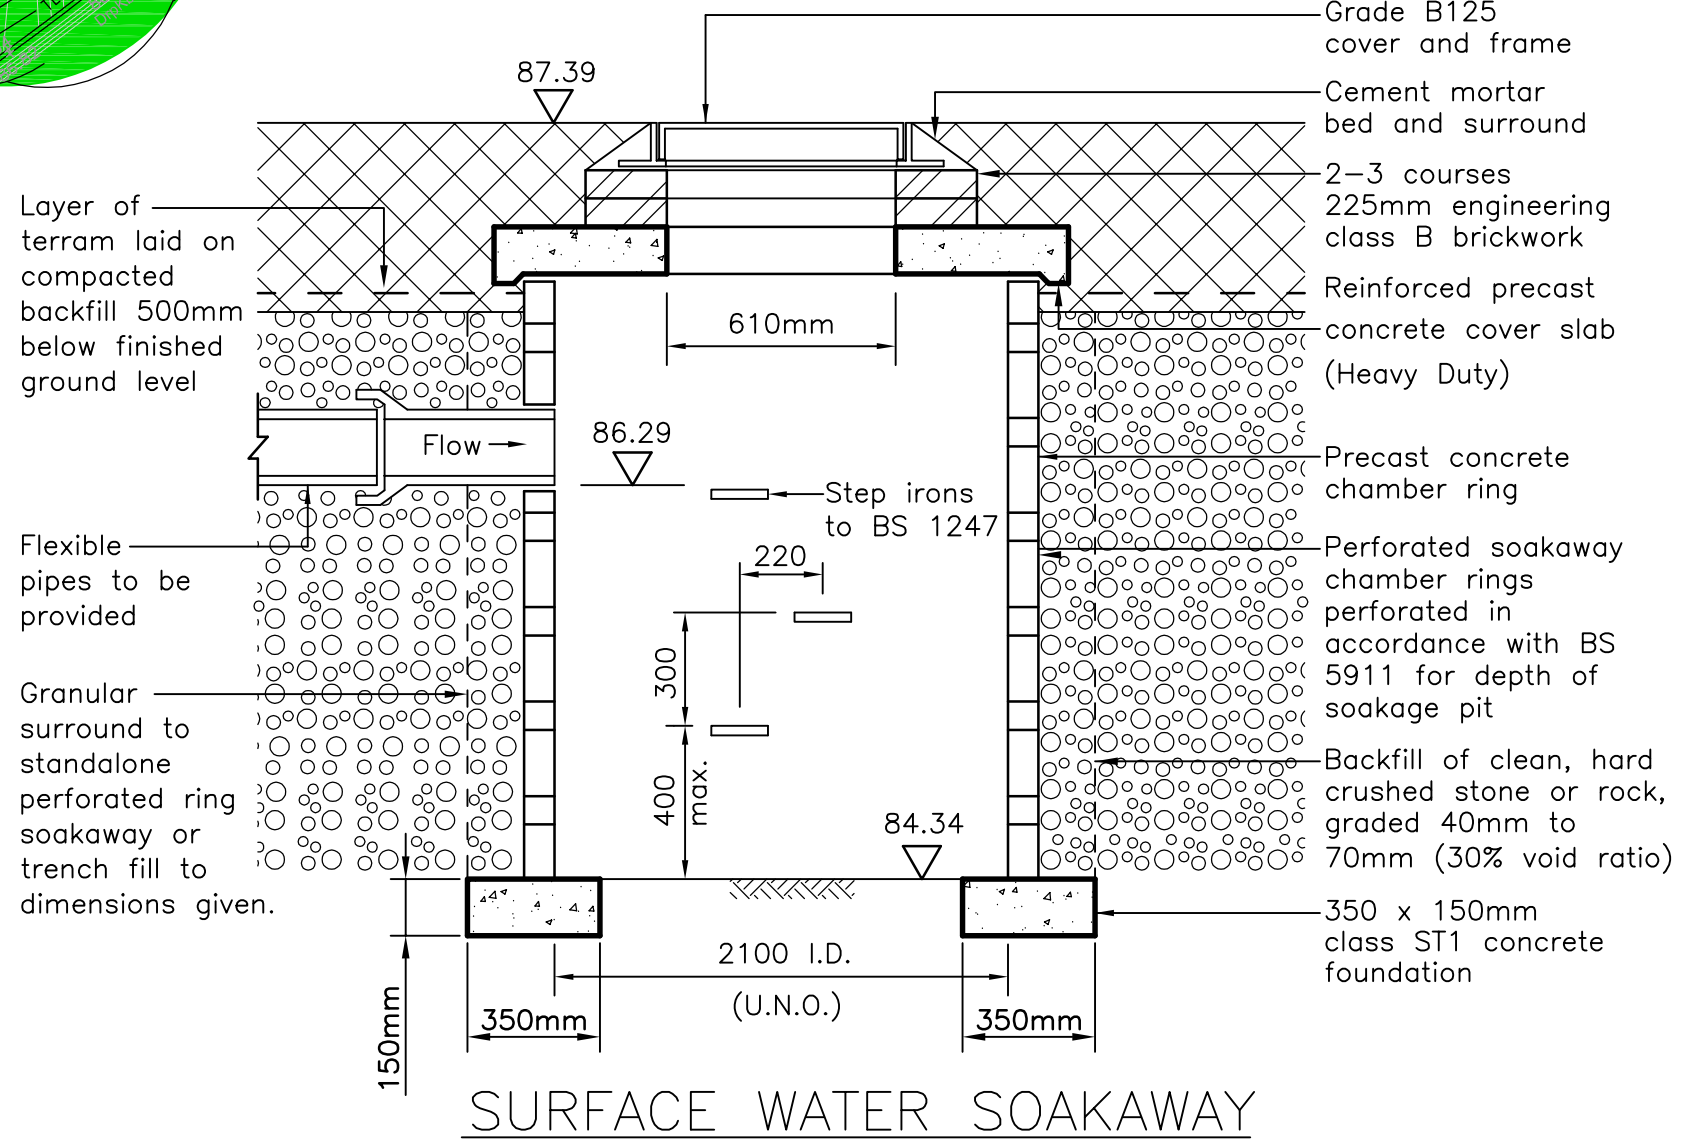

MK	REVISION	BY	DATE



DRAWING STATUS
NOT FOR CONSTRUCTION

DRAWING TITLE
FINISHED LEVEL AND DRAINAGE LAYOUT

PROJECT Project Number 14998

**MARSTON'S LODGE
PLAS COCH
WREXHAM**

simpson
8 Friday Street
Henley on Thames
Oxfordshire RG9 1AH
T.01491 576221



London, Henley-on Thames, Gloucester and Exeter

Drawn J.J.H. Chkd G.S.C. Scales 1:200 Date MAR'18

Purpose of Issue **PLANNING**

Drawing Number 14998-SK02 Revision -