



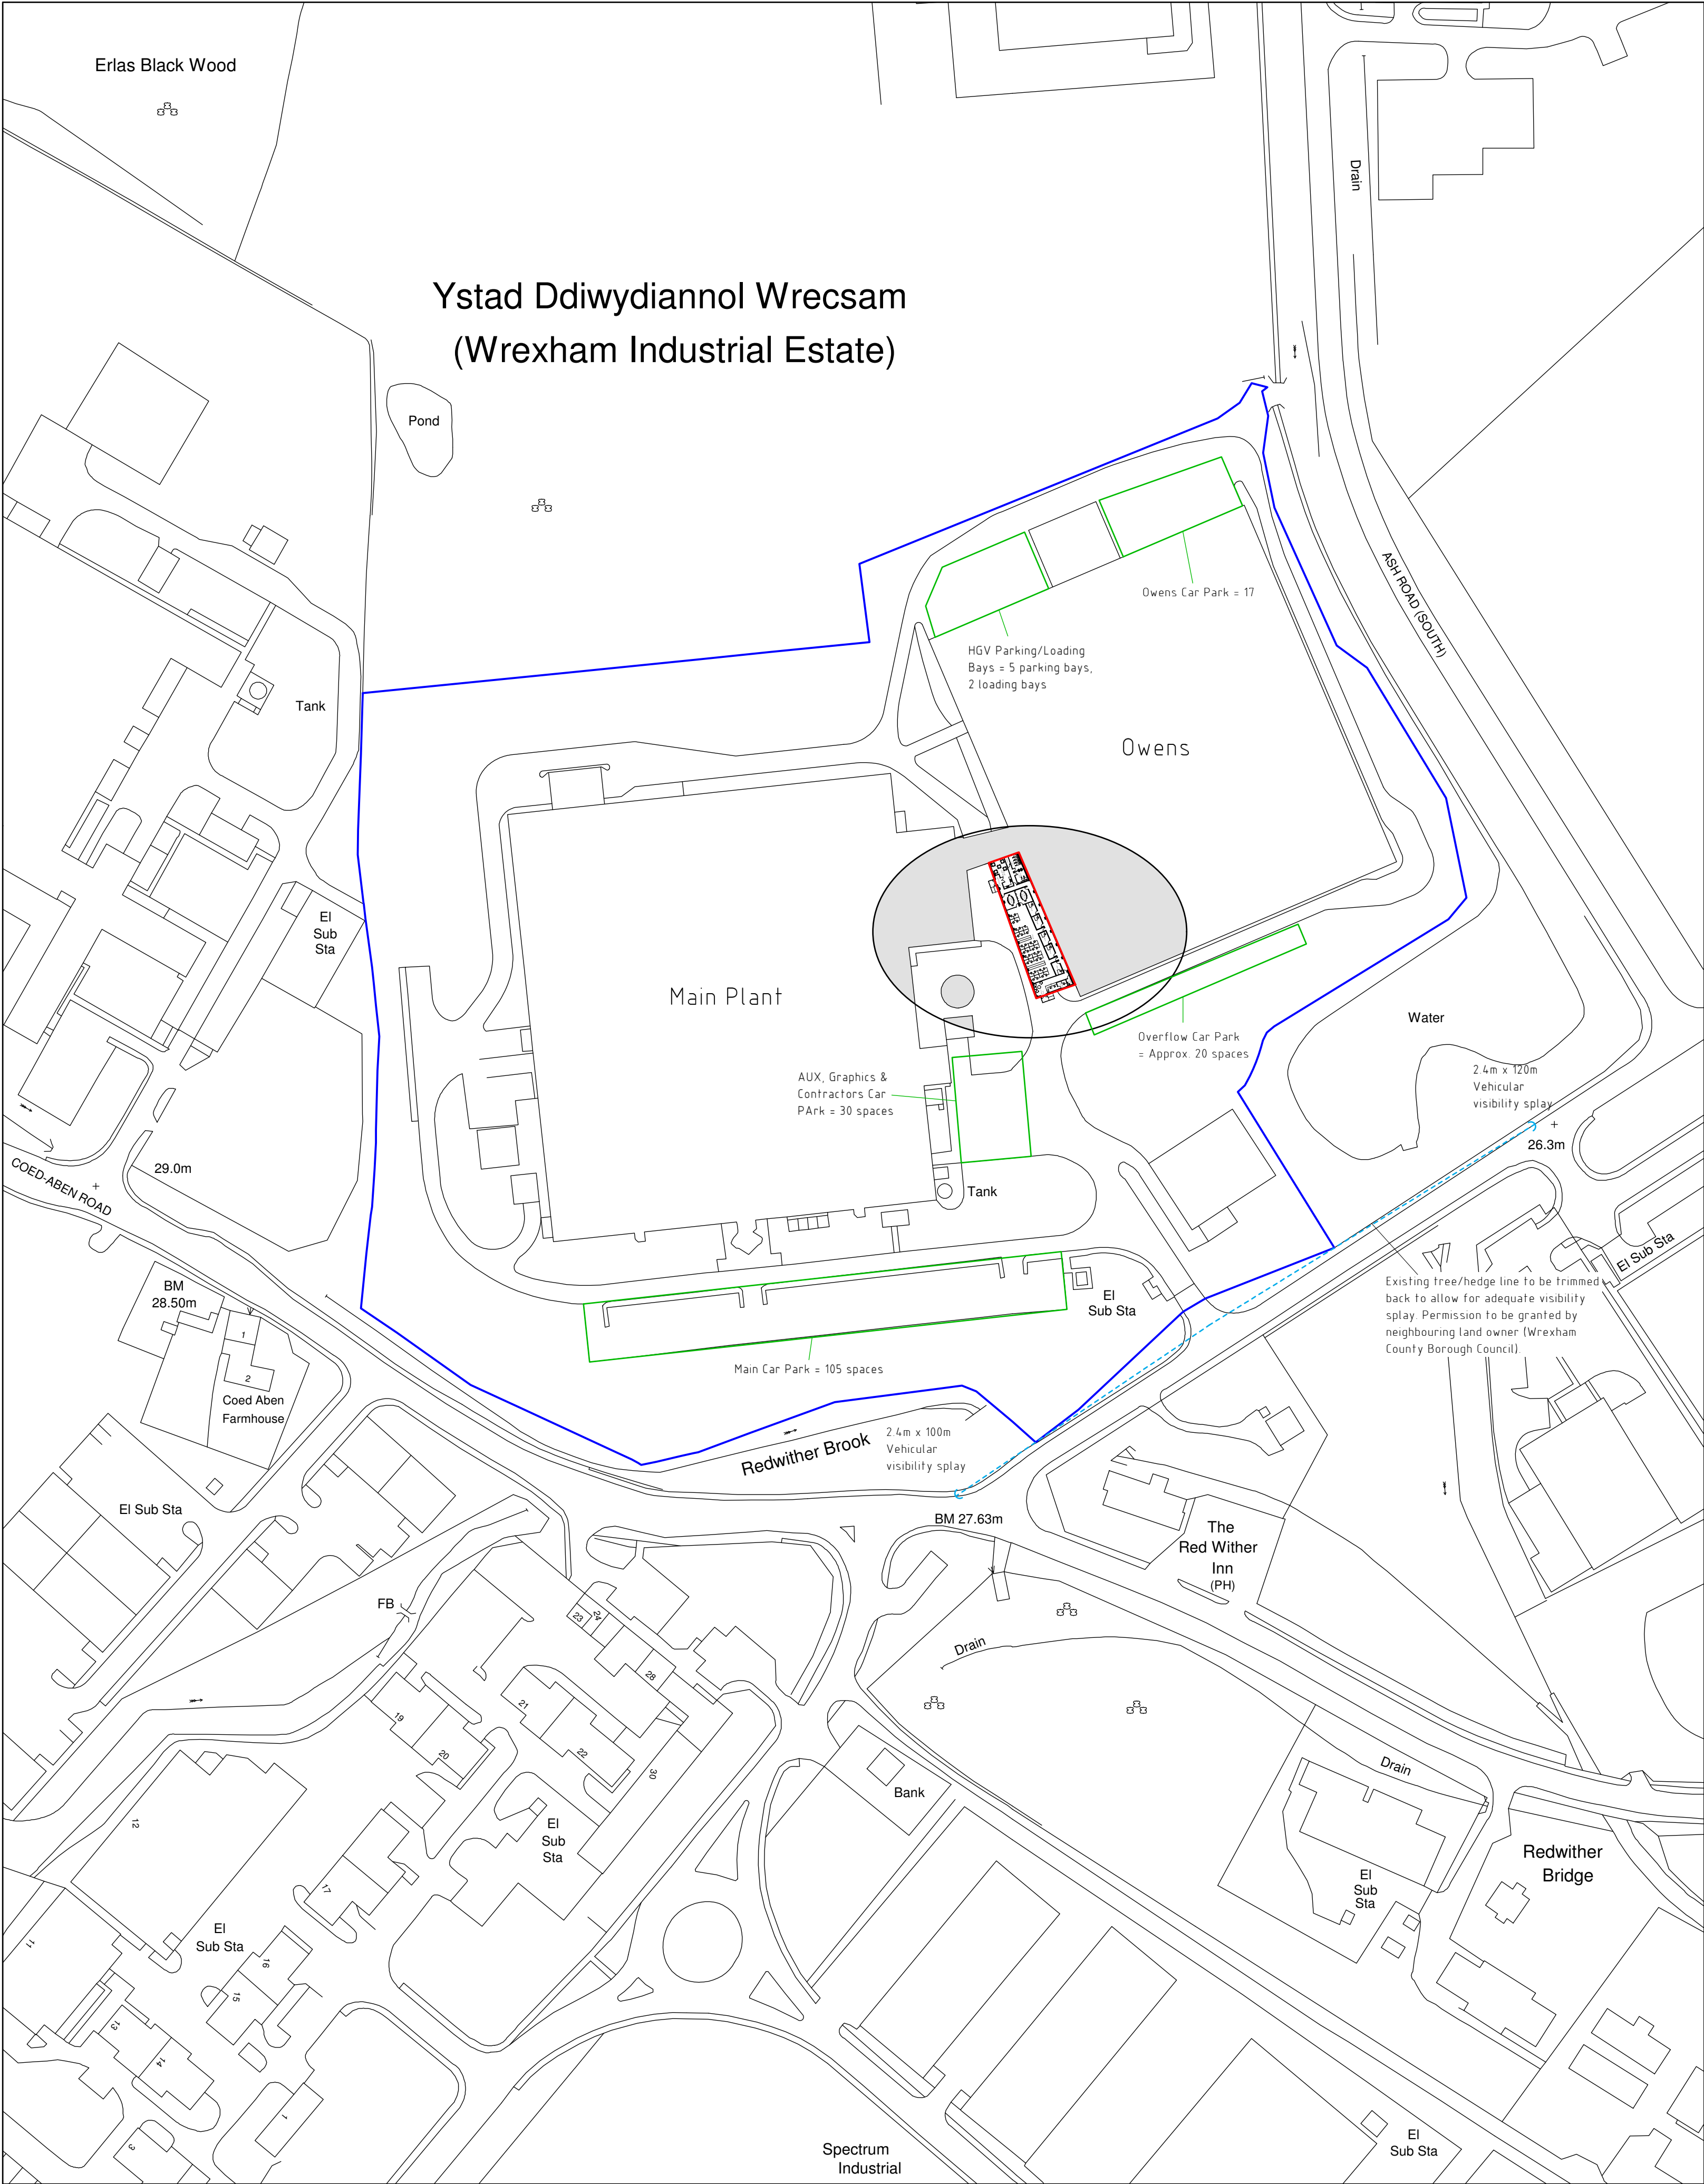


Location Plan 1:1250

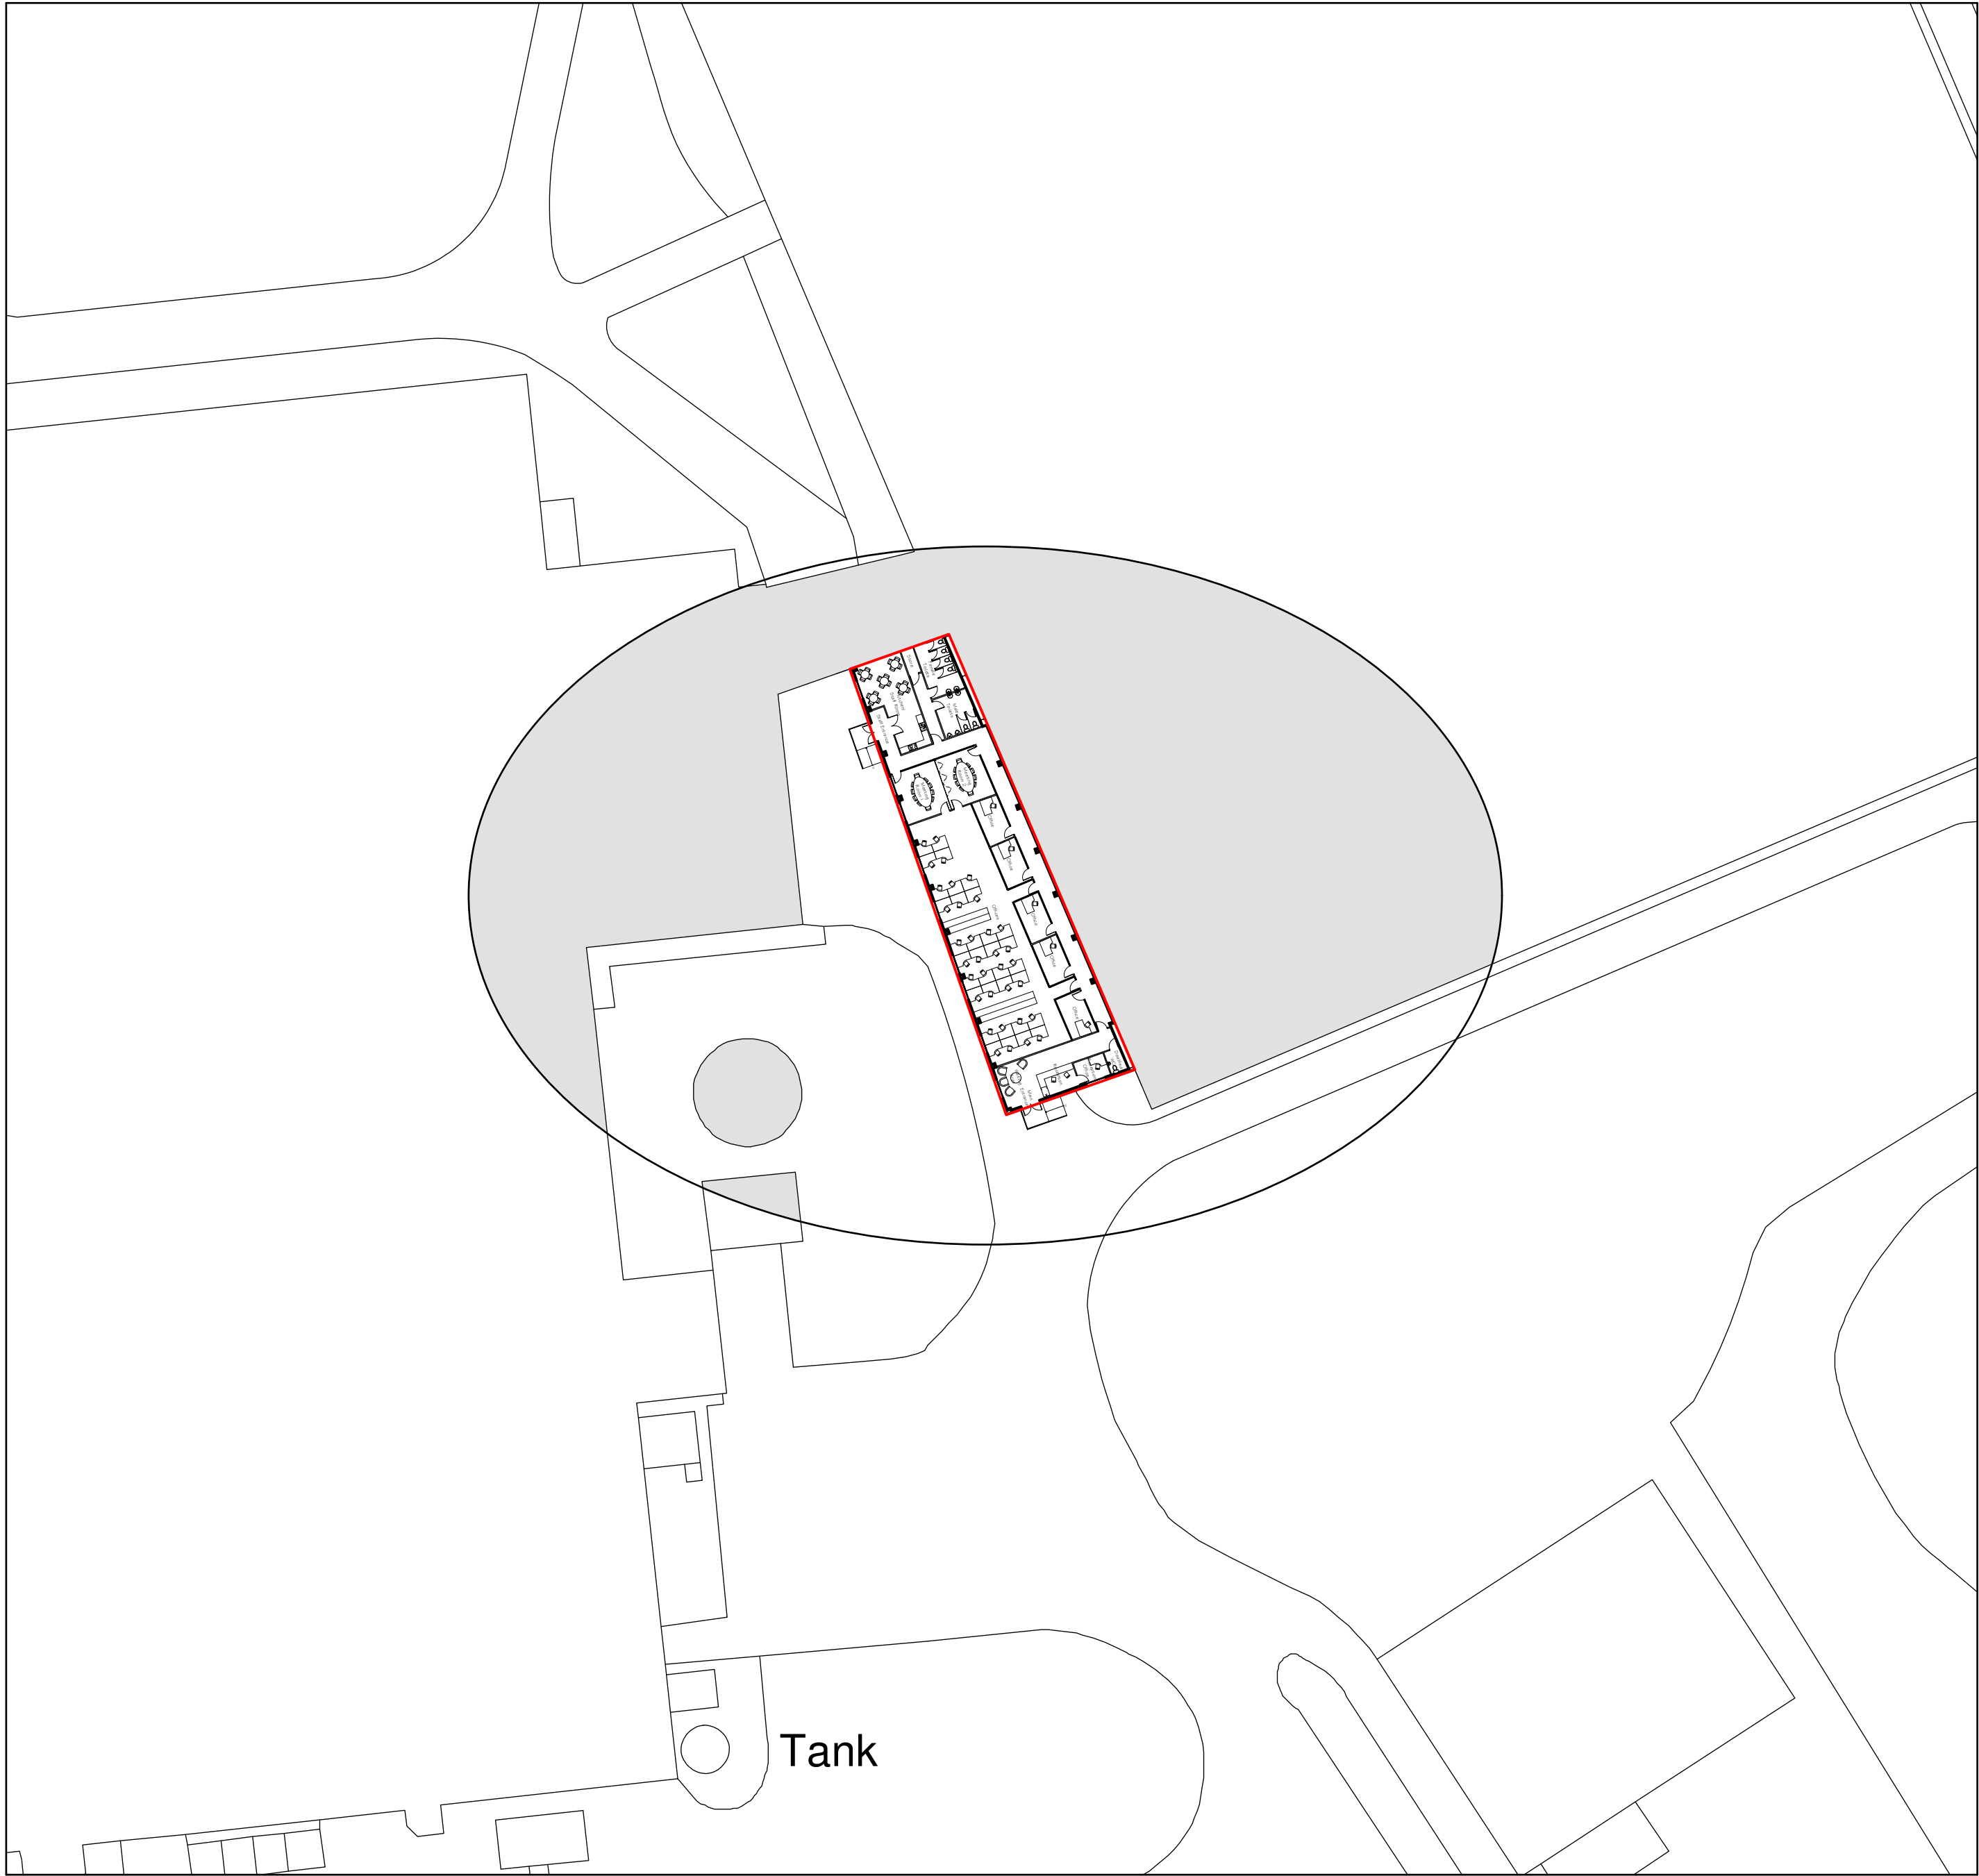

Site Plan 1:500

Key

- Proposed Site
- Land Owned by Client
- Surrounding Buildings

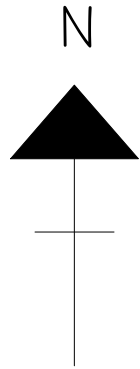

A	03/18	Planning Amends	S.M.E.
Rev	Date	Detail	Initial

Project: Proposed Alterations at Ardagh Group, Bridge Road, Wrexham Industrial Estate, Wrexham. LL13 9PS	
Title: Site Plan & Location Plan	Scale: (A1) 1:500 & 1:1250
Drawn By: S M Eltham	Date: Jan 2018
Drawing No: M093/003	Sheet: 1 of 1

blueprint
architectural services

LABC partner

Office 3K4,
Redwither Business Tower,
Wrexham. LL13 9XT
Tel: 01978 356500
www.blueprintarchitectural.com
© copyright all rights reserved