



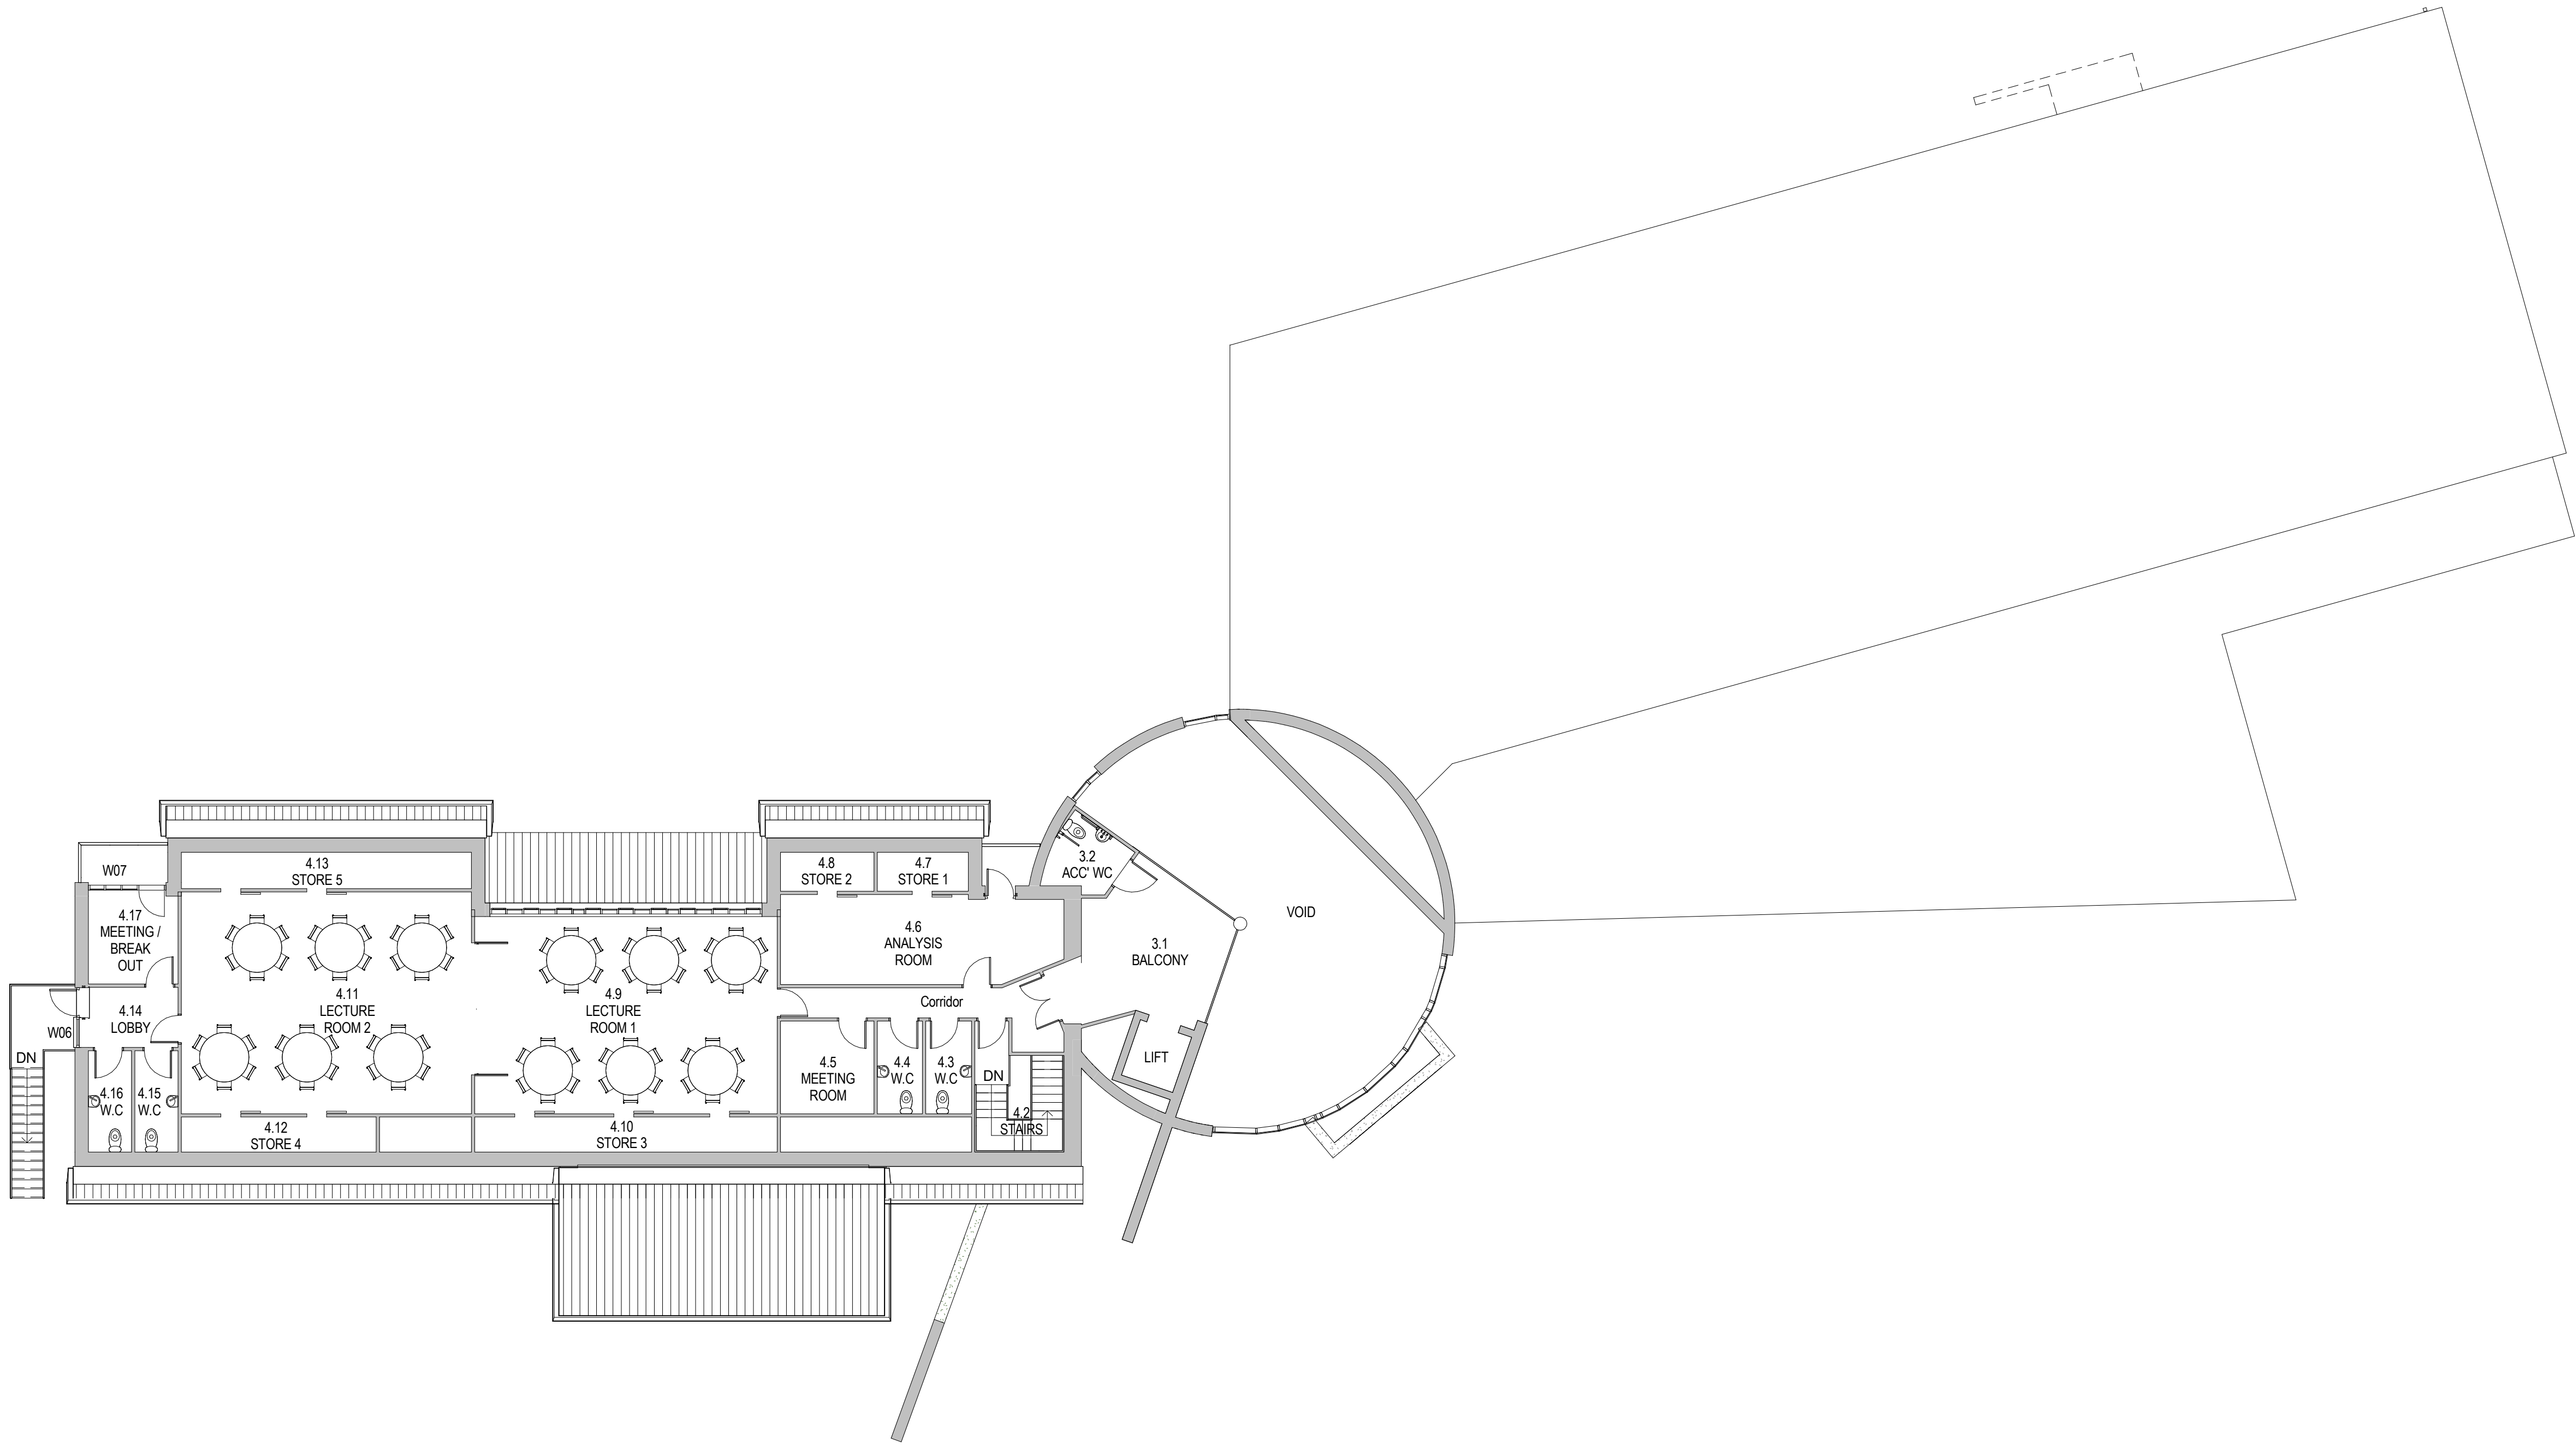

First Floor Plan

T2	Room Numbers Added	26/02/2018
T1	Tender Issue	22/02/2018
P7	Issued for Approval	25/01/2018
P6	dwg transferred to n1	15/01/2018
REV.	DESCRIPTION	(DRAWN BY) (CHECKED BY) (APPROVED BY) DATE
RBA	PLAN OF WORK	2013 WORKSTAGE LEVEL OF MODEL DEFINITION (LdD)

PURPOSE OF ISSUE - SUITABLE FOR ... BS1192 +A1:2015
Tender

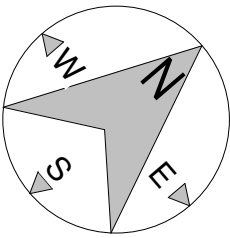

CARDIFF 029 2052 8140
LONDON 0207 138 3560
WREXHAM 01978 357 887

www.lawray.co.uk
CLIENT
FOOTBALL ASSOCIATION OF WALES

PROJECT TITLE
NATIONAL FOOTBALL DEVELOPMENT CENTRE
COLLIERS PARK, WREXHAM

DRAWING TITLE
Proposed First Floor Plan

PROJECT No
N1839 SCALE @ A1
1 : 125

DRAWING No	PROJECT	ORIGINATOR	VOLUME	LEVEL	TYPE	ROLE	CLASS NUMBER	REVISION
061102	CPW-LAW-X-X-DFF-AR-	061102	T2					

DO NOT SCALE
Any discrepancy or query concerning this drawing should be referred to the Architect
Copyright © LAWRA Y LIMITED
Registered Office: Greenmeadow Springs, 1 Cae Gwynedd, Tonypandy, CARDIFF CF15 7AB
Reg. Co. No. 2724178, VAT Reg. No. 134 2148 06