


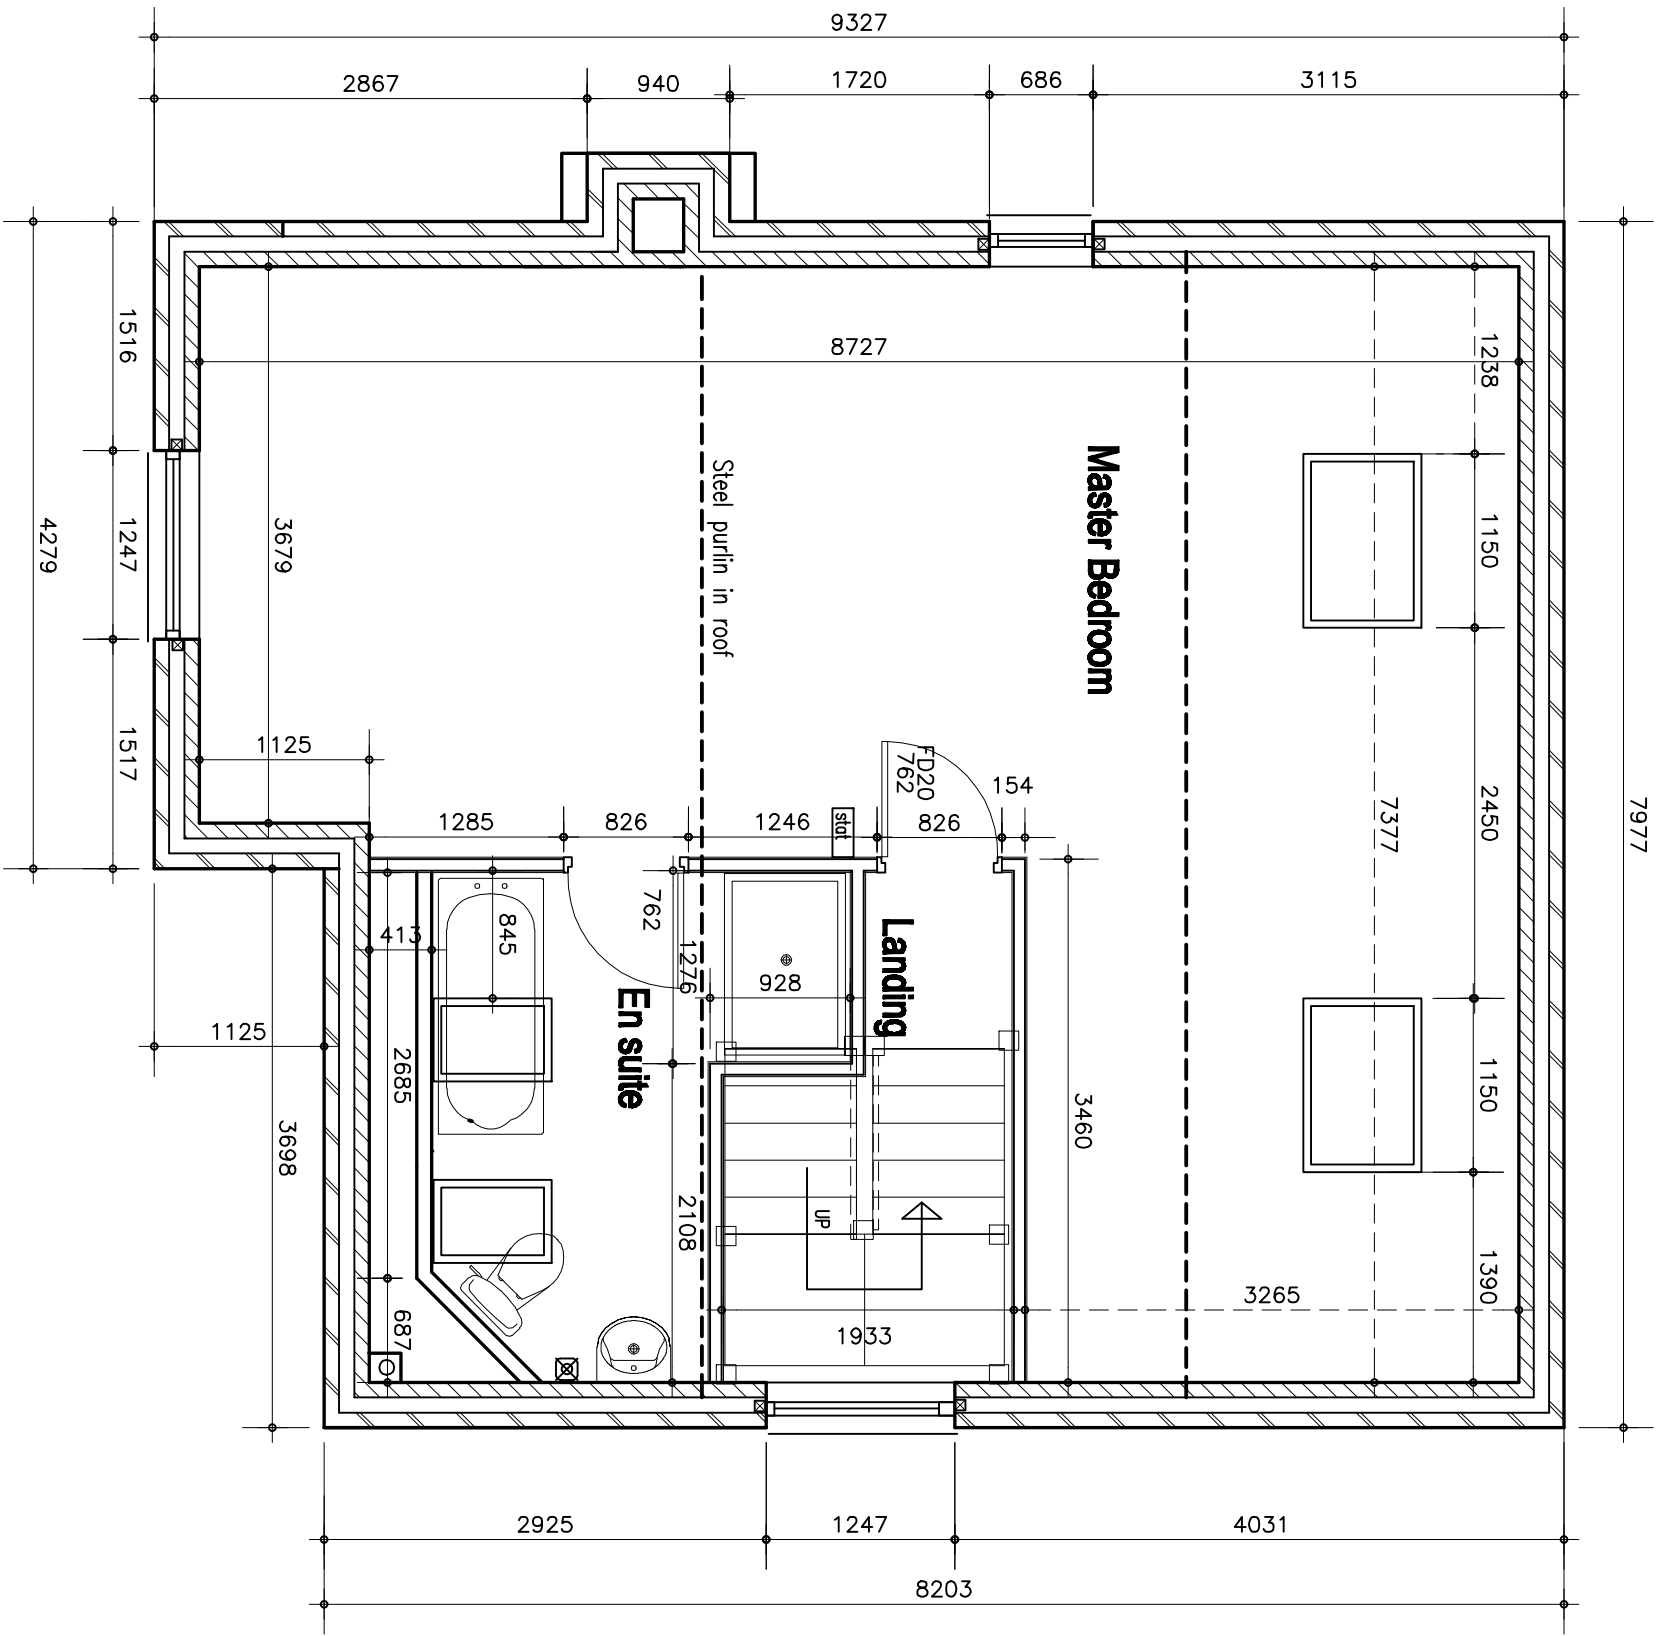

58.564sqm

SECOND FLOOR PLAN.

Total Area 197.56 sqm 2126 sqft

- 100mm concrete blockwork with "K render"100mm cavity 3.6N/mm2 insulating blockwork inner skin 50mm Celotex or similar insulation in cavity
- 75mm stud partition
- 75mm stud partition with 25mm Isowool insulation
- 12.5mm Soundbloc Plasterboard
- 12.5mm plasterboard and skim on 12.5mm plywood sheet fixed both sides of 75mm stud partition
- Studding to be at 400mm cts

CARTWRIGHT ARCHITECTURAL & PLANNING SERVICES 90 Main Road, Wyburnbury, Cheshire, CW5 7LS Telephone and Fax No. 01270 368217 or 07917672498 E-mail – robert.cartwright@btinternet.com	M & M JONES DEVELOPMENTS LTD.	CONTRACT Old Wrexham Road, Gresford.	SCALE: 1:50
		DWG TITLE: HOUSE TYPE THE GR Working Drawing Second Floor Plan	DATE: Oct 2015 DWG No. GRA 8