


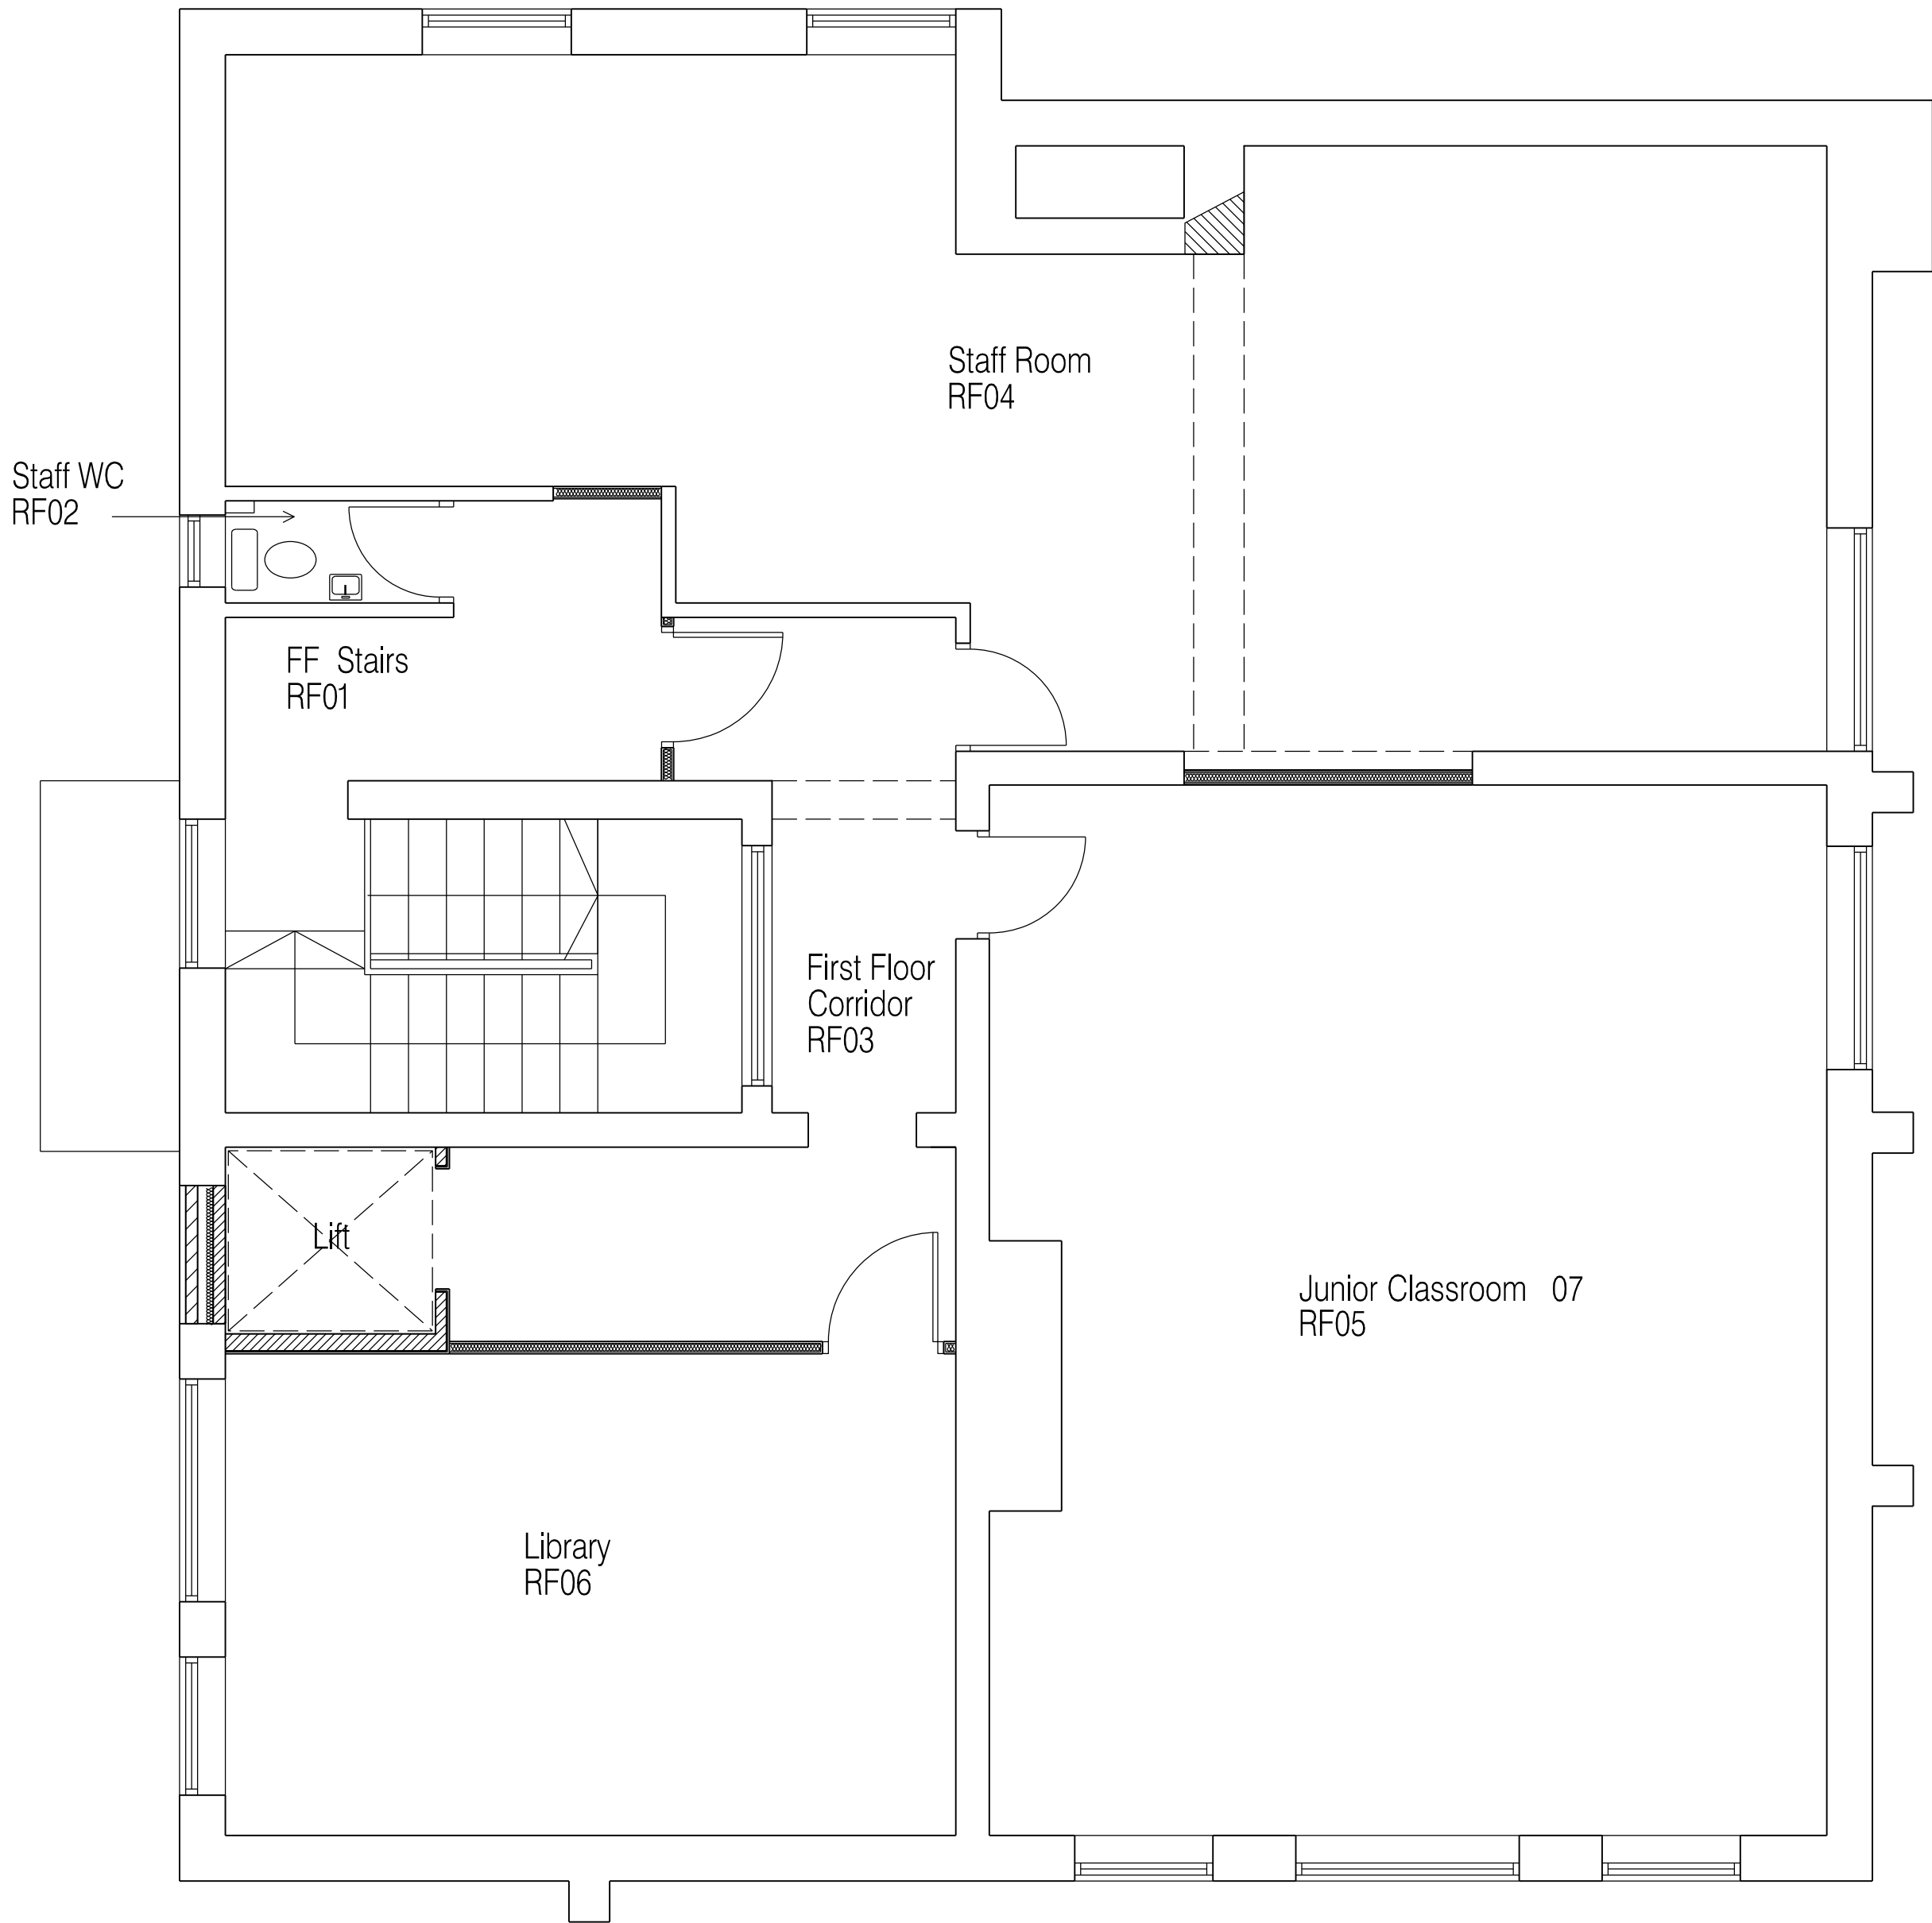

General Notes

1. Contractor to verify all dimensions and check level datums on site

2. All of the designs are the sole property of TACP Architects Ltd and may not be used without their written agreement

3. All prints, specifications and their copyright are the property of TACP Architects Ltd

4. Do not scale off drawings

5. All dimensions shall be checked on site before commencement of shop drawings, manufacture and all discrepancies must be reported to TACP Architects Ltd

Risk Assessments

Revisions

Rev	Date	Description	By	Check

Consultants

Client

Read Construction

On Behalf of

Wrexham County Borough Council

Project Title

Gwersyllt Primary School

Drawing Title

Proposed First Floor Plan

Scale	Date	Drawn By	Checked By	Office
1:50@A2	06/02/2018	MR	MG	Wrexham

Job Number	Drawing Number	Revision
17070	GA05	

TACP Architects Ltd
Pembroke House, Ellice Way
Wrexham Technology Park
LL13 7YT
T. 01978 291161
F. 01978 351735
E. admin@tacparchitects.co.uk

www.tacparchitects.co.uk

TACP

Architects Ltd

Architecture • Interior Design • Healthcare Planning • Conservation • Masterplanning • Sustainable Design