


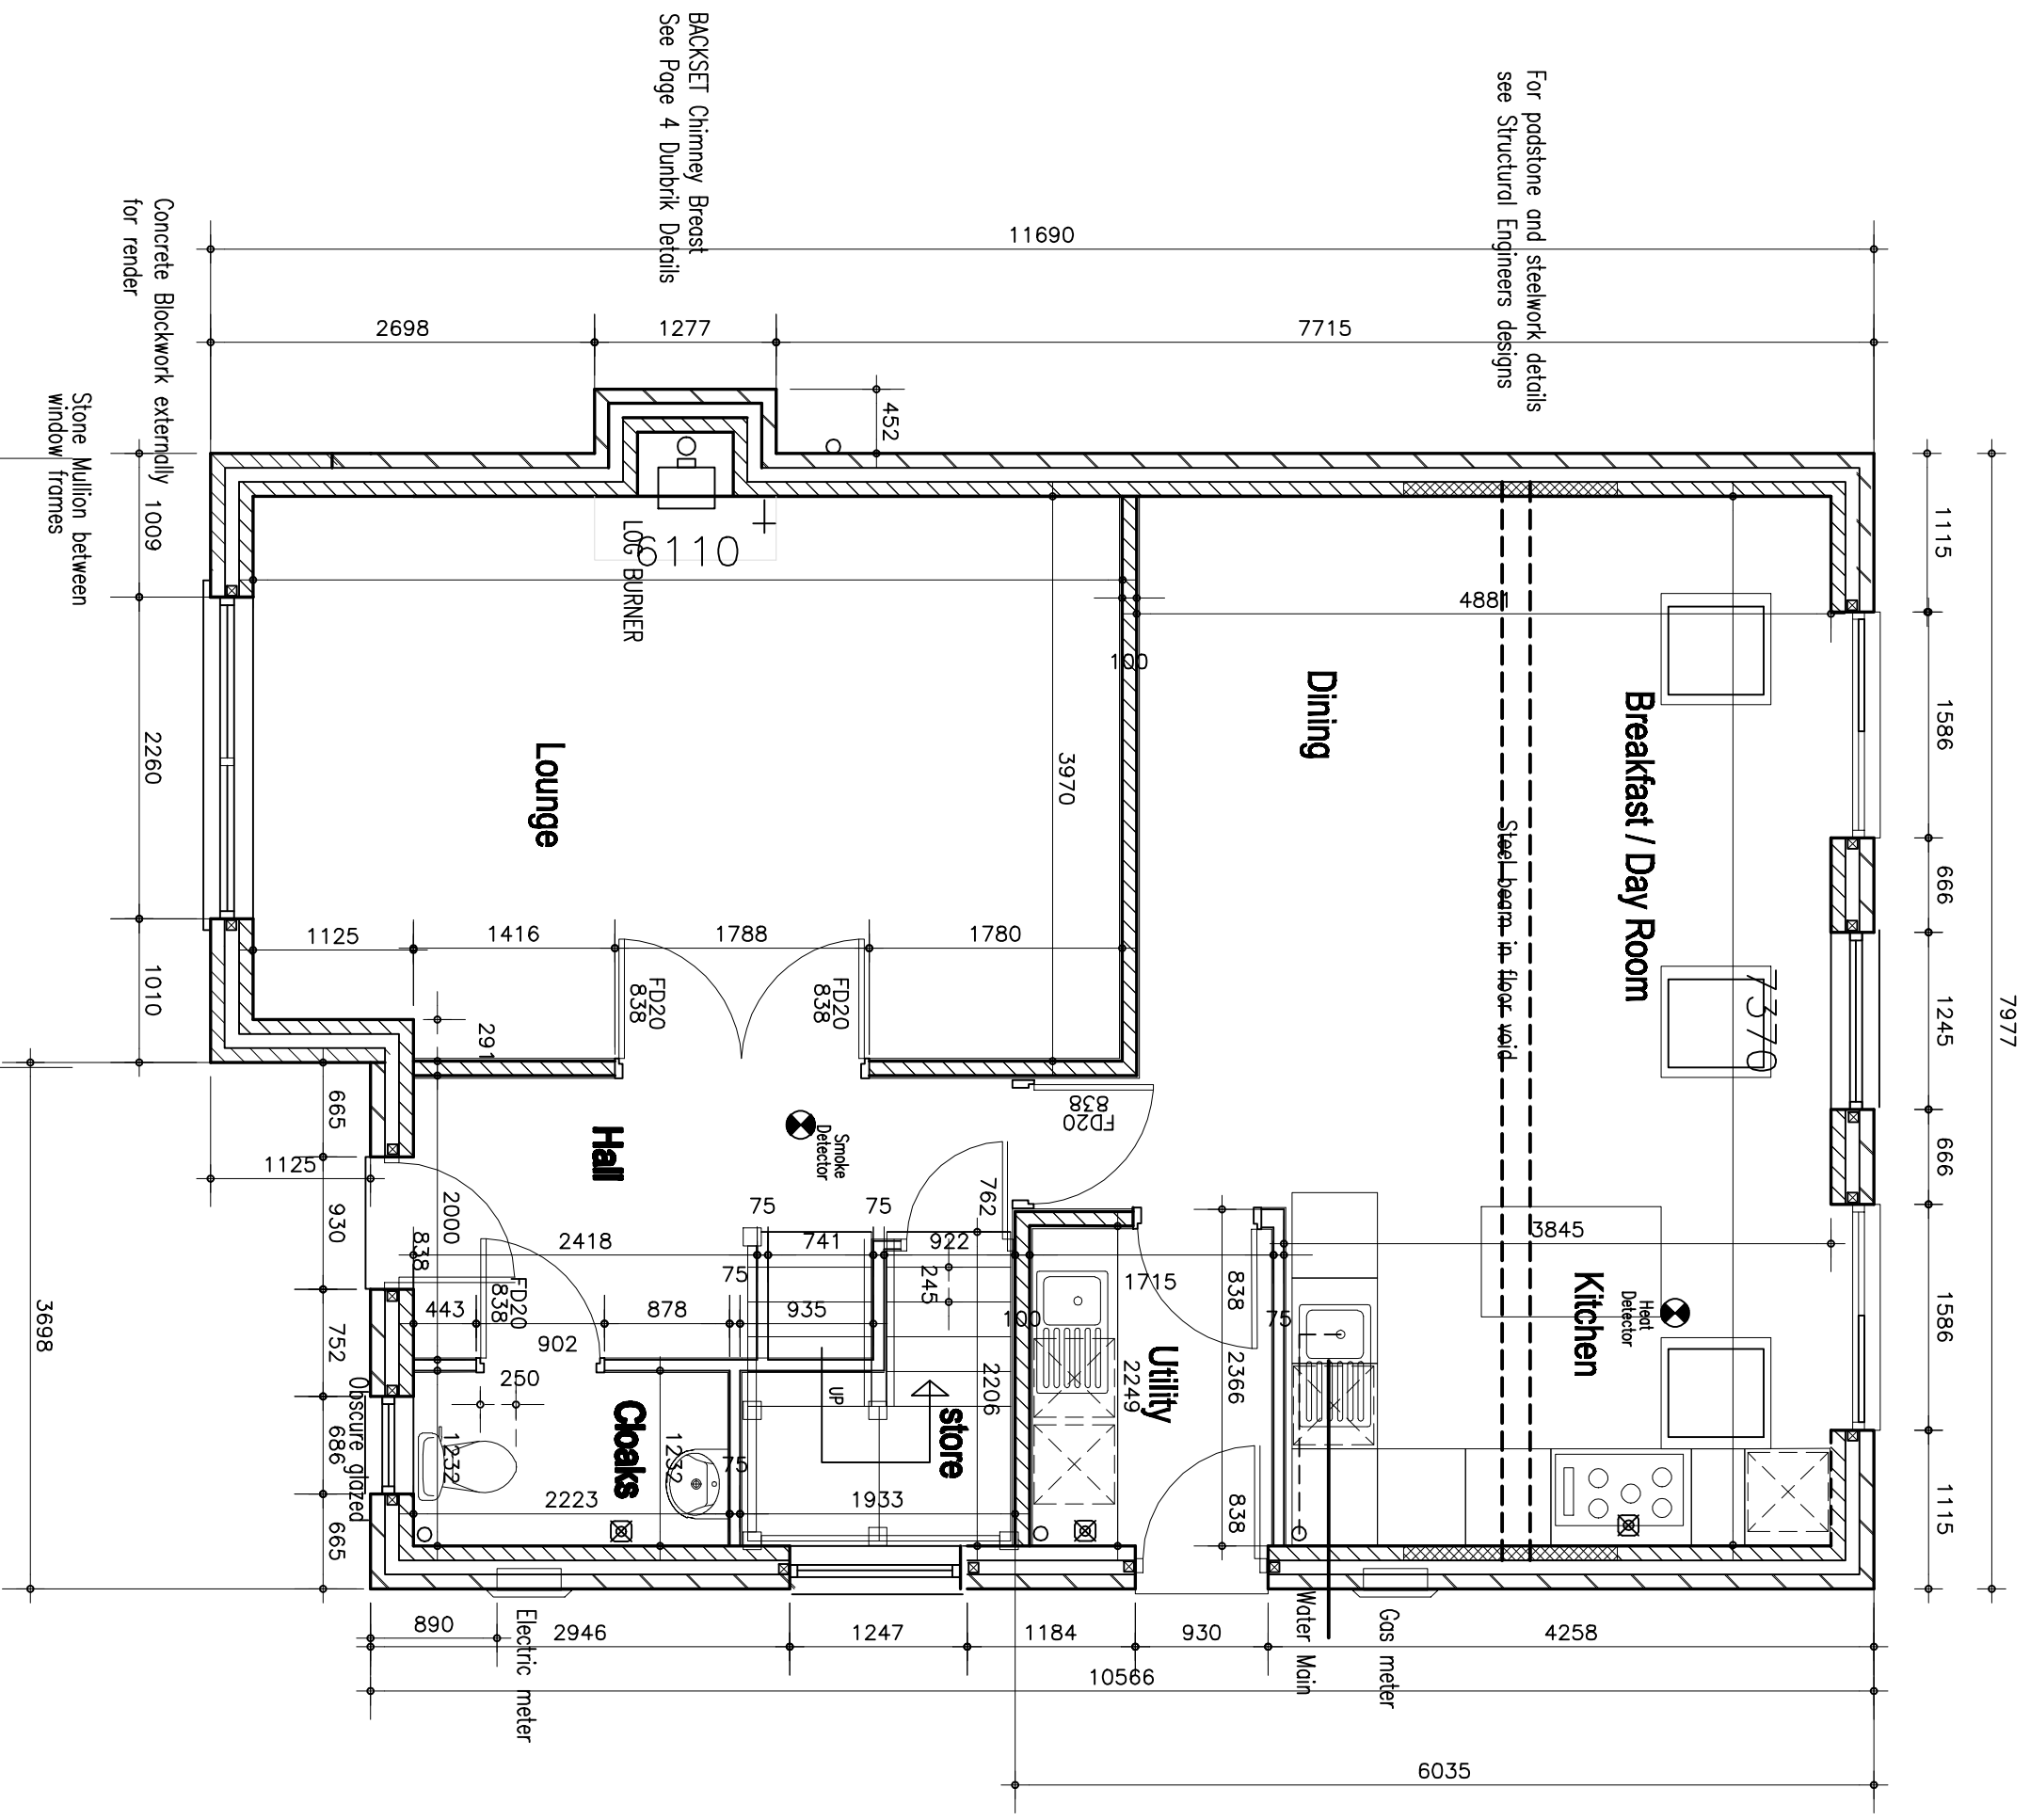


For padstone and steelwork details see Structural Engineers designs

78.771 sqm

GROUND FLOOR PLAN.

Total Area 197.56 sqm 2126 sqft

 	100mm concrete blockwork with "K render" 100mm cavity 7.0N/mm ² insulating blockwork inner skin 50mm Kingspan or similar insulation in cavity
	75mm stud partition 75mm stud partition with 25mm Iso wool insulation
	12.5mm Soundbloc Plasterboard 12.5mm plasterboard and skim on 12.5mm plywood sheet fixed both sides of 75mm stud partition Studding to be at 400mm cts

CARTWRIGHT

ARCHITECTURAL & PLANNING SERVICES

90 Main Road, Wyubunbury, Cheshire, CH5 7LS
Telephone and Fax No. 01270 368217 or 07931 672498
E-mail - robert.cartwright@btinternet.com

CLIENT

M & M JONES
DEVELOPMENTS LTD.

CONTRACT
Old Wrexham Road, Gresford.

DWG. TITLE:
HOUSE TYPE THE GR
Working Drawing
Ground Floor Plan

SCALE: 1:50
DATE: Oct 2015
DWG No.
GRA 2B